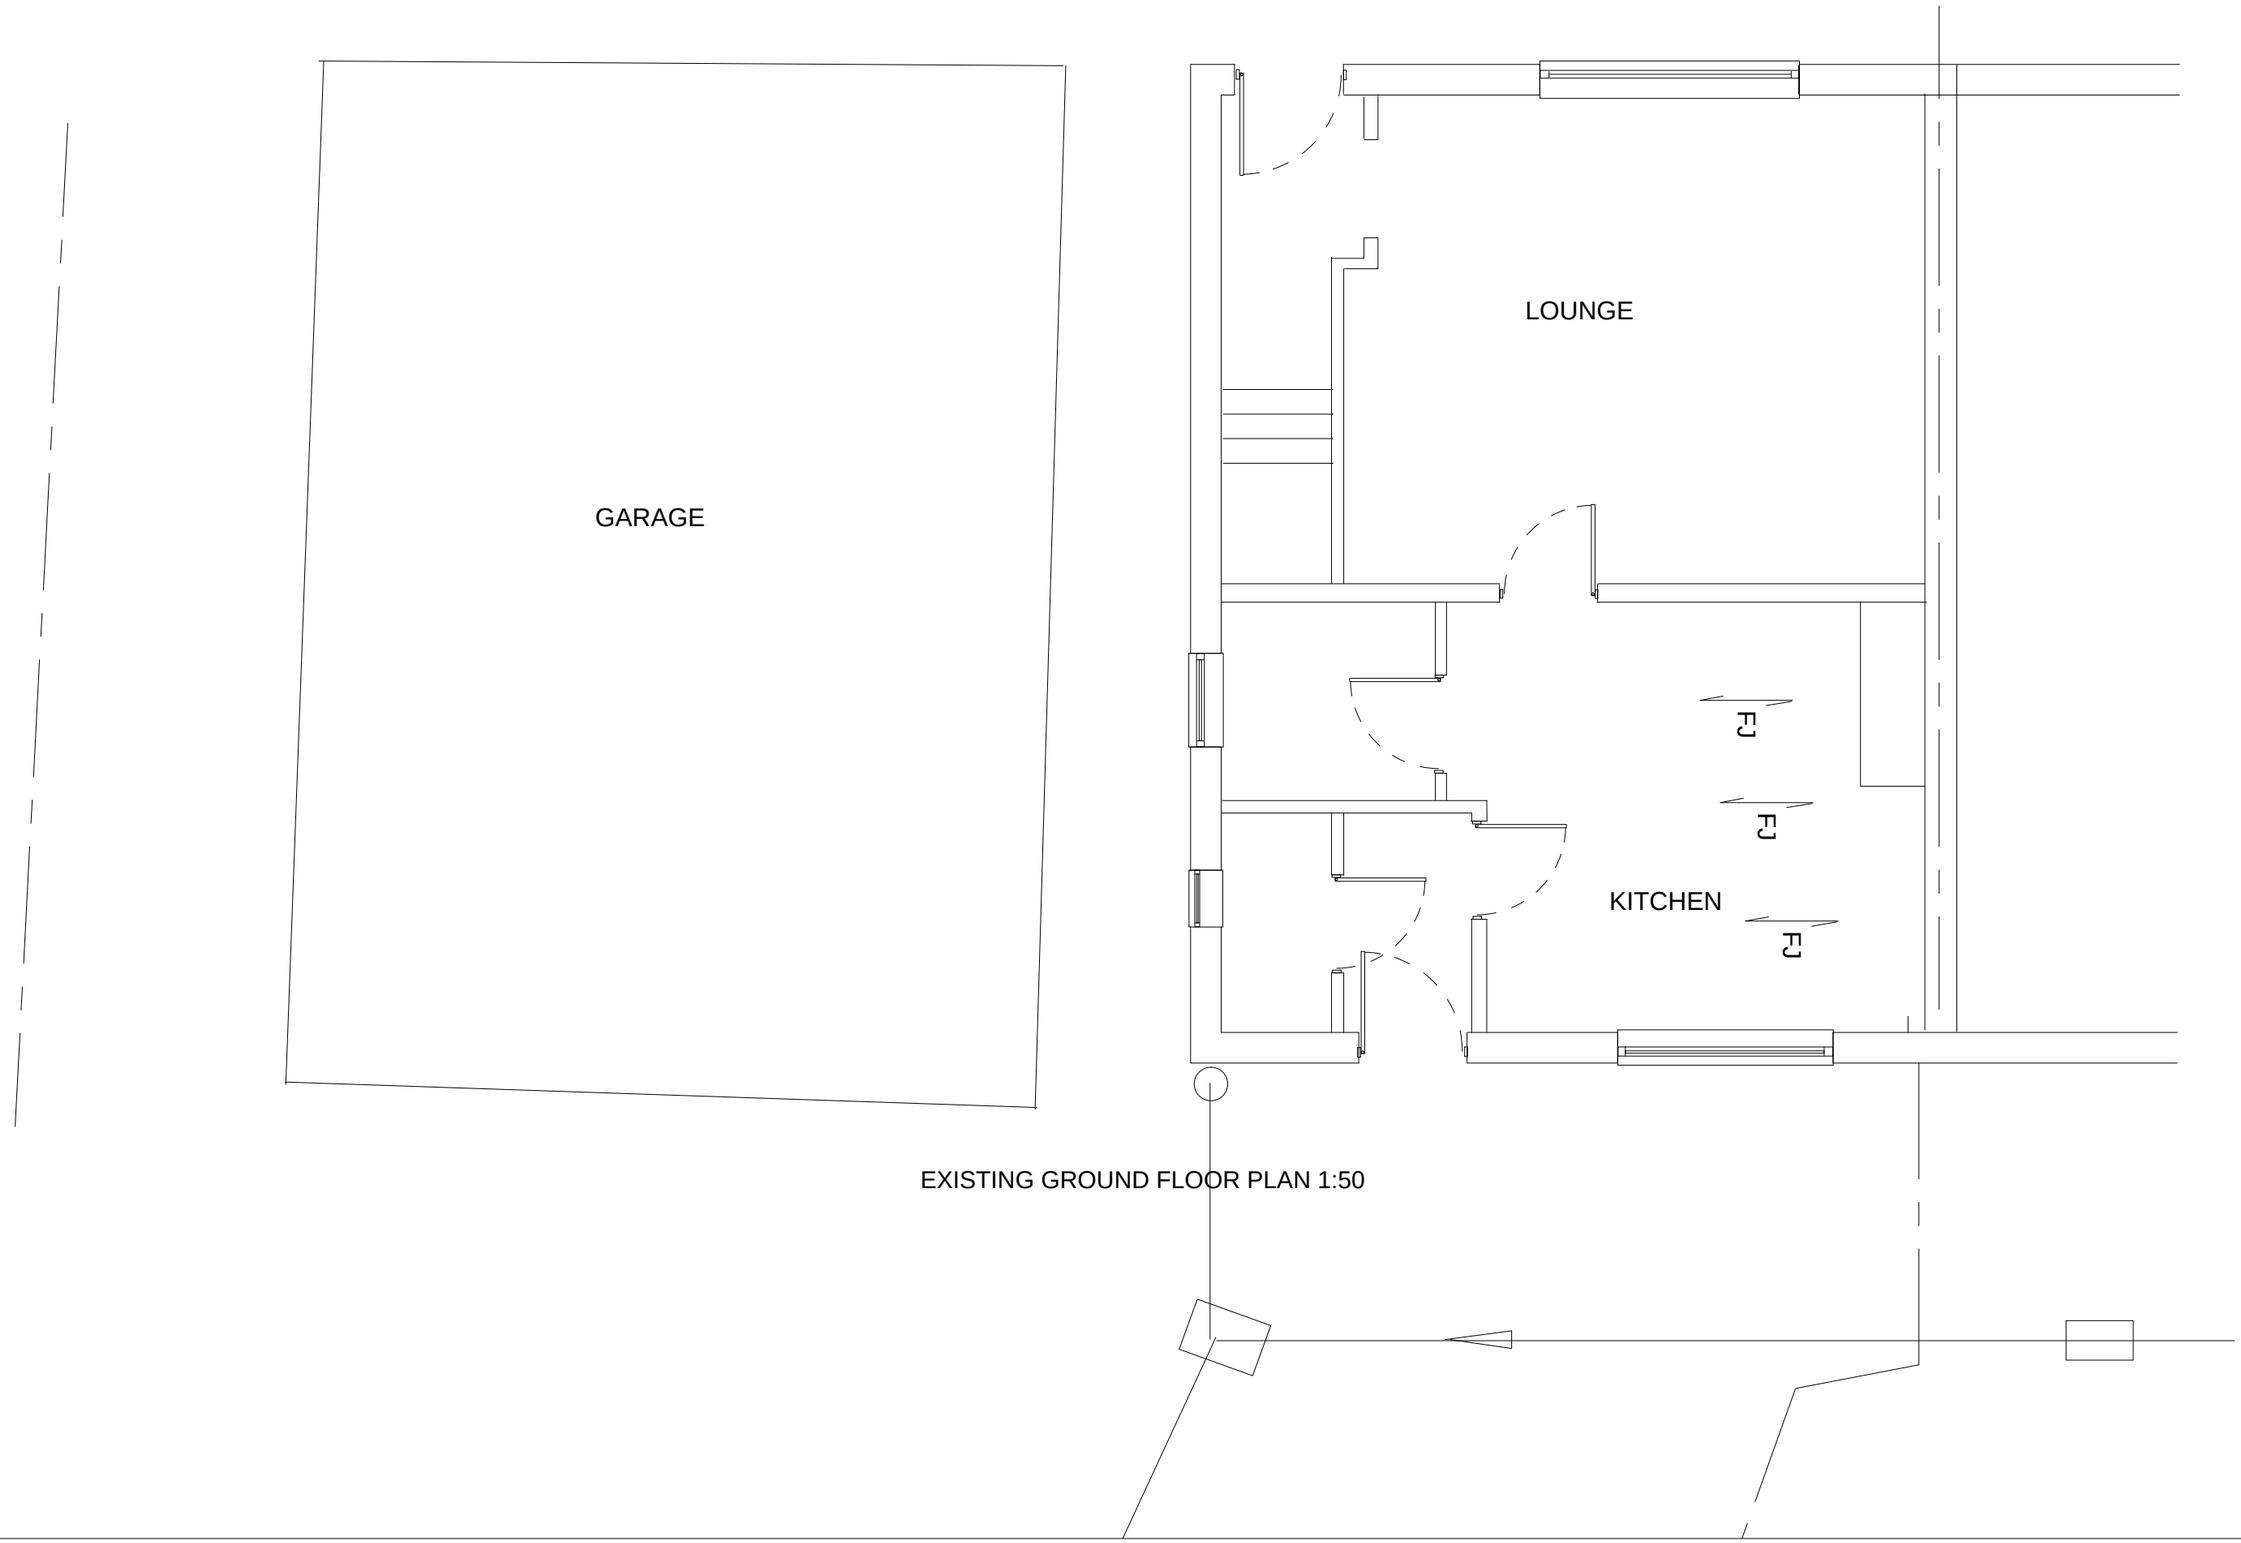



EXISTING GROUND FLOOR PLAN 1:50

| | | | | |
|---|---|---|---|---|
| PROPOSED 2 STOREY SIDE EXTENSION WITH ATTACHED SIDE GARAGE. | APPLICANT MR MATT HANCOCK OF 8 SPRINGFIELD CRESCENT, HOYLAND, BARNSLEY S740AX. | GROUND FLOOR PLANS AS SCALED | Drawings to remain property of the Applicant. Not to be reproduced without Applicants consent. | DRAWING PREPARATION DATE FEB 2015 |