
Planning Application 2015 / 0577

Delivery Management Plan

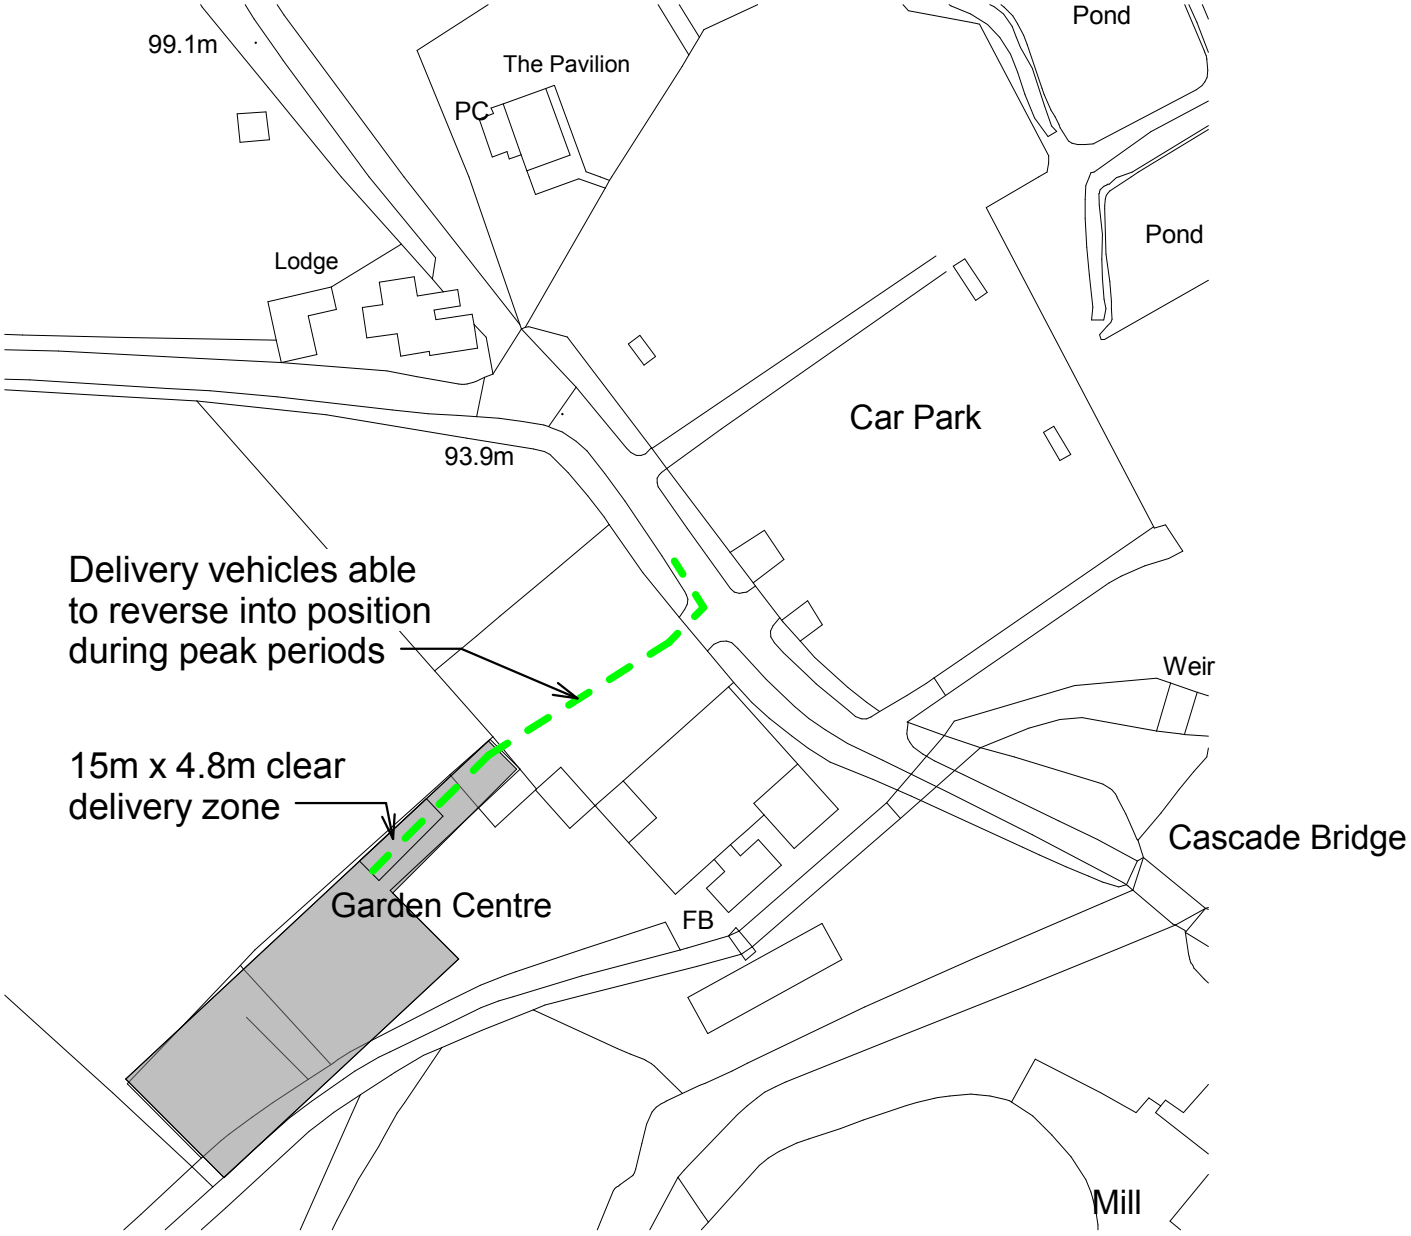

All deliveries pre-arranged with suppliers before 10.00am Mon-Sun.

Contact details provided on purchase orders;
Telephone number.
Site Address.
Person to contact.

Cannon Hall Garden Centre
Bark House Lane, Barnsley
S75 4AT

Site Plan 1:1250