

KEY


Hard Works

- Concrete sett paving, type "Woburn rumbled" by Charcon, colour "Graphite", size 201,134,100 x 134 x 60mm, laid random stretcher pattern.
- Concrete sett edging (unrumbled), width 134mm, type "Woburn original" by Charcon, colour "Graphite", size 201,134,100 x 134 x 60mm, laid random stretcher pattern.
- British Standard Precast Concrete edging, Type "Flat top", 50mm wide.
- Timber closeboard fence, 1800mm high.
- Timber picket fence, 900mm high.
- Kerb, type British Standard Precast Concrete, 125mm wide.
- Location and direction of proposed dropped kerbs
- 100mm drainage running into soakaway
- Road bitumen surface
- Paths and driveways bitumen surface

Road to path edge detail

Note: All hardstanding build-ups to be confirmed by project engineer prior to construction.


Section 1:20

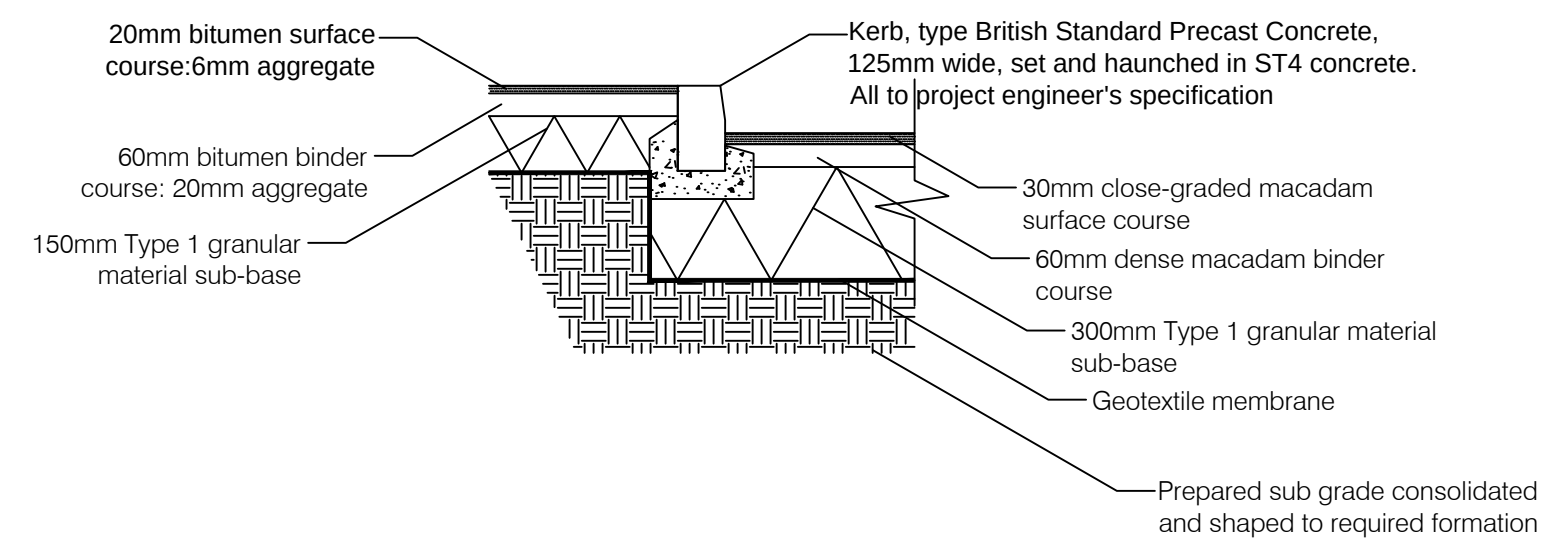

Turf to path edge detail

Note: All hardstanding build-ups to be confirmed by project engineer prior to construction

Section 1:20

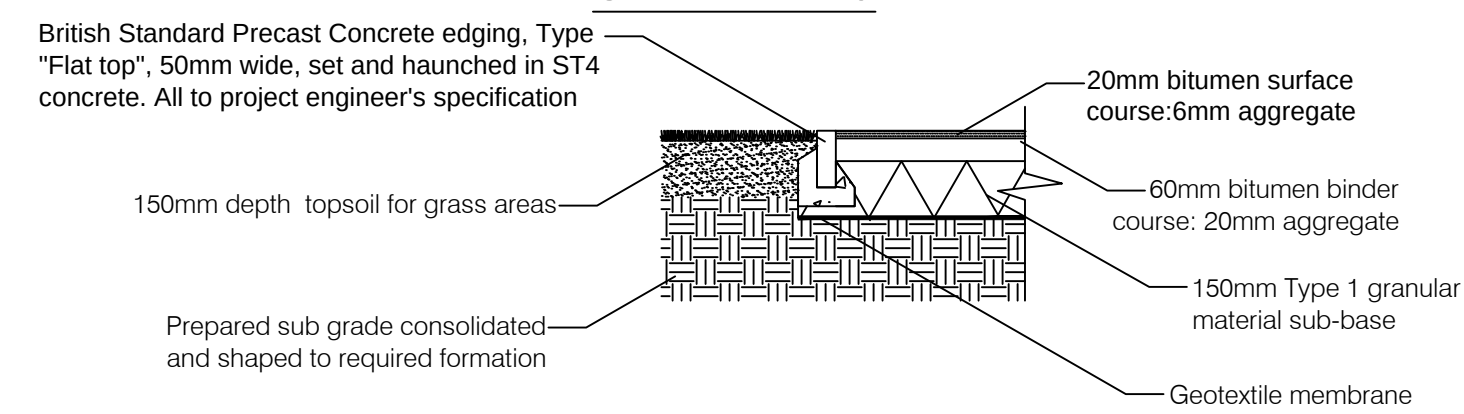

scottfitzgerald
TREE CONSULTANTS

Peter House, Oxford Street, Manchester, M1 5AN
T: 0161 637 5242 E: info@thetreeconsultant.co.uk

Client
Nicol Thomas

Project
Saunderson Road, Penistone

Description
Hard Landscaping Plan

Scale 1:200 A1	Drawn by DAL	Date 04/03/2013
Job number 10326	Drawing number 10326.L2	Revision NA