


S75 3LF TOBY CARVERY

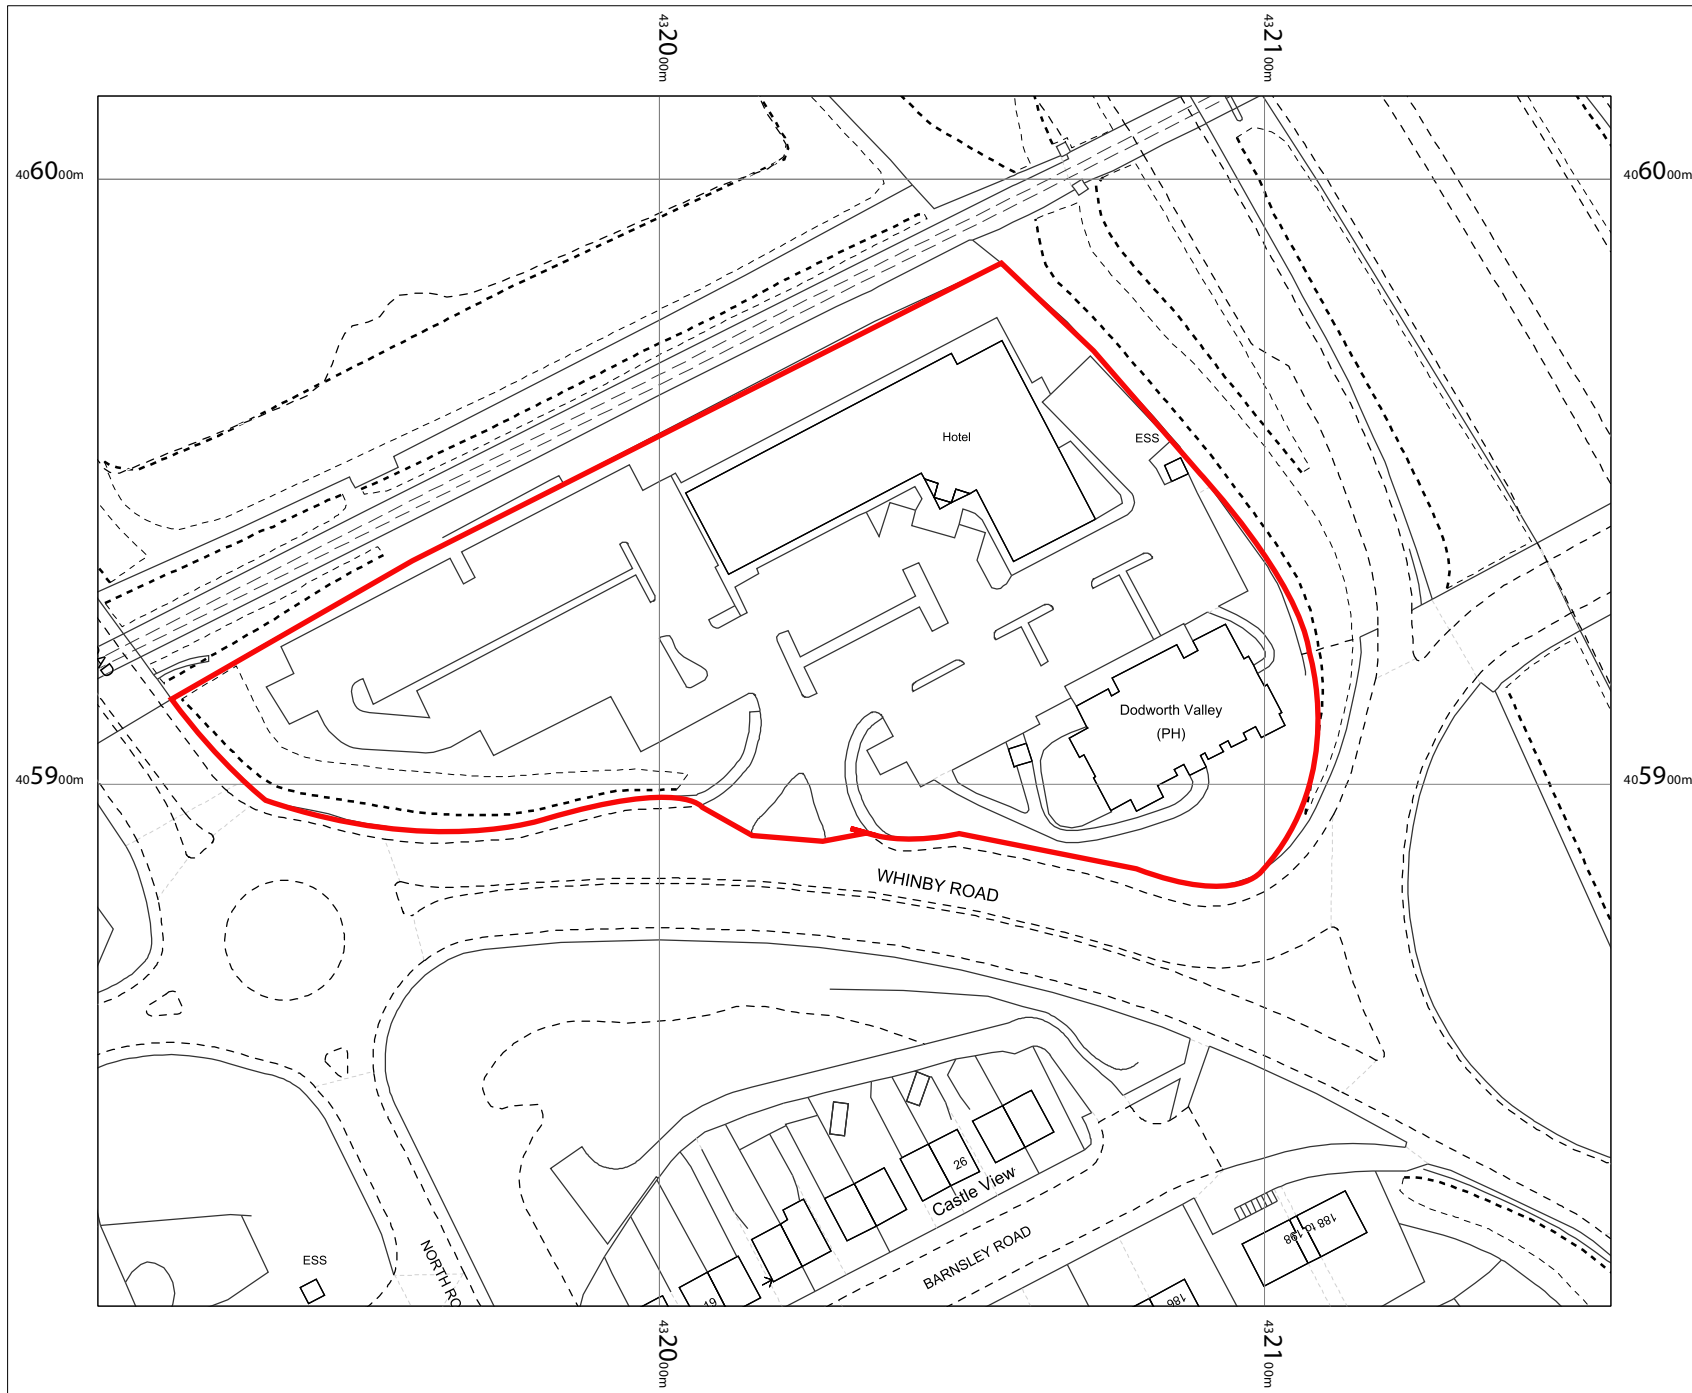

OS MasterMap 1250/2500/10000
scale
Tuesday, July 17, 2018, ID:
CM-00727624
www.centremapslive.co.uk

1:1250 scale print at A4, Centre:
432032 E, 405914 N

© Crown Copyright Ordnance
Survey. Licence no. 100019980

