



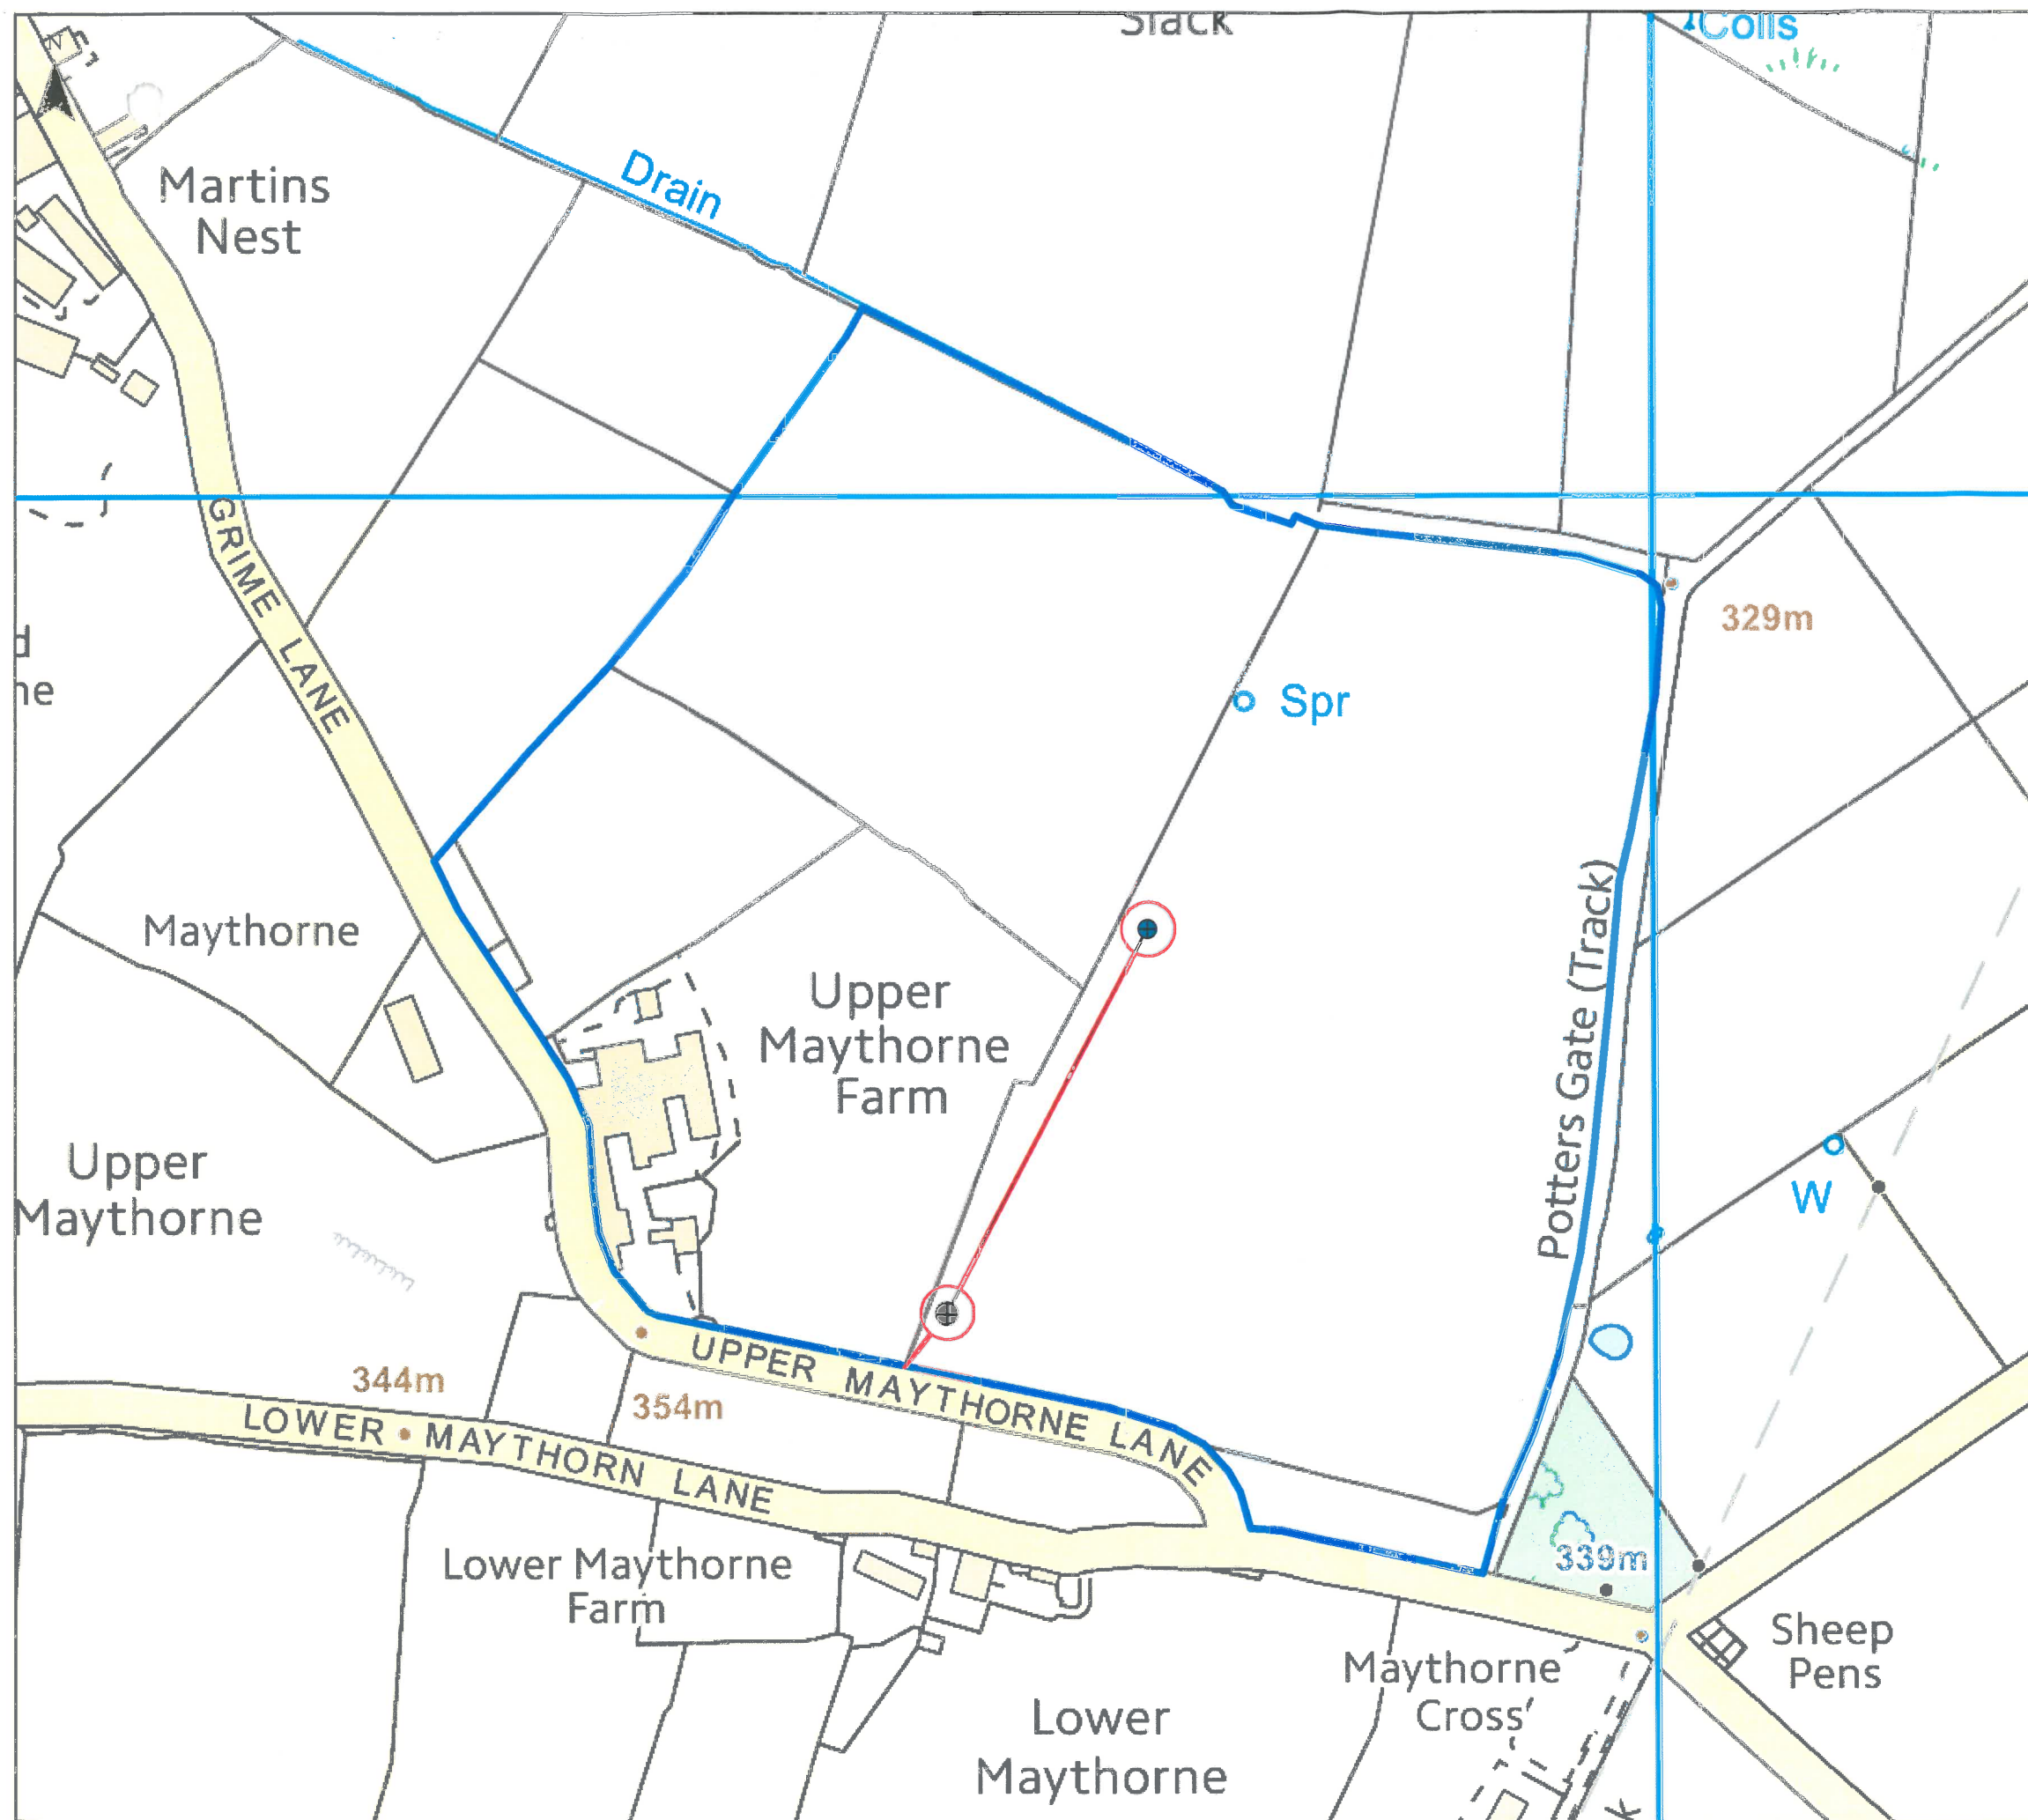

Upper Maythorne Lane
Site Layout Map
Figure 2.1

Key

- New Turbine Location (E418809 N405838)
- Former Turbine Location (E418734 N405695)
- Application Site = 784m²
- Cable Route
- Site Boundary

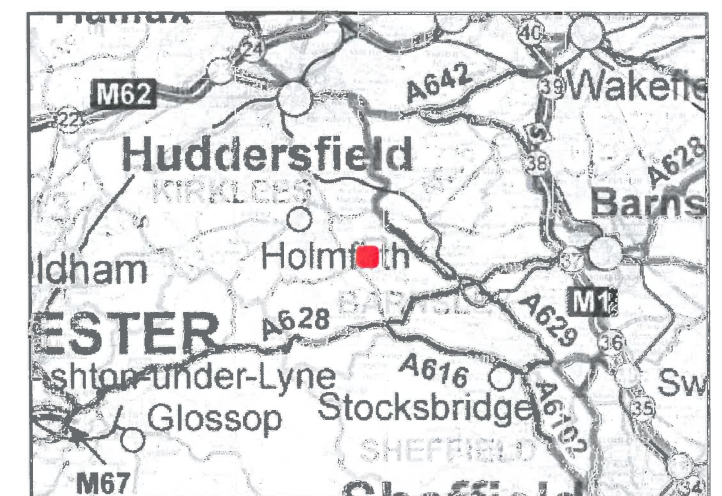

Contains Ordnance Survey data © Crown copyright and database right 2017

Date: 18/04/2017

Drawn By: JM

Scale (A3): 1:2,500

Drawing No: NEO00436/012/B



0 0.1 0.2 0.4 Kilometers

Ordnance Survey © Crown Copyright 2017. All rights reserved. Licence number 100022432