

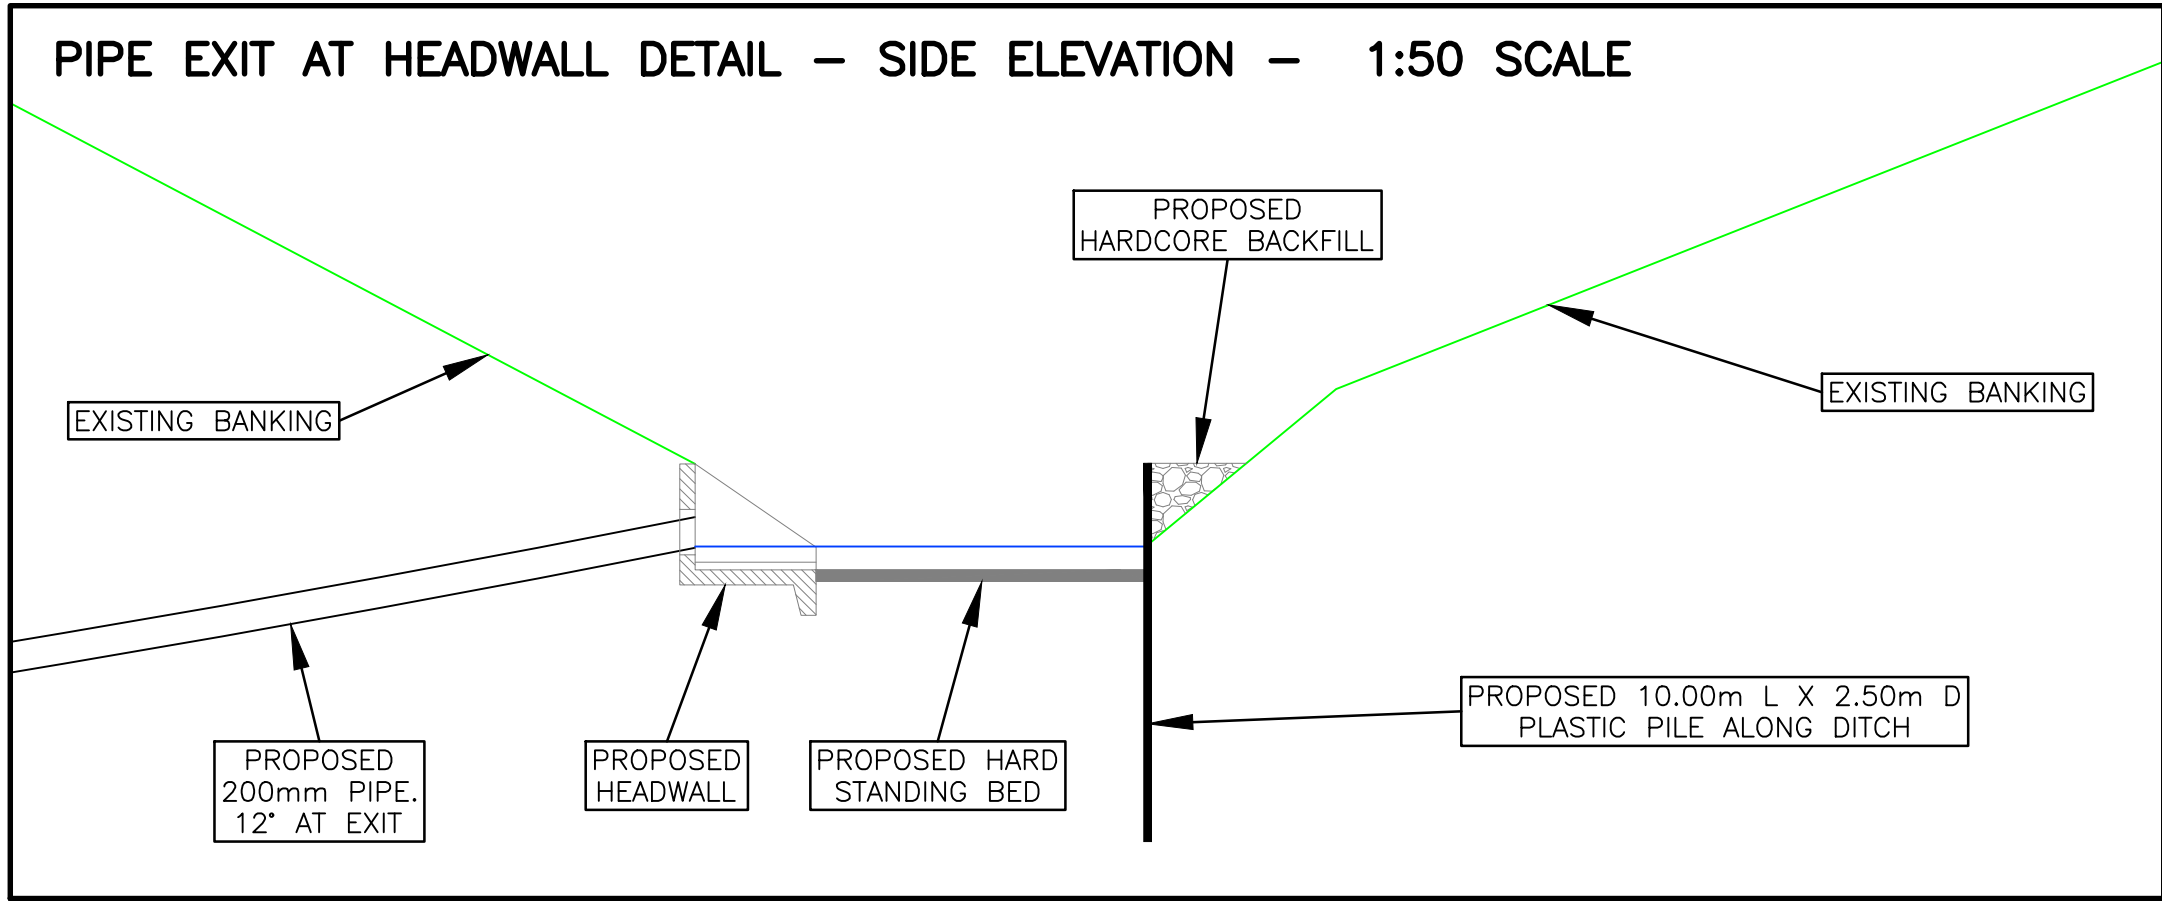


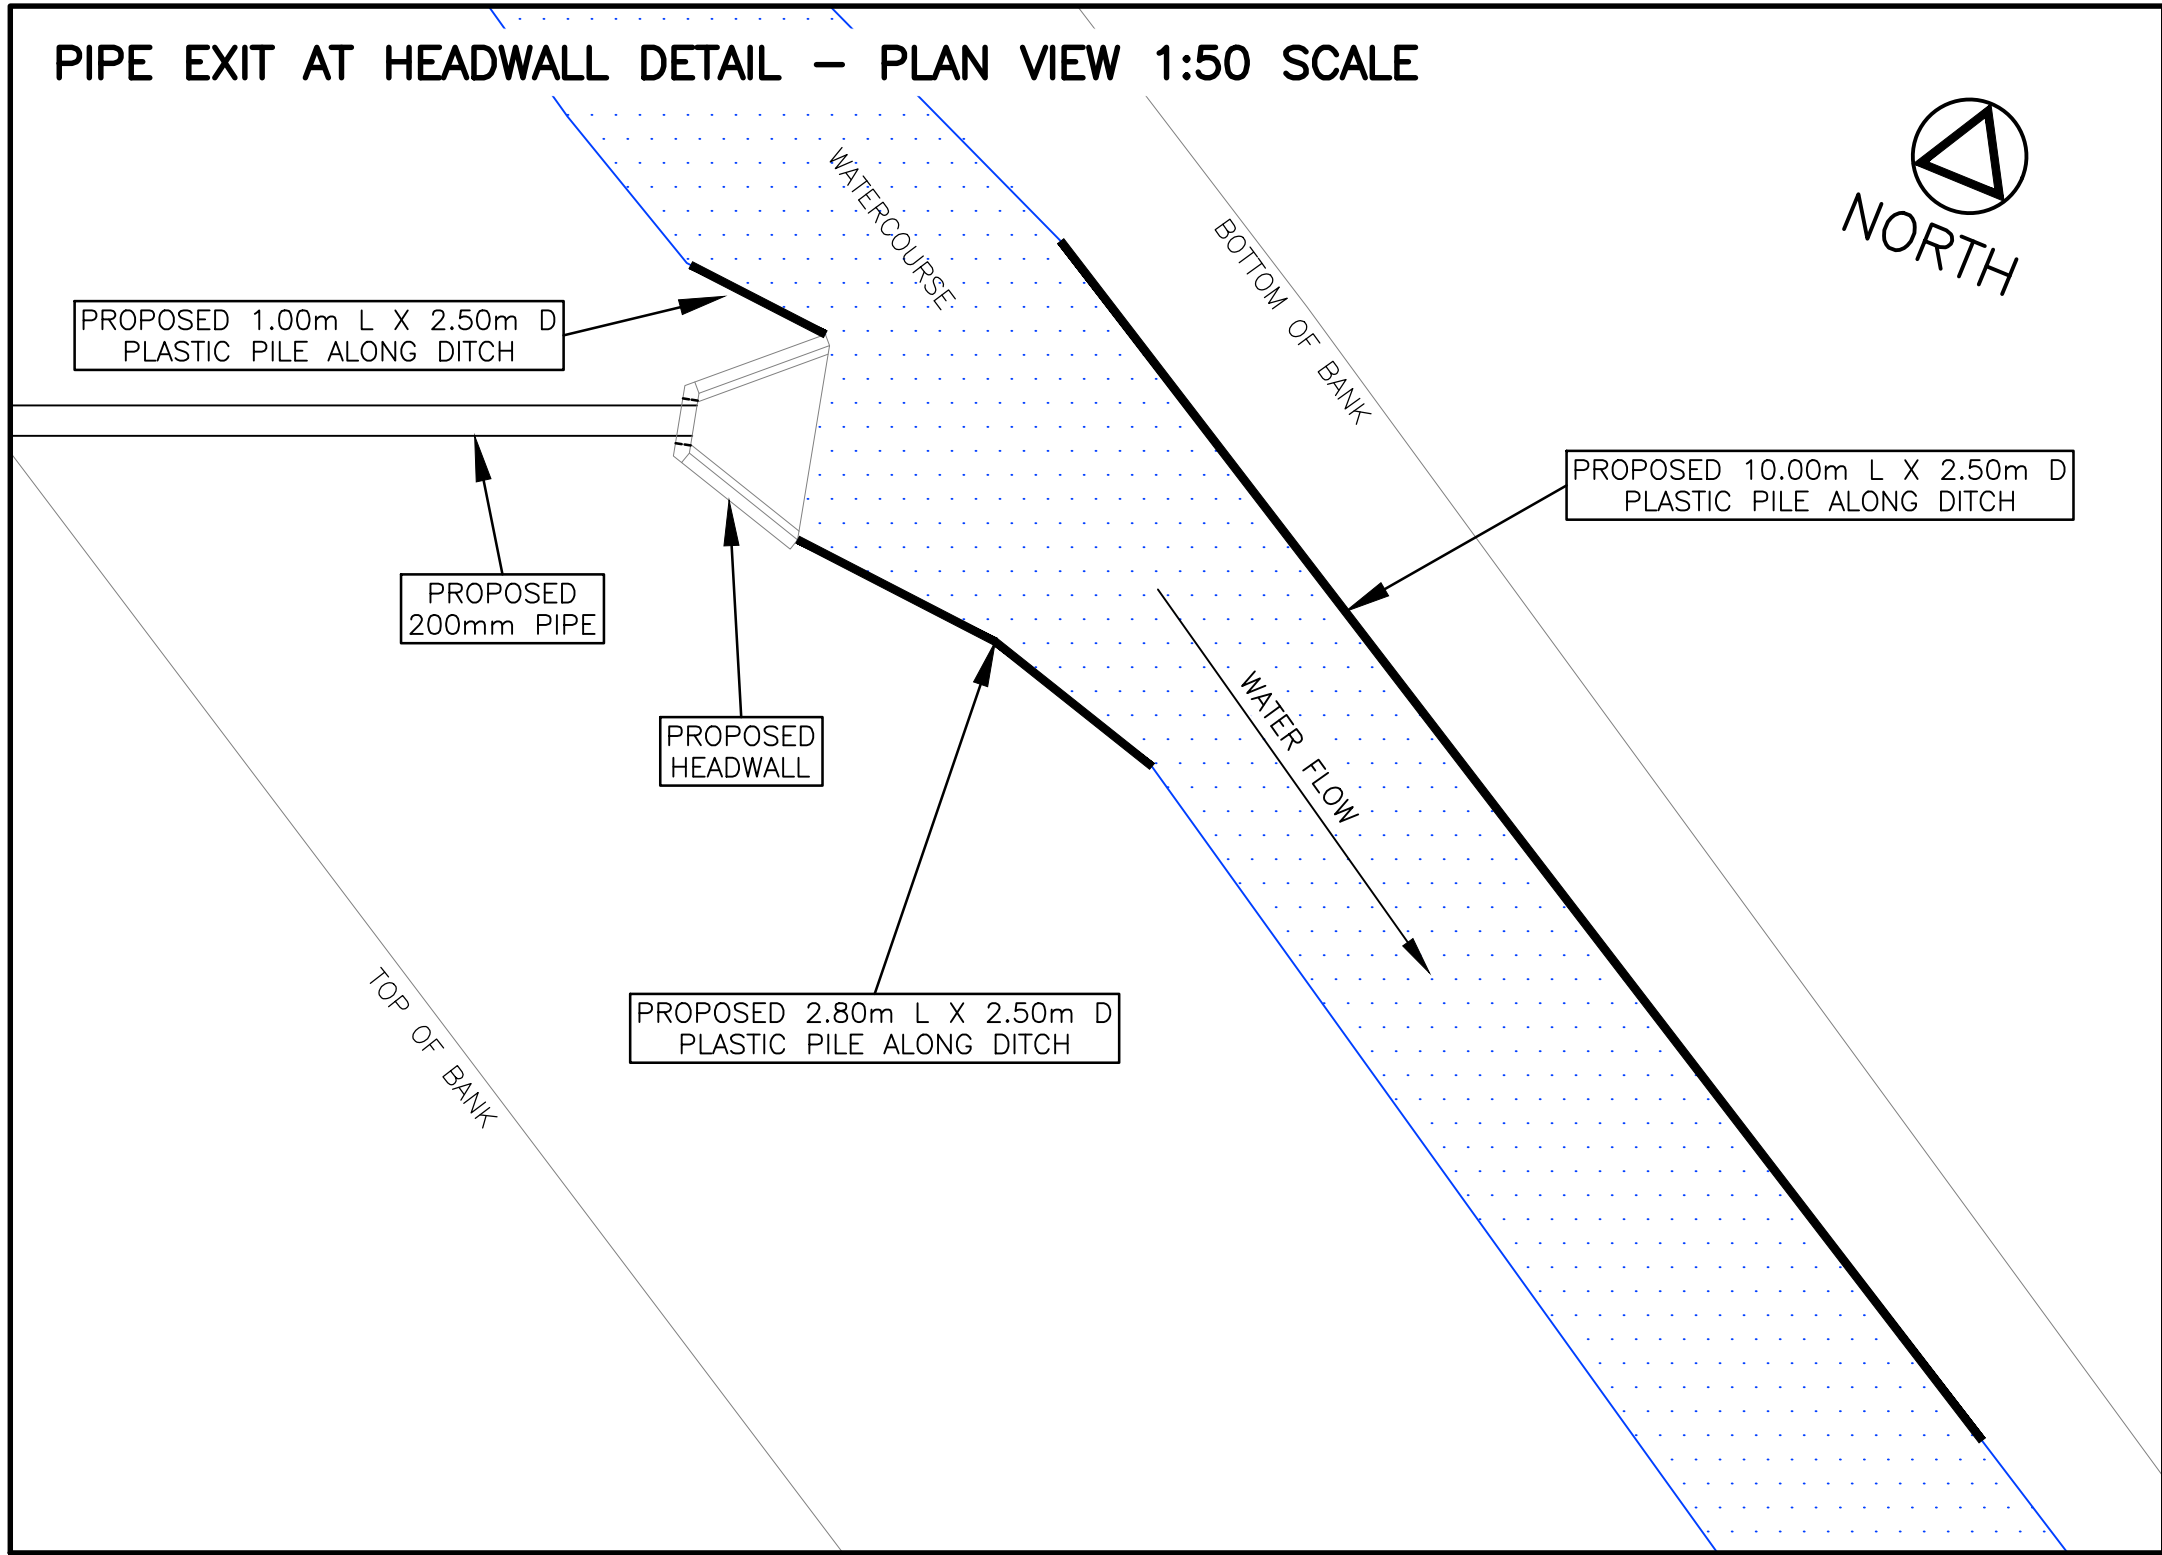

KEY

--- = HDD DUCT INSTALLATION ROUTE

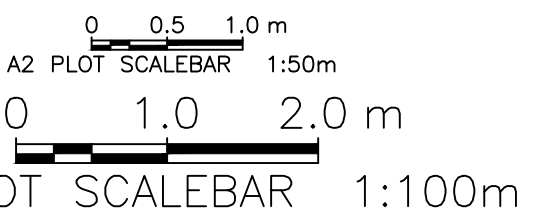

ISSUED FOR CONSTRUCTION

REVISION:	B	ISSUED FOR CONSTRUCTION
DRAWN:	JAH 20.01.2020	UPDATED
CHECKED:	DW 20.01.2020	
APPROVED:	DW 20.01.2020	
REVISION:	A	FIRST ISSUE
DRAWN:	JAH 20.01.2020	FIRST ISSUE
CHECKED:	DW 20.01.2020	
APPROVED:	DW 20.01.2020	



Scheme / Site Name
RSPB, DEARNE VALLEY NATURE RESERVE
OLD MOOR LANE, BARNSELY, S73 0YF
Unique Ref. No.
PROPOSED HEADWALL

Contractor Dwg.No. RSPB–DVNR–002

Customer Dwg.No.

Approved DW	Checked DW	Designed DW	Drawn JAH	Sheet of	1 1
Scale 1:50 @ A2	Drawing Size A2		Revision	B	

Grid Reference E:443630 N:402231