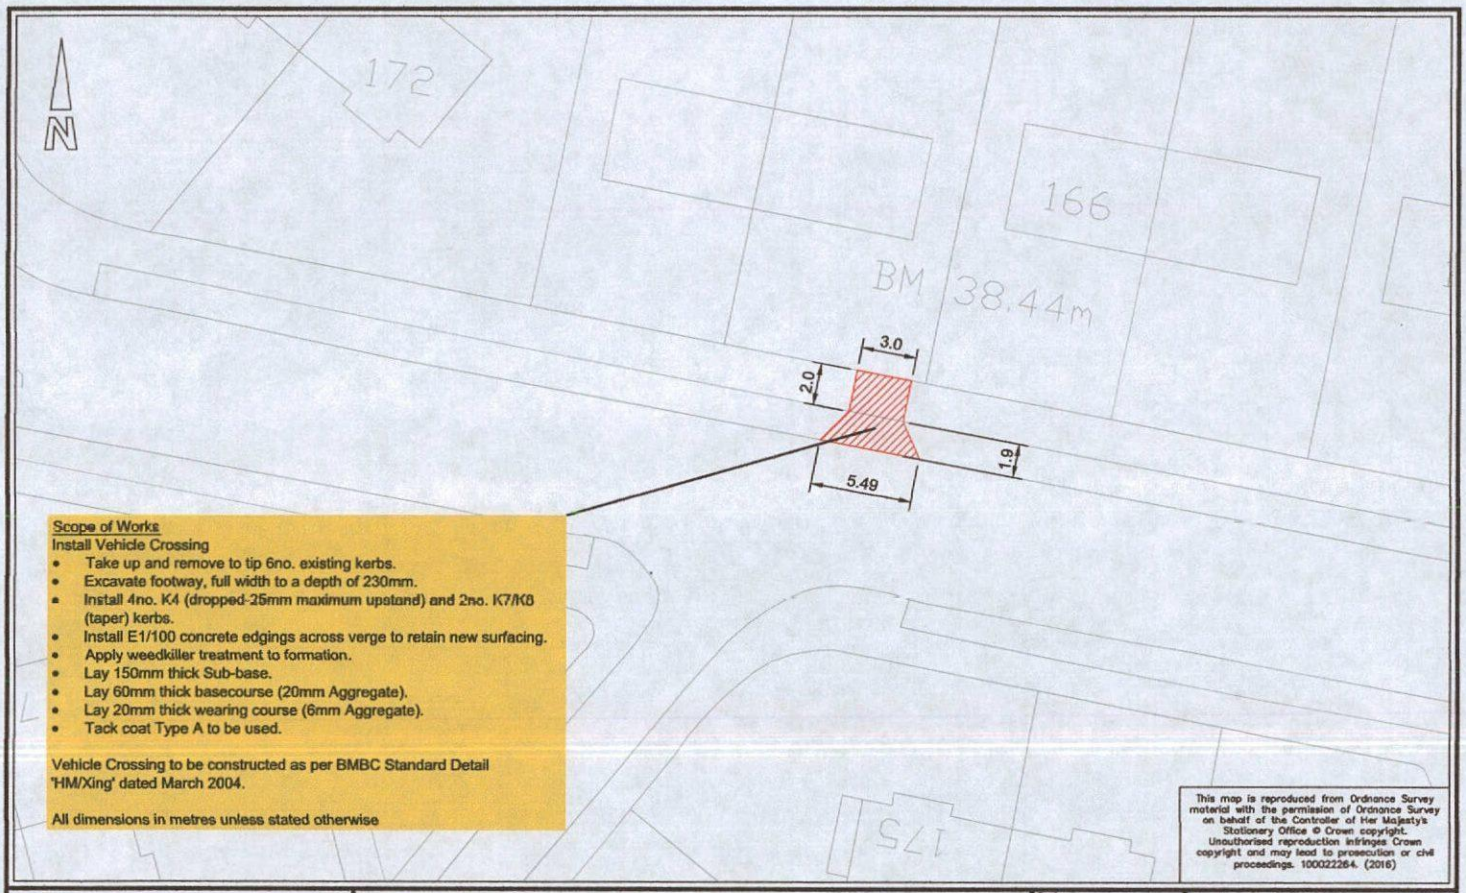


Scope of Works
Install Vehicle Crossing

- Take up and remove to tip 6no. existing kerbs.
- Excavate footway, full width to a depth of 230mm.
- Install 4no. K4 (dropped-25mm maximum upstand) and 2no. K7/K8 (taper) kerbs.
- Install E1/100 concrete edgings across verge to retain new surfacing.
- Apply weedkiller treatment to formation.
- Lay 150mm thick Sub-base.
- Lay 60mm thick basecourse (20mm Aggregate).
- Lay 20mm thick wearing course (6mm Aggregate).
- Tack coat Type A to be used.

Vehicle Crossing to be constructed as per BMBC Standard Detail 'HM/Xing' dated March 2004.

All dimensions in metres unless stated otherwise

This map is reproduced from Ordnance Survey material with the permission of Ordnance Survey on behalf of the Controller of Her Majesty's Stationery Office © Crown copyright. Unauthorised reproduction infringes Crown copyright and may lead to prosecution or civil proceedings. 100022264. (2016)

BARNSLEY
Metropolitan Borough Council

168 Houghton Road, Thurnscoe
Vehicle Crossing Works - Site Plan

Scale	
1:200	
Drawn	Date
GL	02/2016
Checked	File

Paul Castle, Assistant Director
Operational Services
PO Box 601, Barnsley,
S70 9FA.
Tel. (01226) 773555 Fax. (01226) 772110

Drawing No.




BARNSLEY
Metropolitan Borough Council

168 Houghton Road, Thurnscoe
Vehicle Crossing Works - Location Plan

Scale	1:1250
Drawn	GL
Date	02/2016
Checked	
File	

Paul Castle, Assistant Director
Operational Services
PO Box 601, Barnsley,
S70 9FA.
Tel. (01226) 773555 Fax. (01226) 772110

Drawing No.

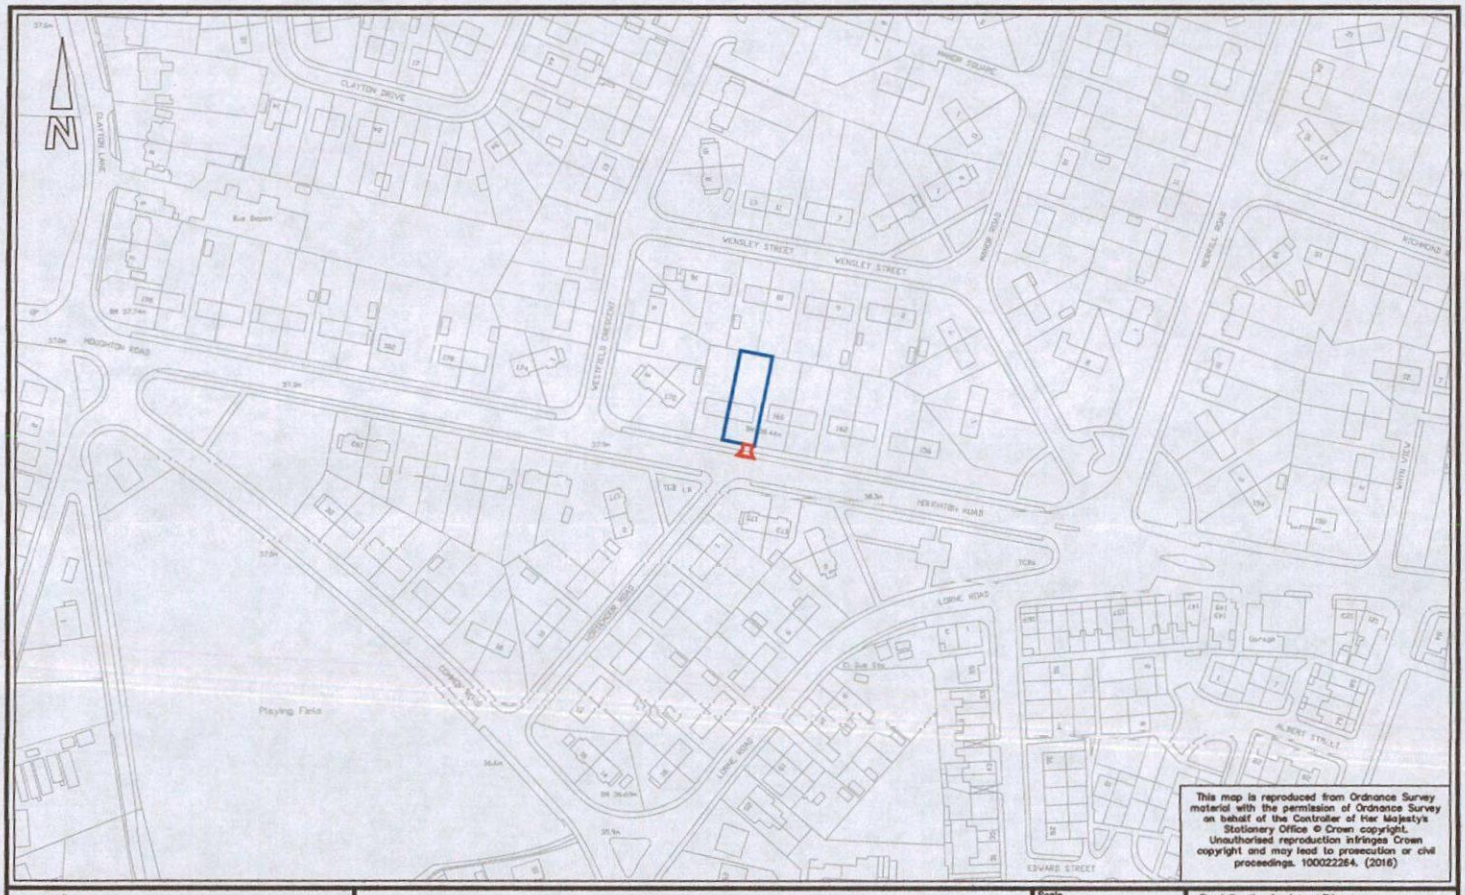

BARNSLEY
Metropolitan Borough Council

168 Houghton Road, Thurnscoe
Vehicle Crossing Works - Location Plan

Scale	1:1250
Drawn	GL
Date	02/2016
Checked	
File	

Paul Castle, Assistant Director
Operational Services
PO Box 601, Barnsley,
S70 9FA.
Tel. (01226) 773555 Fax. (01226) 772110

Drawing No.



BARNSLEY
Metropolitan Borough Council

168 Houghton Road, Thurnscoe
Vehicle Crossing Works - Location Plan

Scale	1:1250
Drawn	GL
Date	02/2016
Checked	
File	

Paul Castle, Assistant Director
Operational Services
PO Box 601, Barnsley,
S70 9FA.
Tel. (01226) 773555 Fax. (01226) 772110

Drawing No.



BARNSLEY
Metropolitan Borough Council

168 Houghton Road, Thurnscoe
Vehicle Crossing Works - Location Plan

Scale	
1:1250	
Drawn	Date
GL	02/2016
Checked	File

Paul Castle, Assistant Director
Operational Services
PO Box 601, Barnsley,
S70 9FA.
Tel. (01226) 773555 Fax. (01226) 772110

Drawing No.