
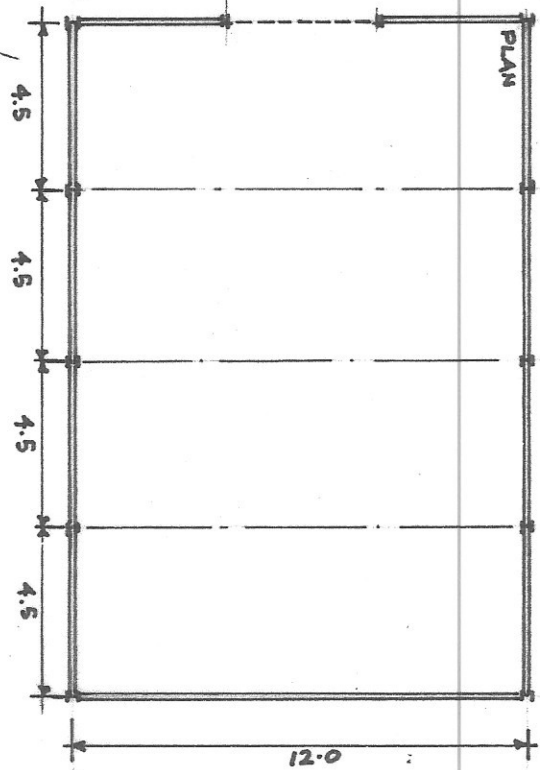
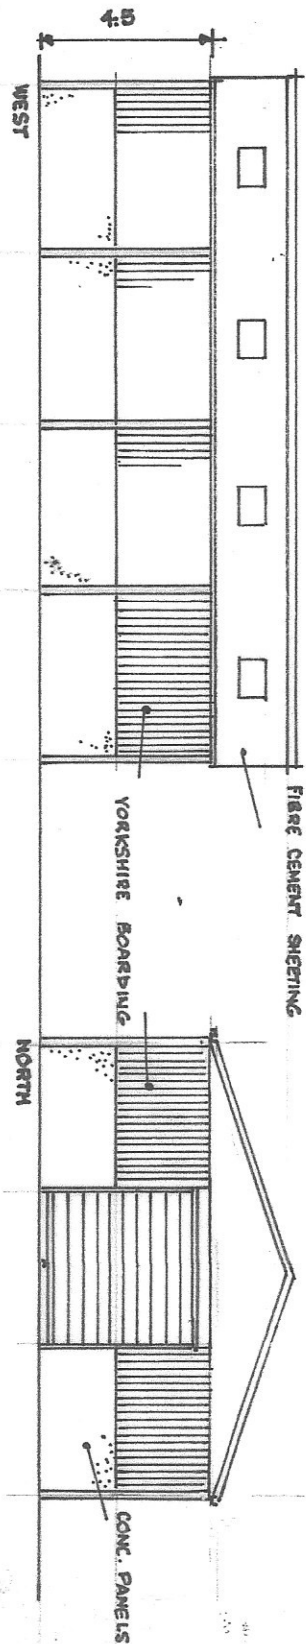


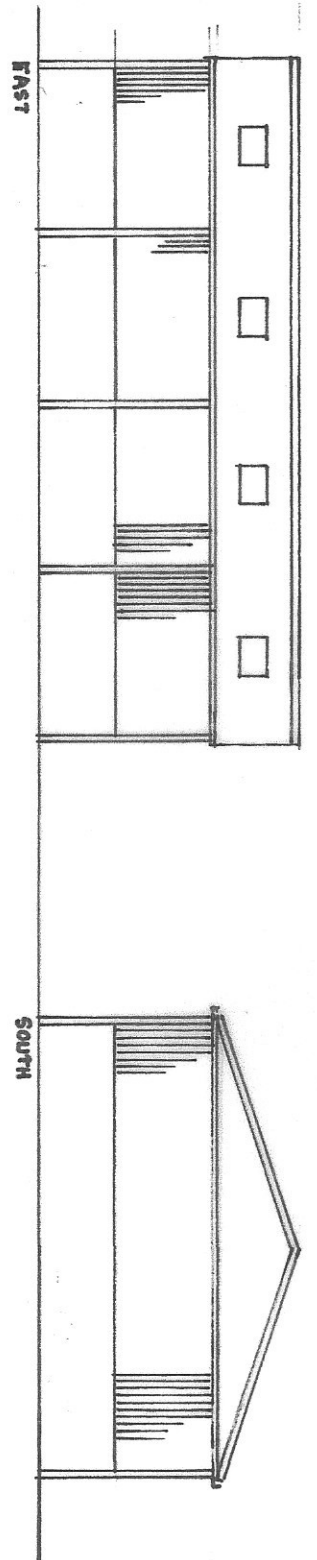

Michael A. Clythch
Architect, Town Planner, Property Consult
DIP ARCH DIP T.P. A.R.I.B.A. F.R.S.

14 Huddersfield Road, Ingbrichworth, Pen
Sheffield S36 7GF

Tel: 01226 766308

BARN - WHICKING CLOUGH FARM - BEDDING EDGE ROAD HD9 7TP (SITE AT WOOD ROYD HILL LANE) AL, 1/2002 1:200
SUBSTITUTE DRG AND LAYOUT MAY 2021