


Site at 4 Robin Lane, Royston, Barnsley.
Proposed Erection of Detached Bungalow.

Existing Site Layout Plan.
Plan Scales 1:1250 & 1:500

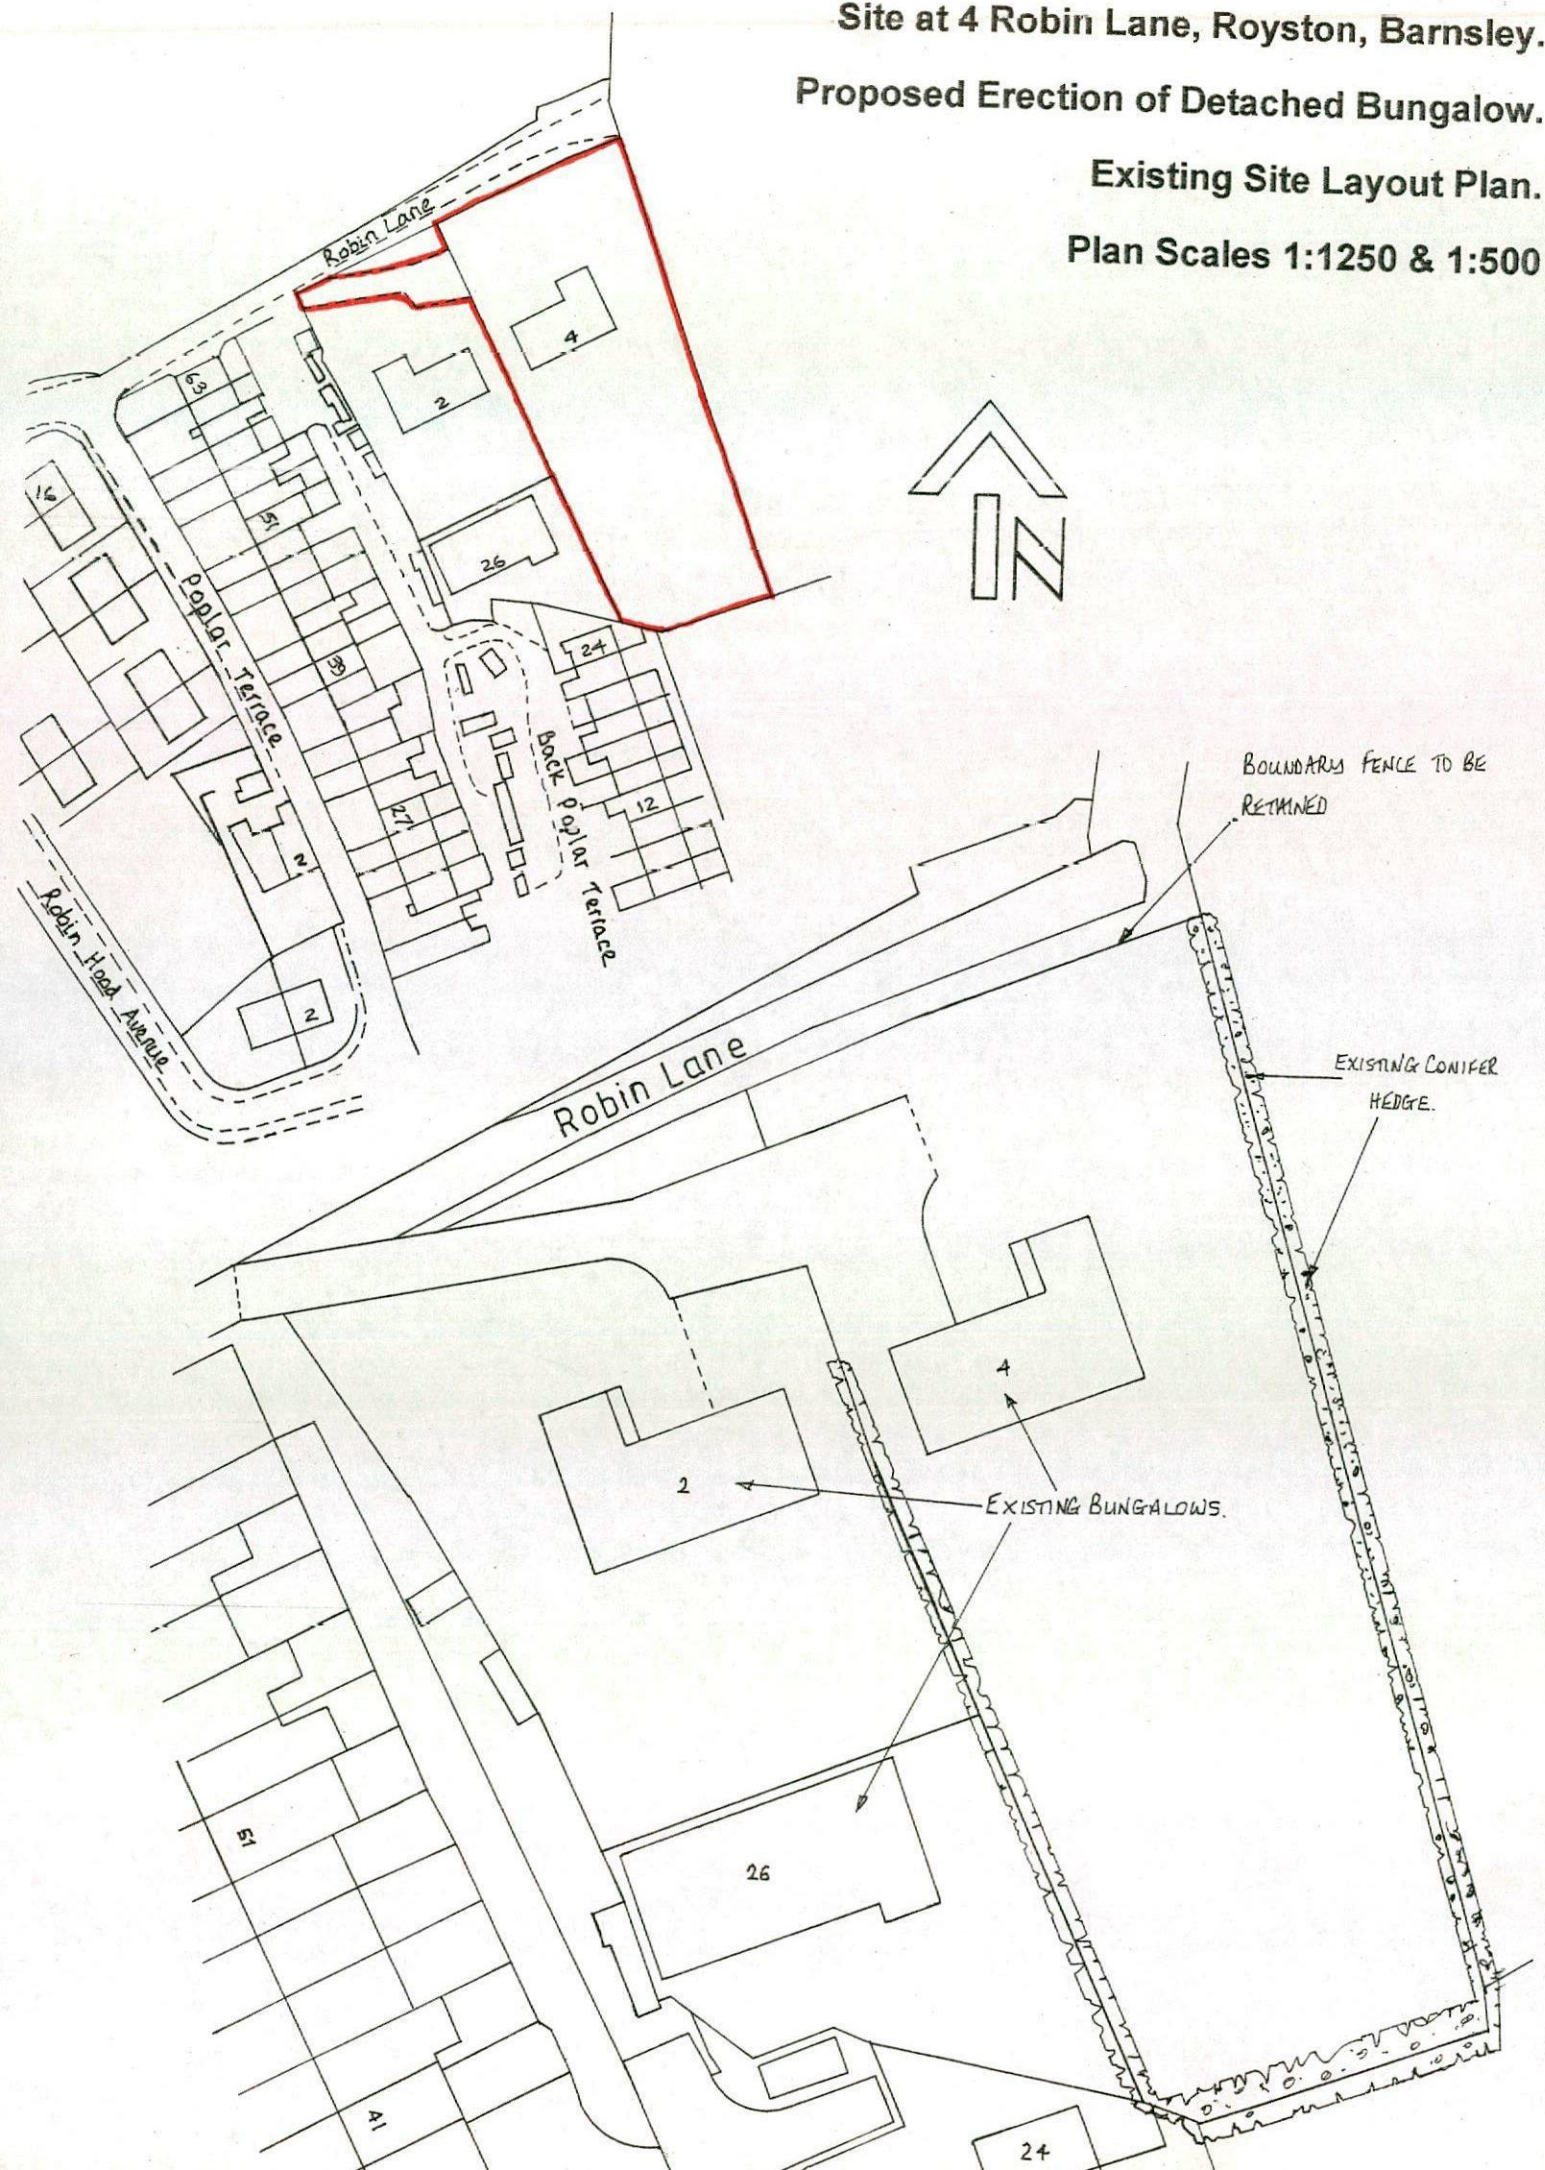



Site at 4 Robin Lane, Royston, Barnsley.

Proposed Erection of Detached Bungalow.


Proposed Site Layout Plan.

Plan Scales 1:1250 & 1:500

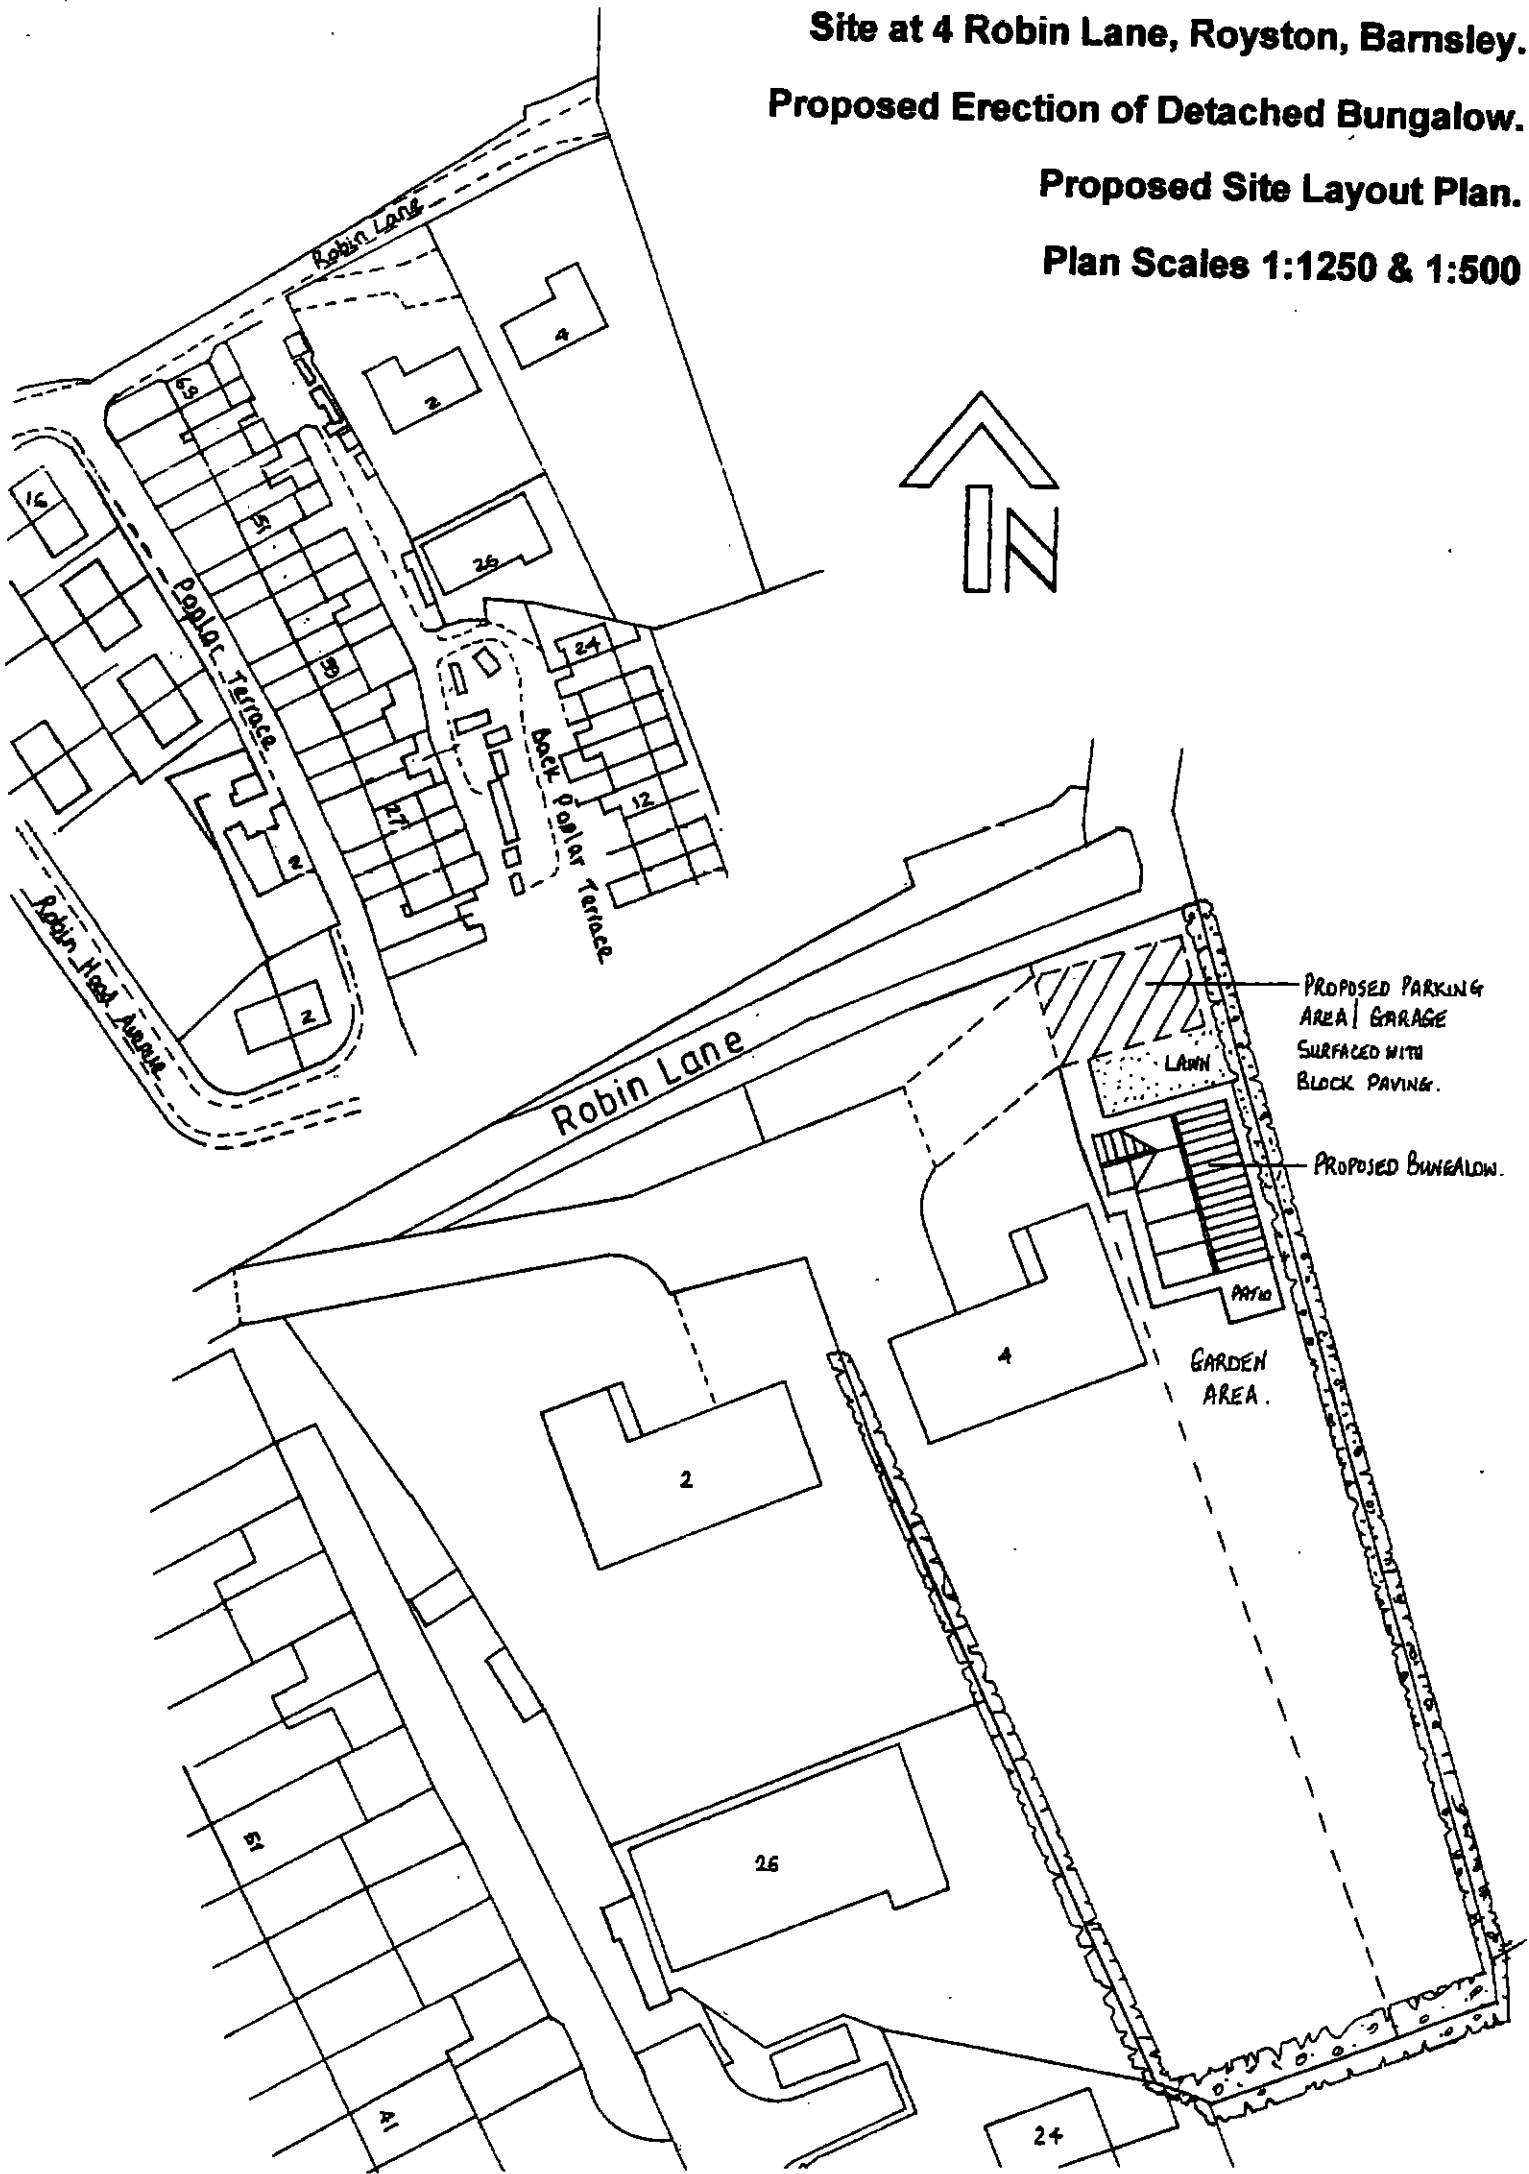

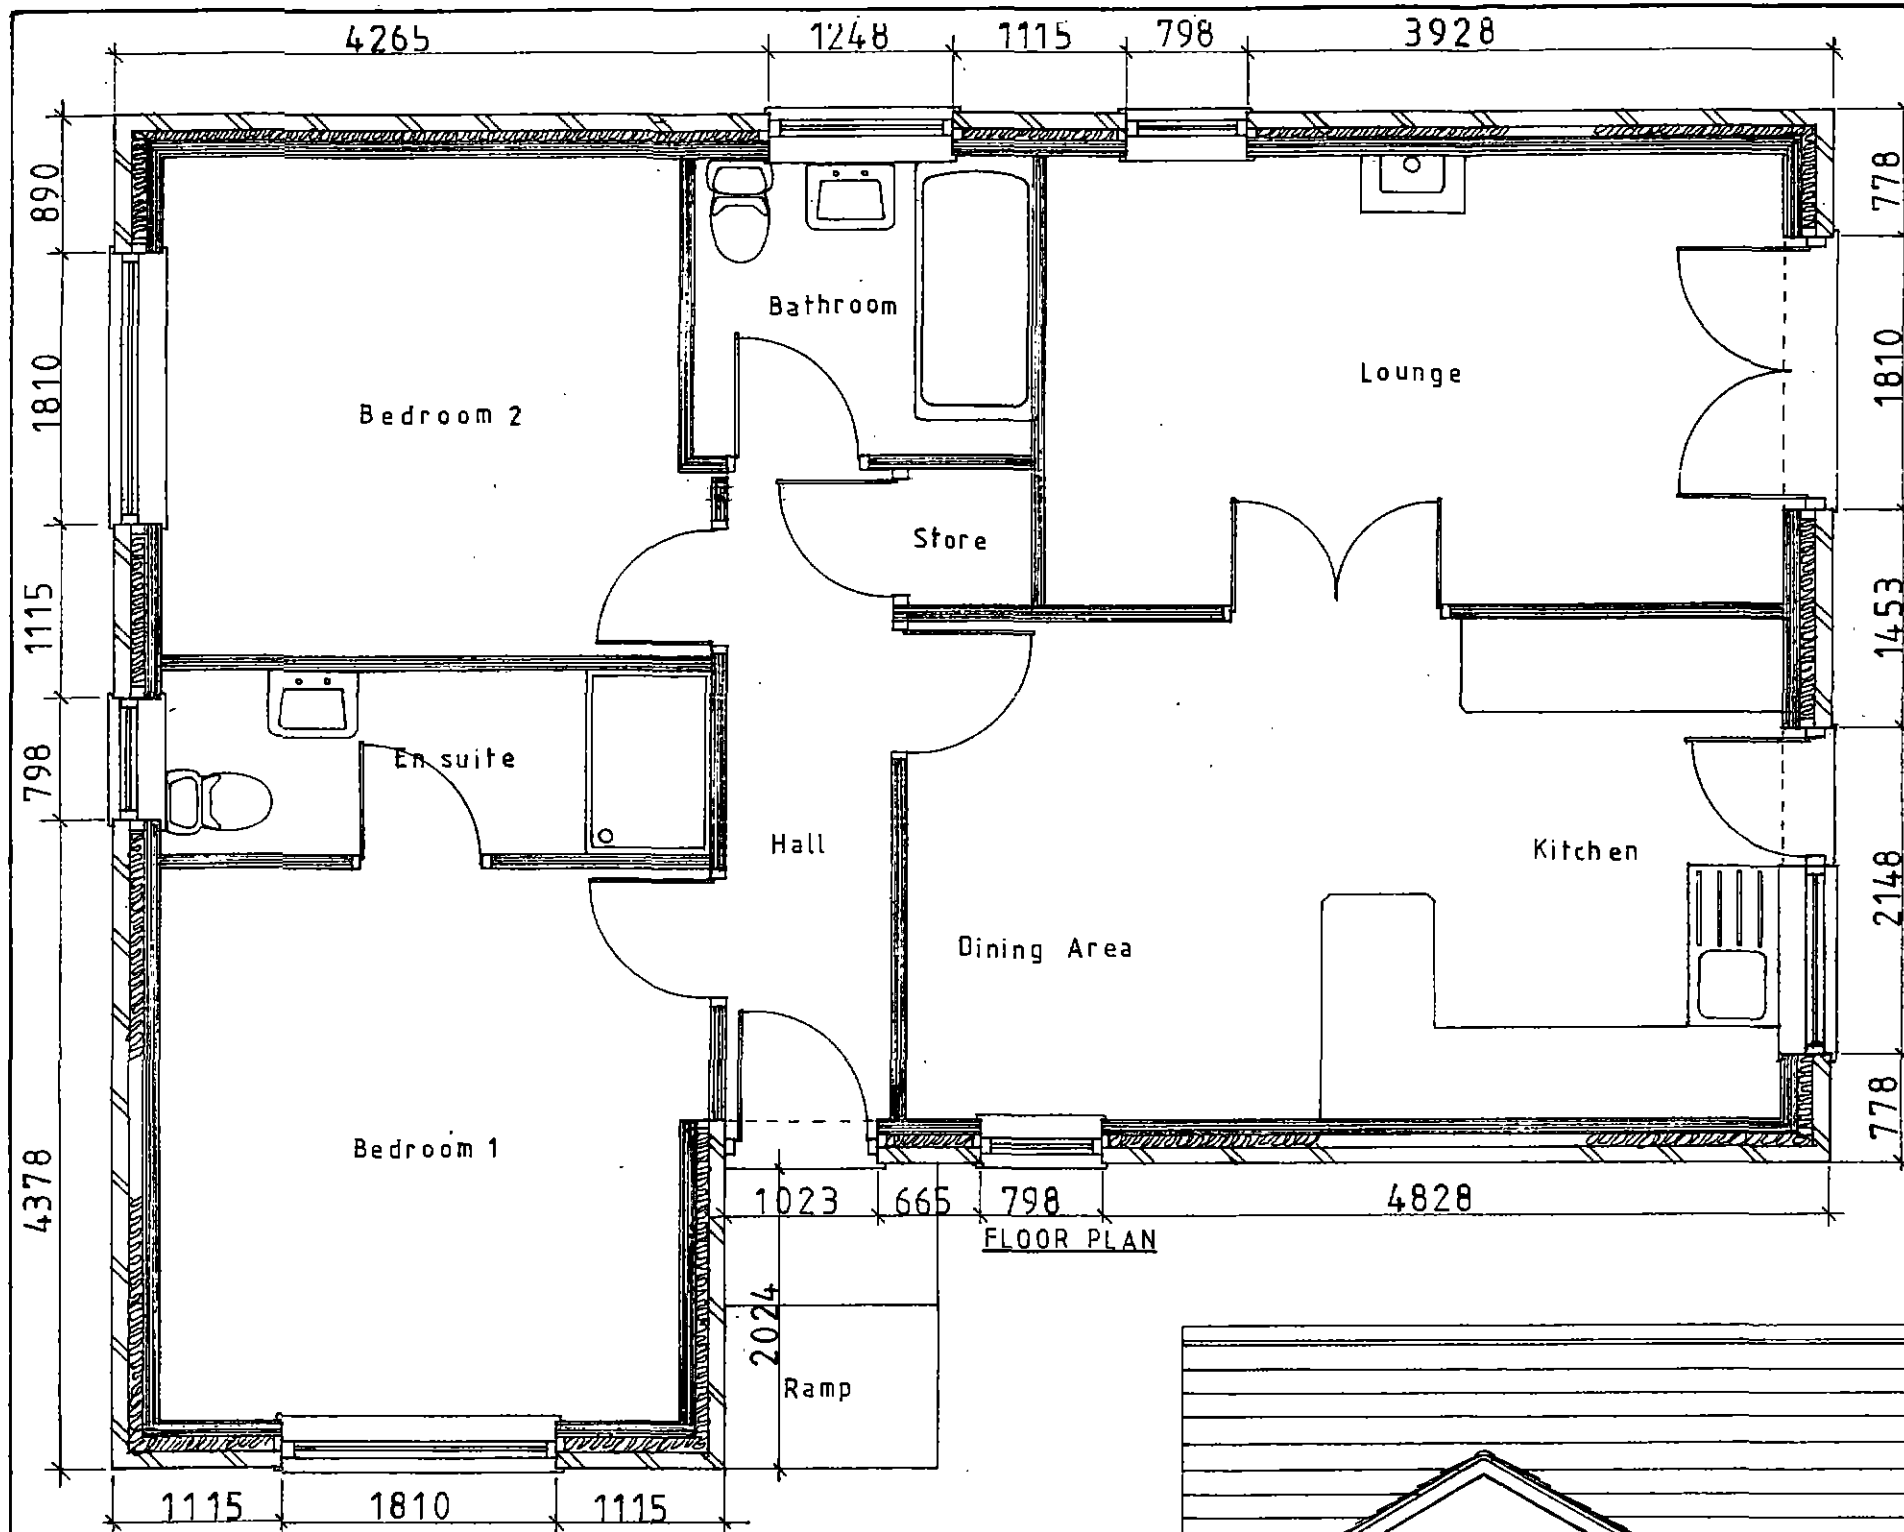

FLOOR PLAN

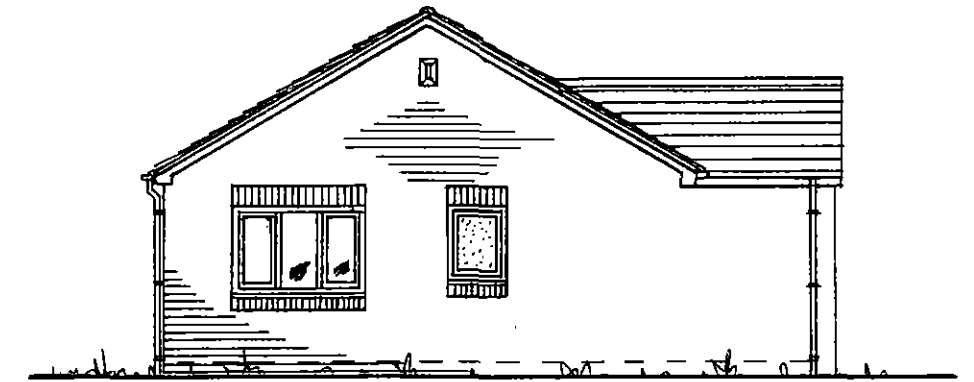


FRONT VIEW



REAR VIEW



SIDE VIEW

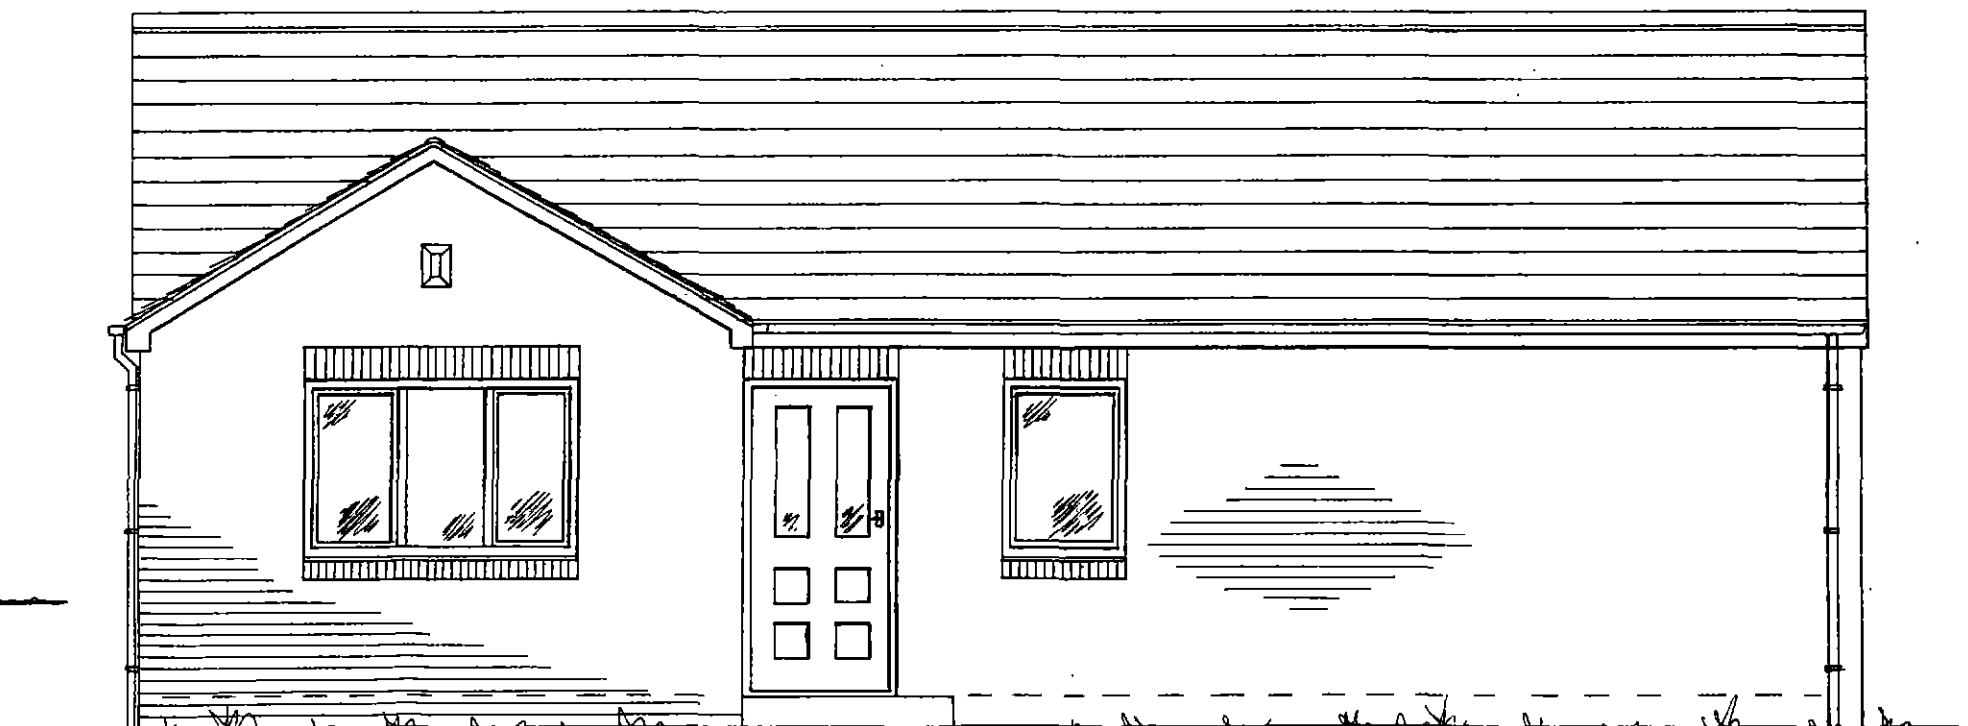

SIDE VIEW