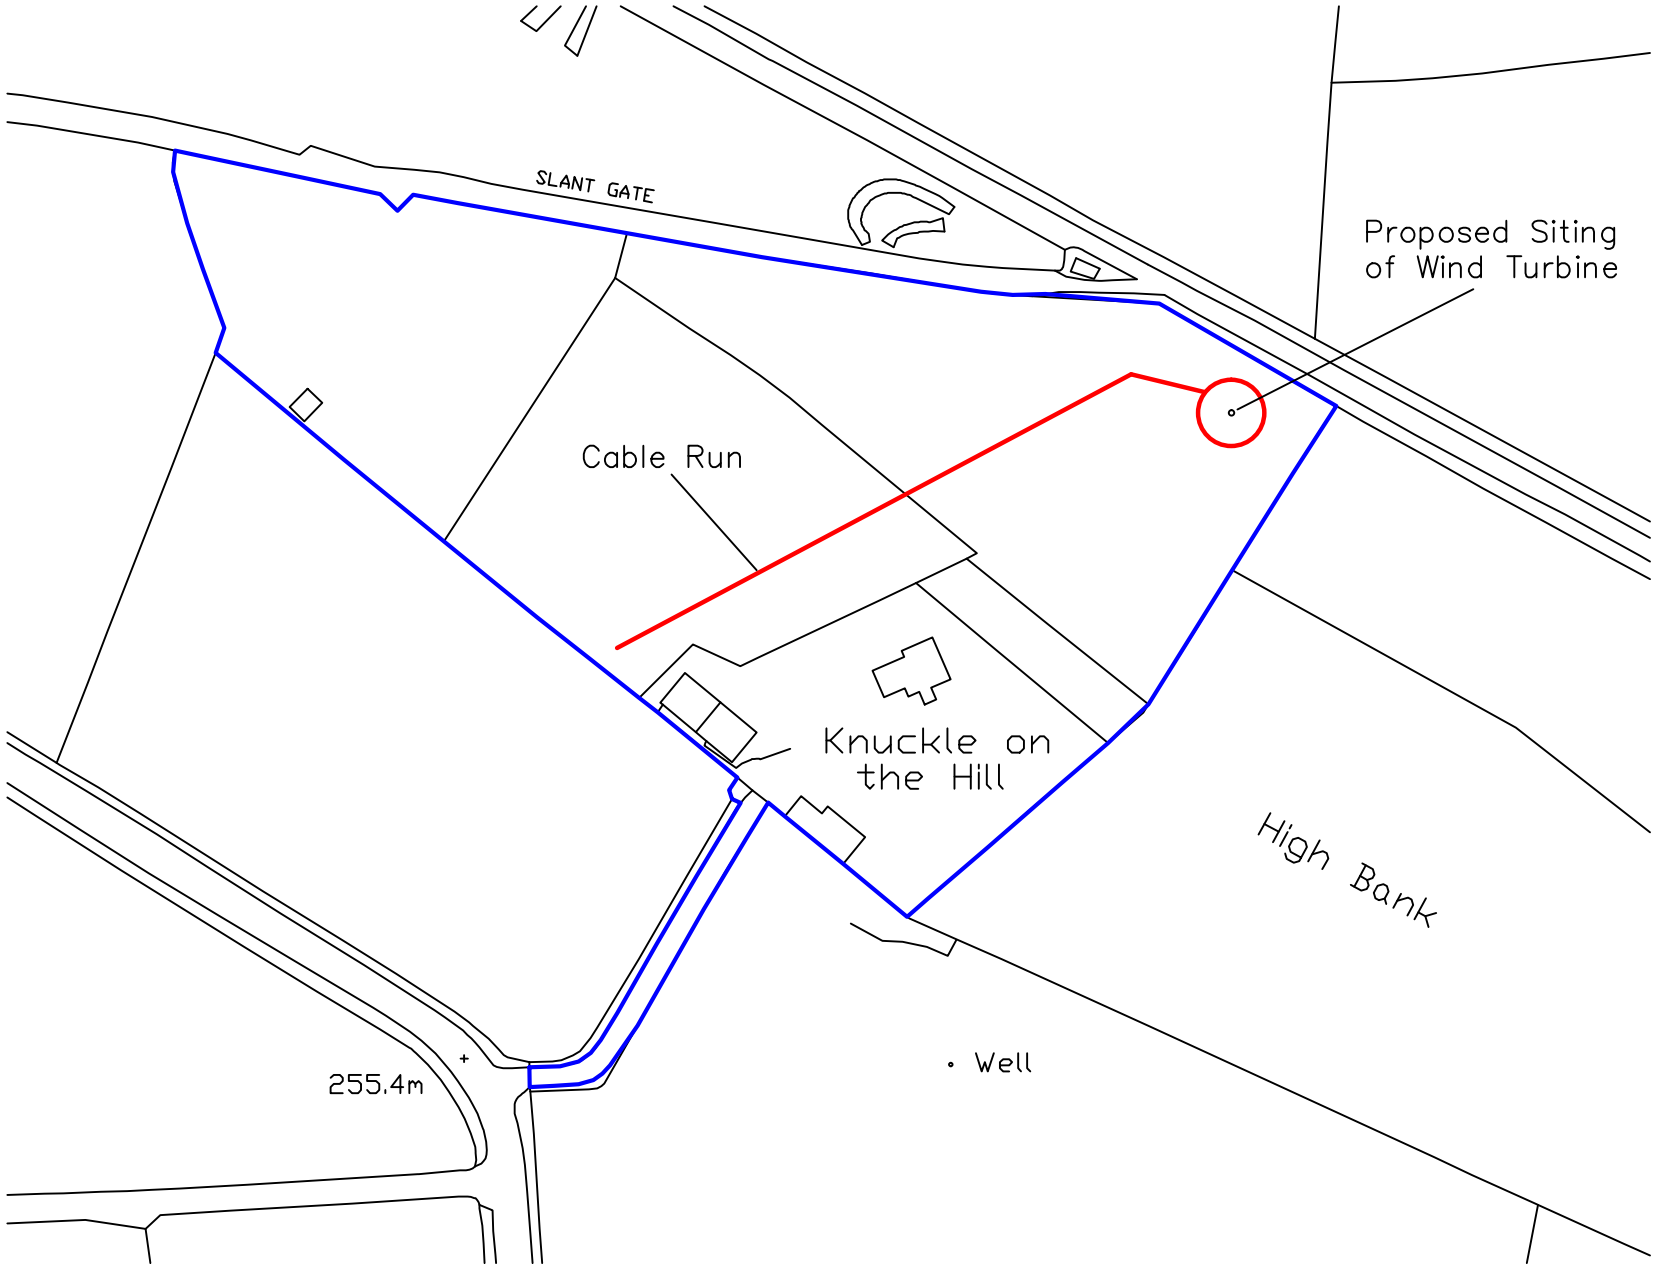


Ordnance Survey (c) Crown Copyright 2012. All rights reserved. Licence number 100020449

Dwg Ref.	ASP-001

This drawing is coyright of Aspire Planning Ltd and is for planning purposes only.

Do not scale from this drawing, used figured dimensions only.

Aspire Planning & Design
300 Hotwell Road
Hotwells
Bristol
BS8 4NW

Tel: 01179 292282
Fax: 0871 264 8923
www.aspireplanning.co.uk
info@aspireplanning.co.uk

Client

Project
Erection of 10kW Wind Turbine

Drawing
Site Plan

Address
Royd Lane, Millhouse

Date	Scale	Drawn
Mar 12	1:1250 - A4	LK