


Water Points
Toilet
5
4
6
3
7
2
1
Internal Door
Radiator
External Door
Internal Door
Internal Door
Internal Door
Radiator
Radiator
Steps x2
Window
Radiator
Radiator
External Double Doors
Window
Hand Wash Basin
Sink

Not to scale

Sourced from Ordnance Survey

Location Ma

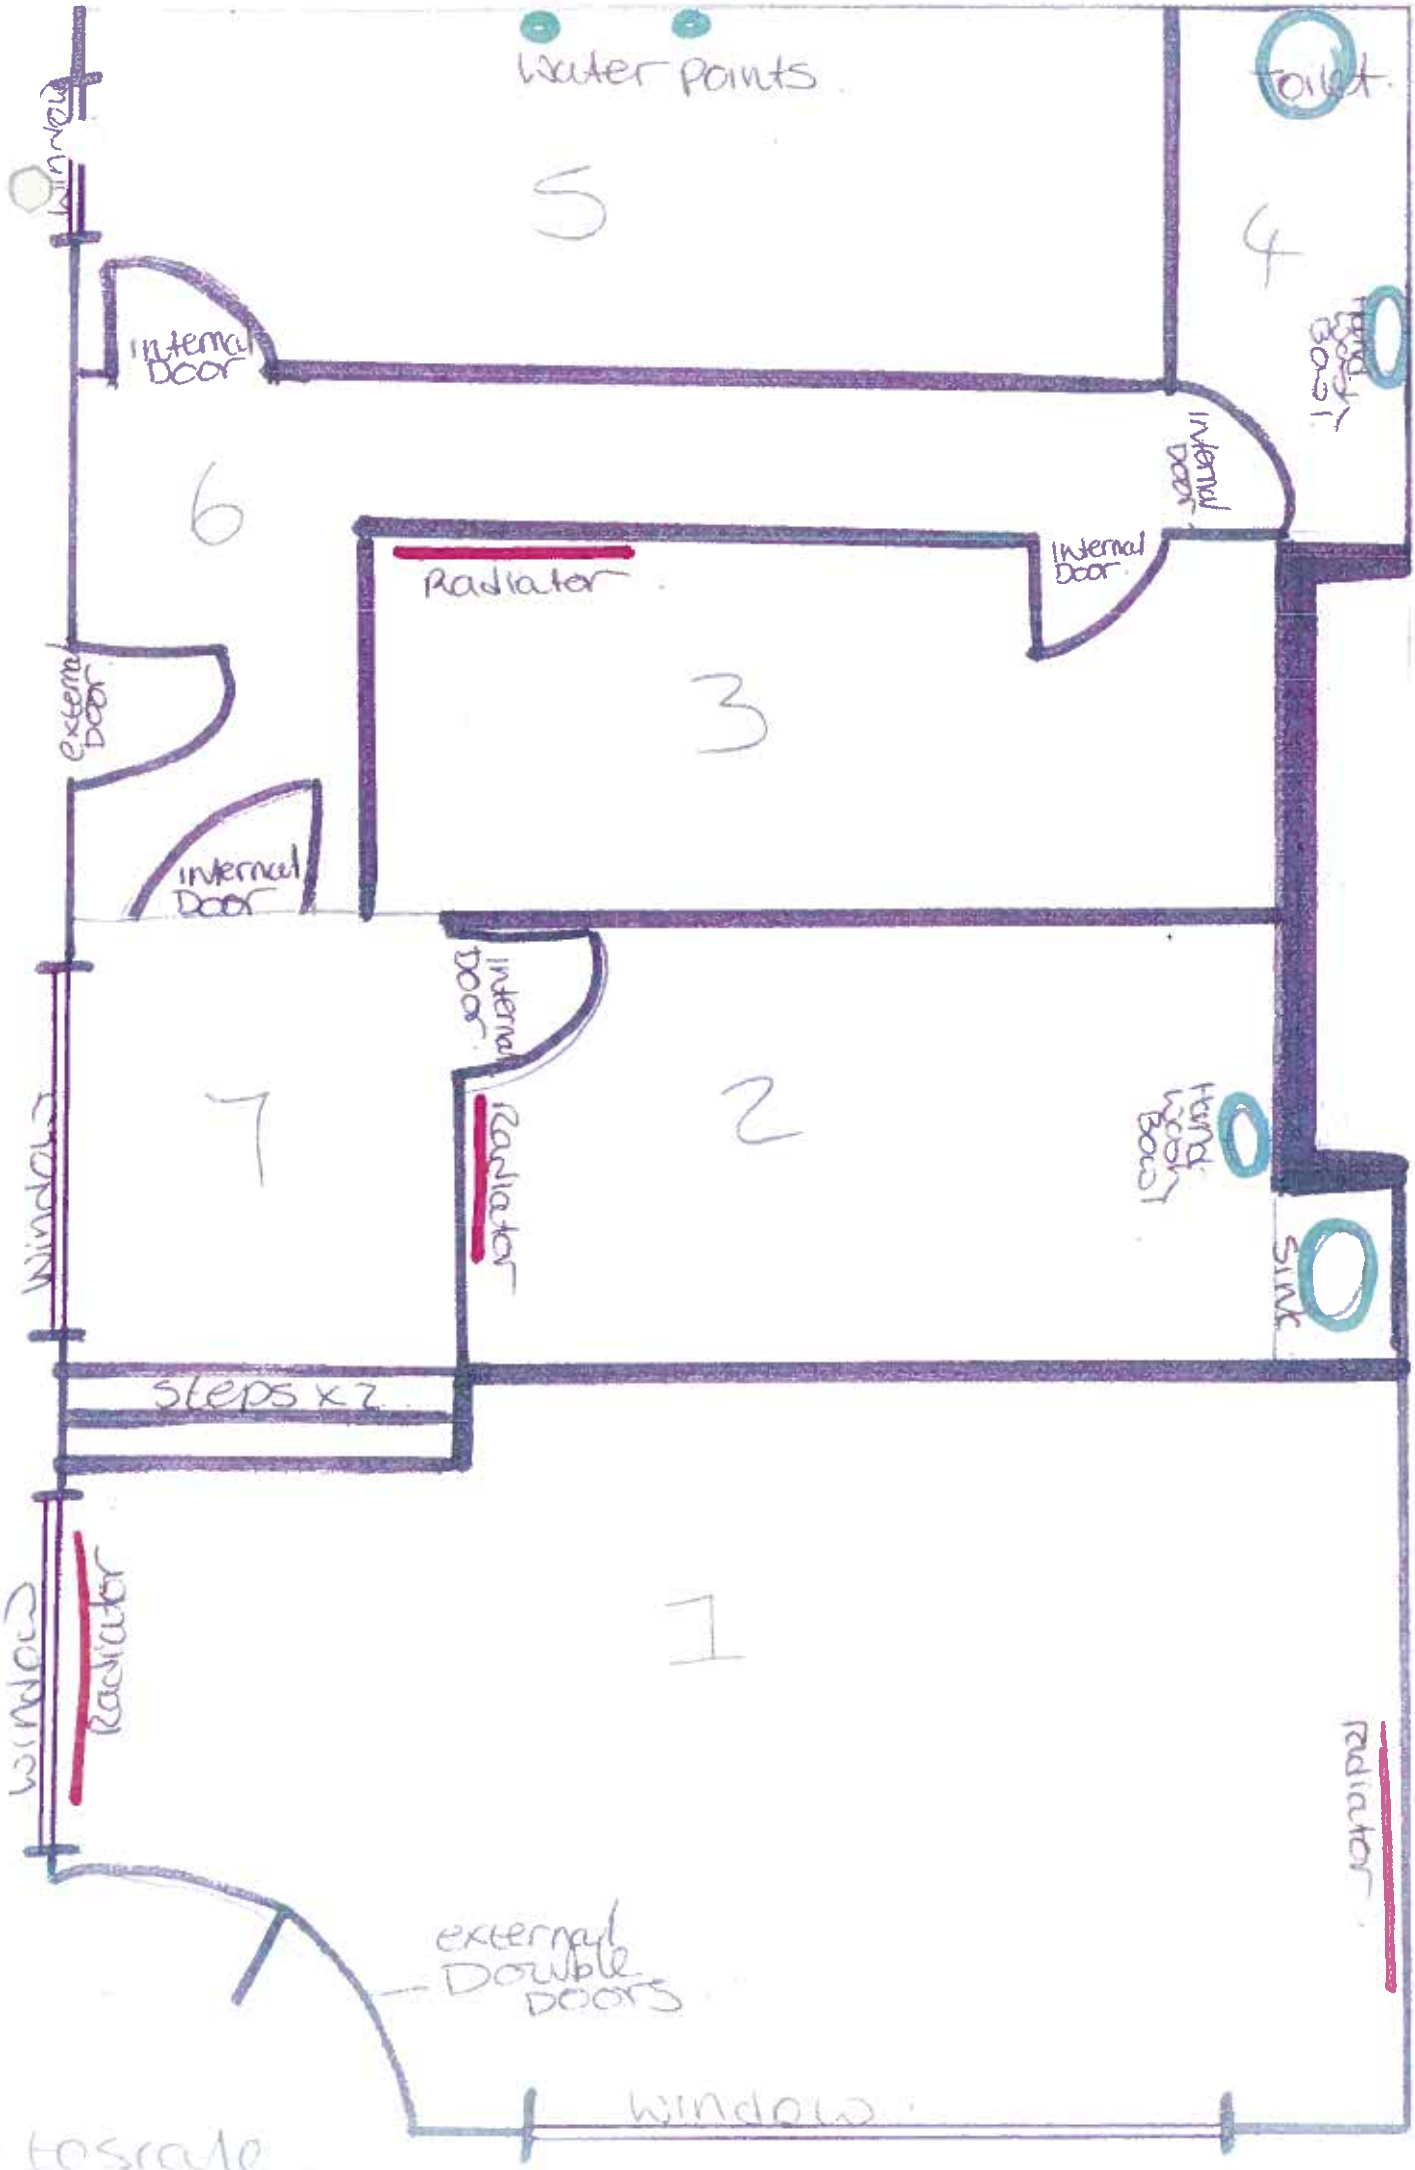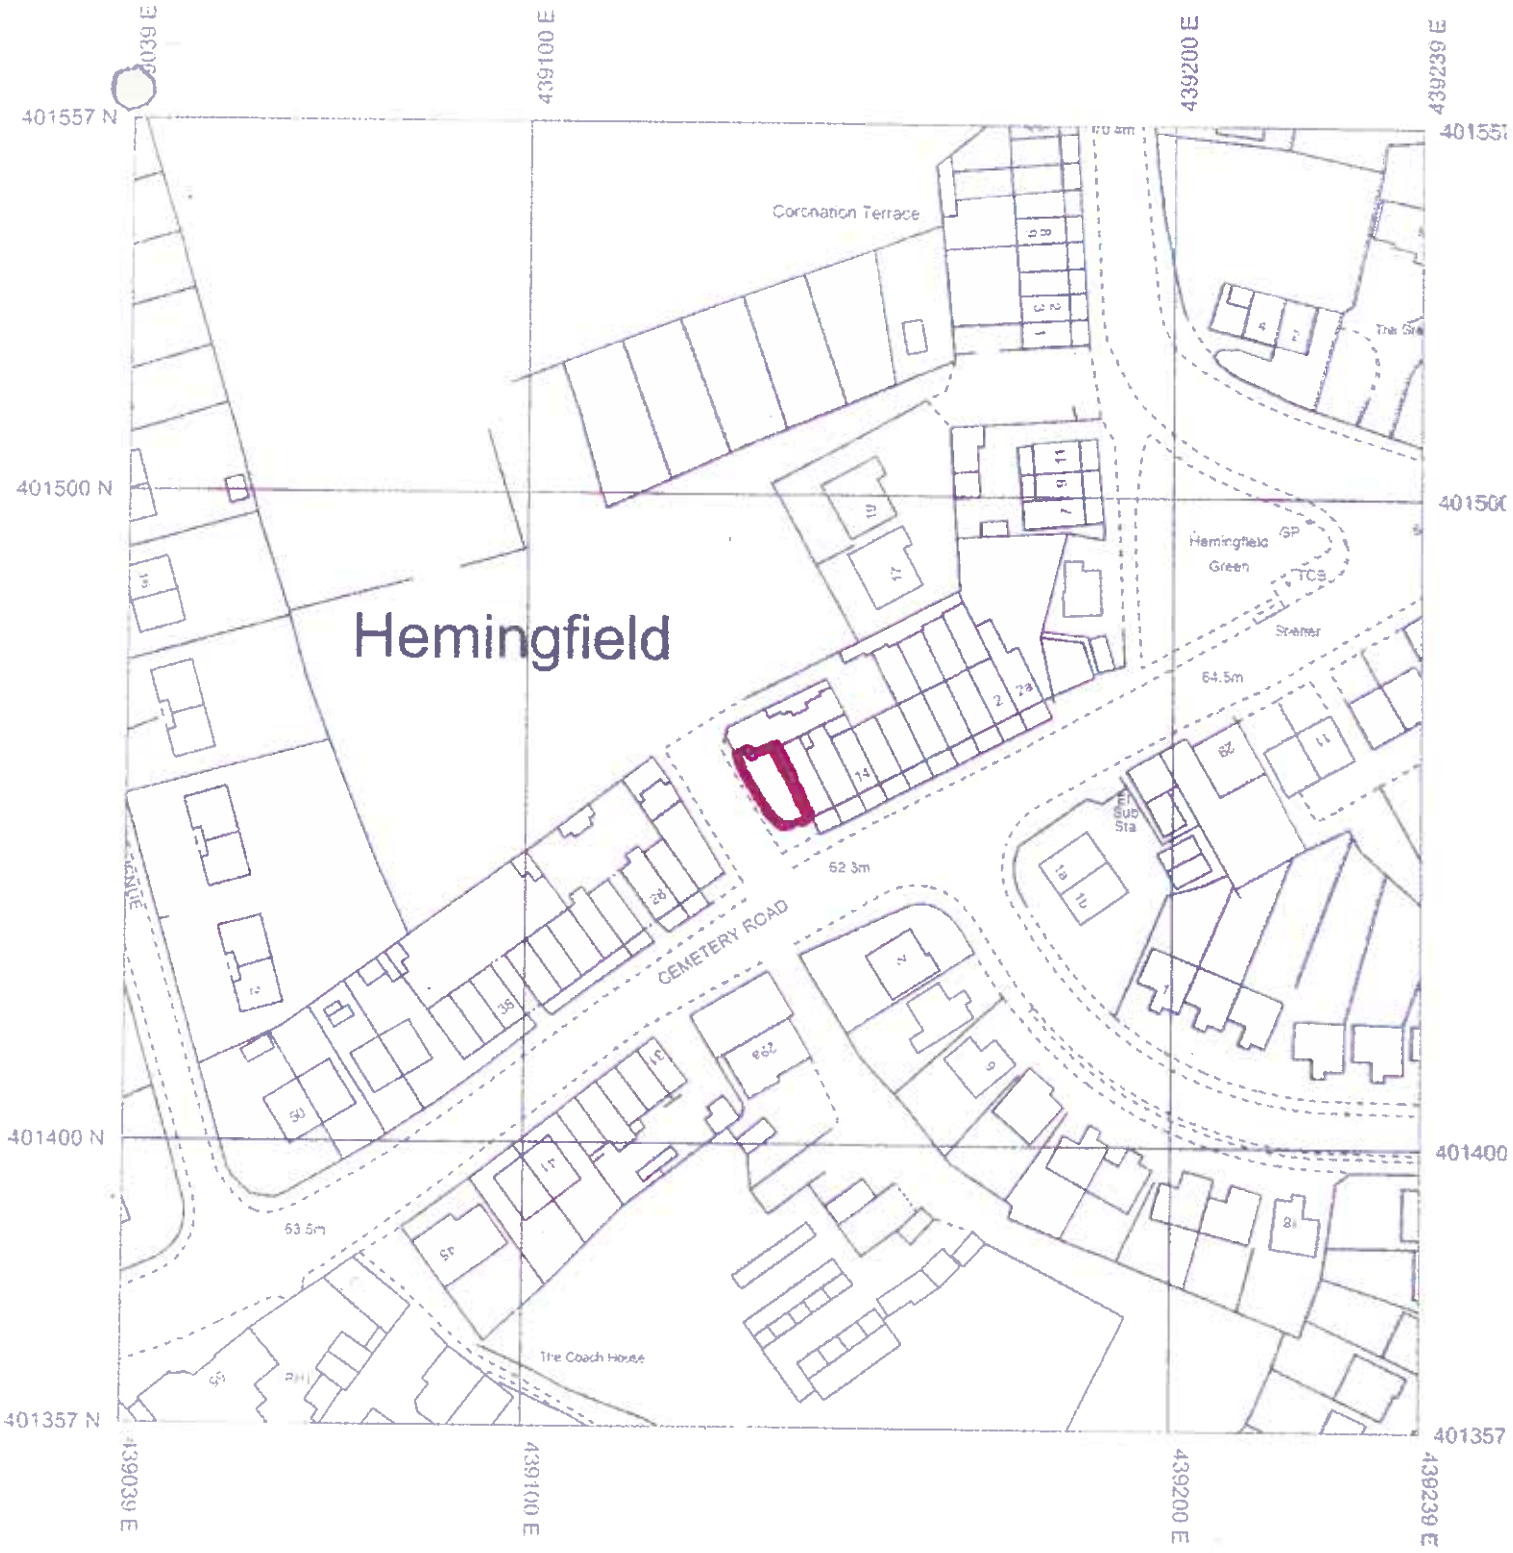

S73 0PU 02/11/12RF

Produced 02/11/2012 from the Ordnance Survey National Geographic Database and incorporating surveyed revision available at this date © Crown Copyright 2012

Reproduction in whole or in part is prohibited without the prior permission of Ordnance Survey

Ordnance Survey and the OS Symbol are registered trademarks of Ordnance Survey, the national mapping agency of Great Britain

The representation of a road, track or path is no evidence of a right of way.

The representation of features as lines is no evidence of a property boundary


0 20 40

Scale 1:1250

Supplied By: **Barnsley Metropolitan**


Serial number: 001070070


Plot Centre Coordinates: 439139, 401457

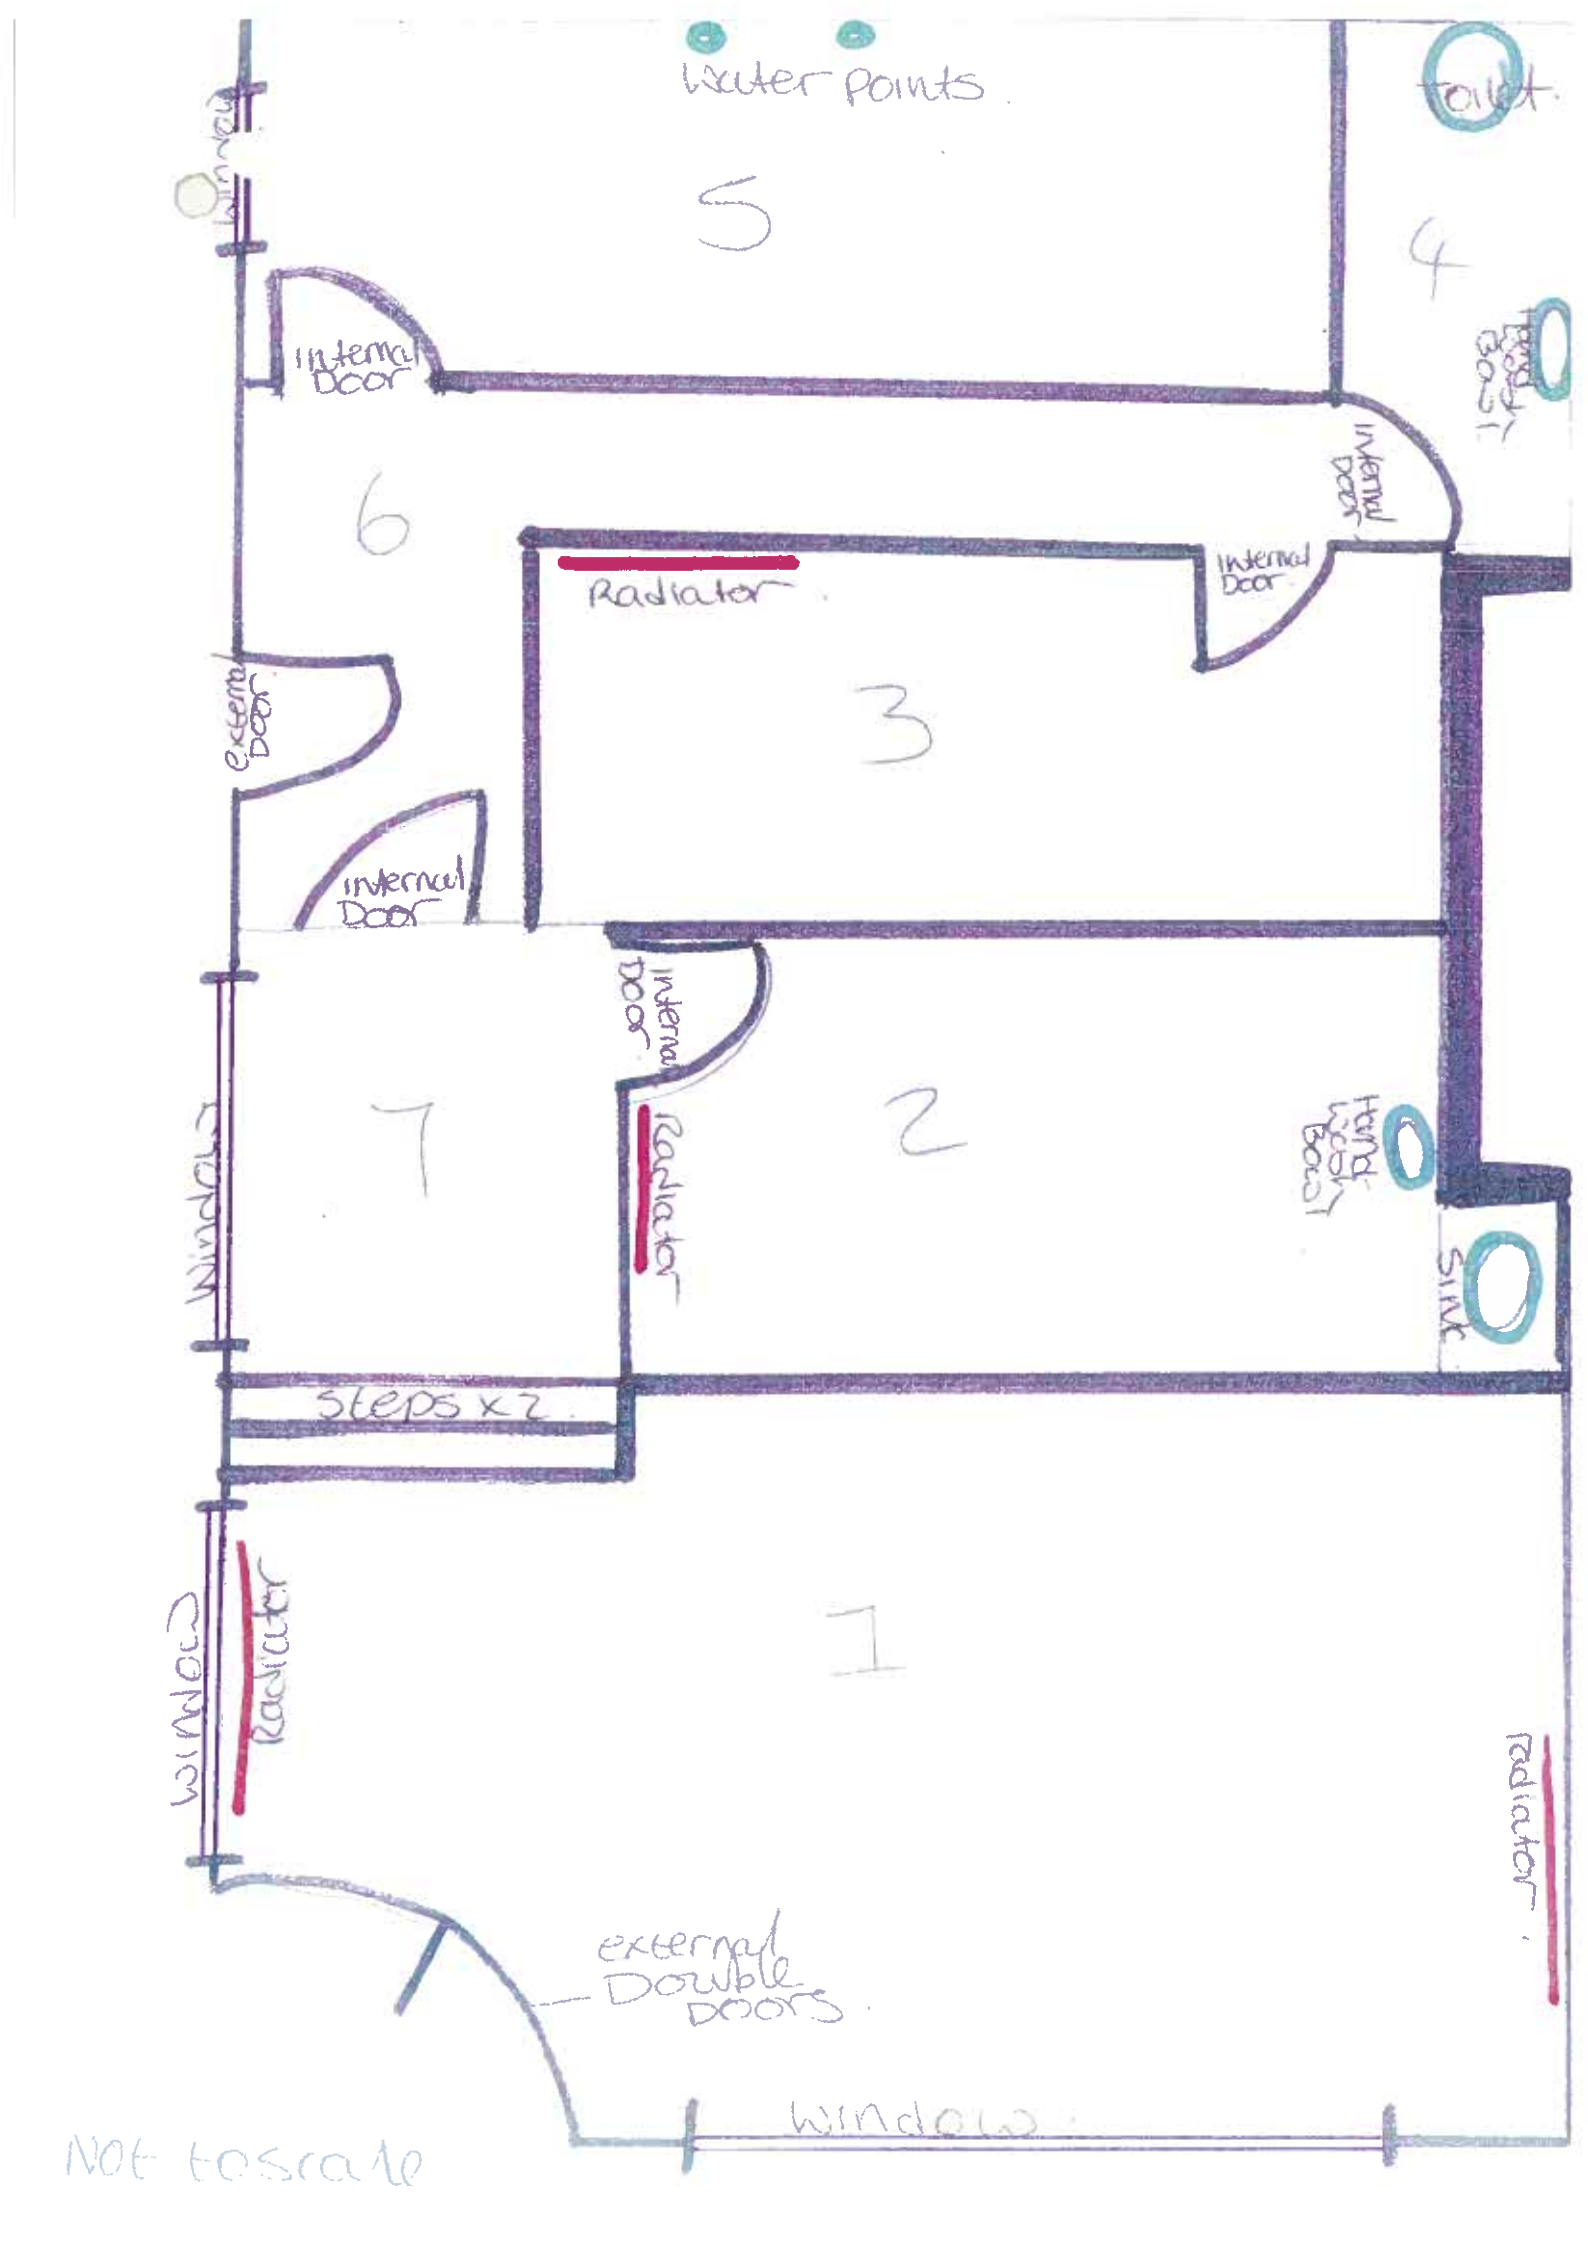
Water points
toilet
5
4
6
3
2
1
7
Internal Door
Internal Door
Internal Door
Internal Door
Internal Door
External Door
Radiator
Radiator
Radiator
Radiator
Hand wash basin
Sink
Steps x2
Window
Window
External Double Doors
Window
Not to scale

DOMESTIC
GODDESSES
TEL:
DOMESTIC
GODDESSES
TEL:



DOMESTIC
GODDESSES

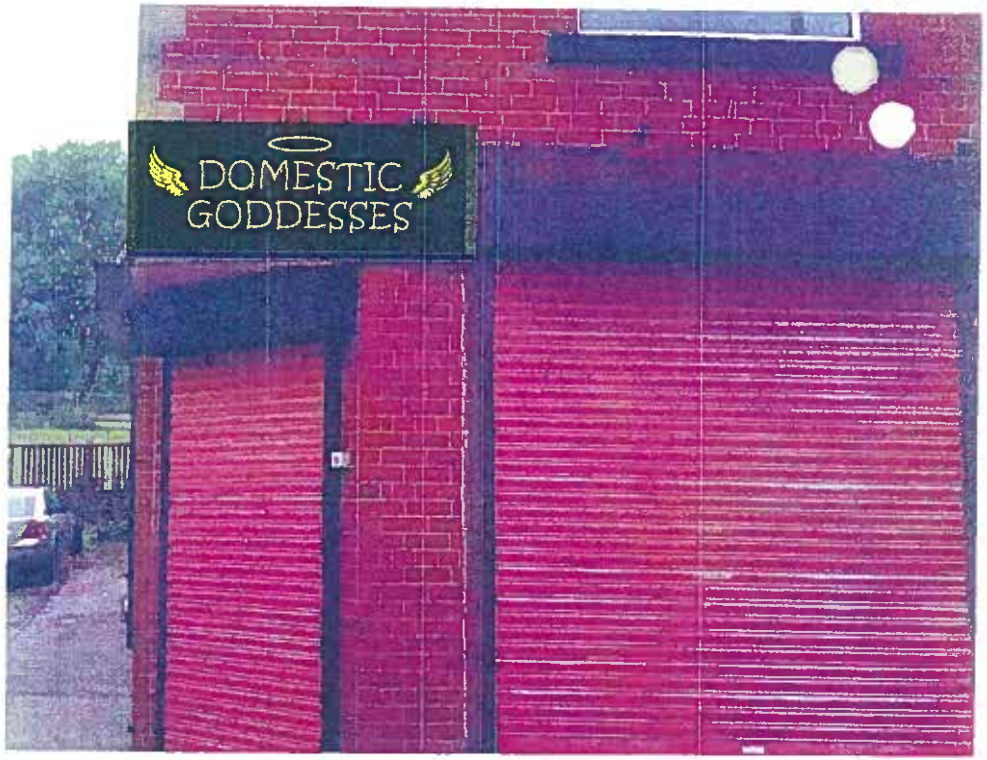
DOMESTIC
GODDESSES

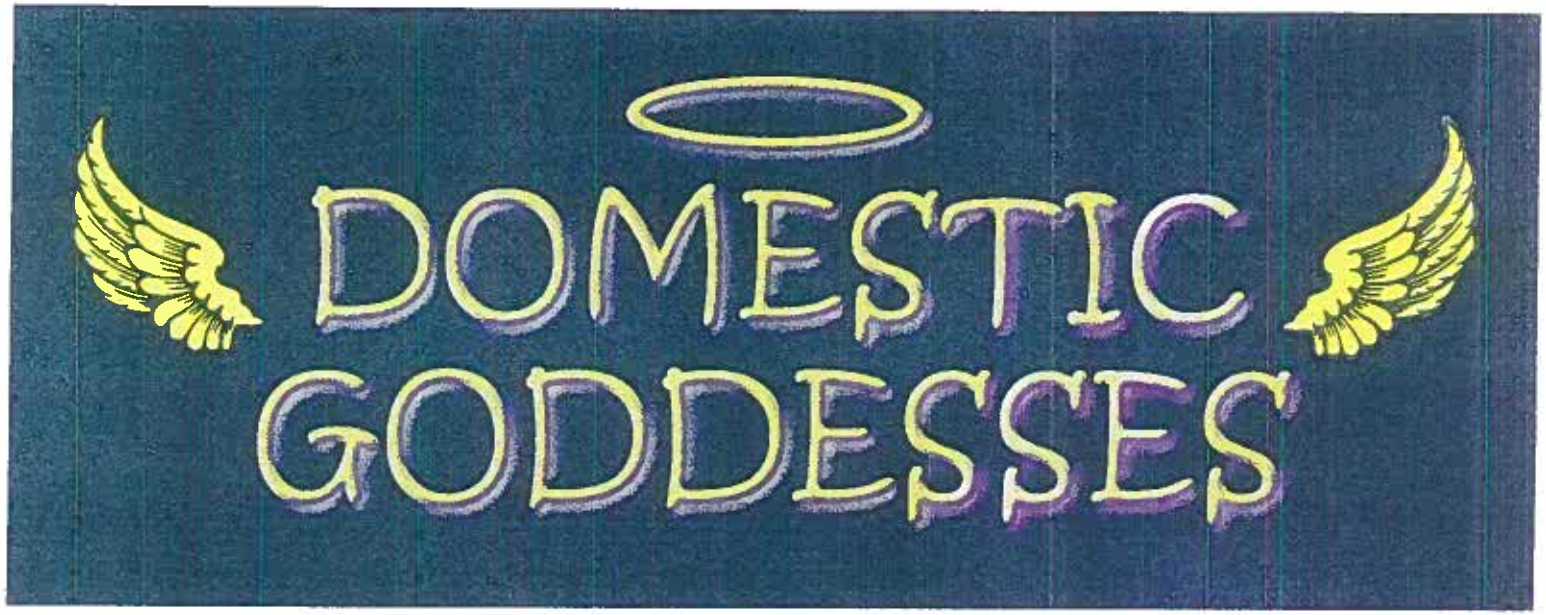
DOMESTIC
GODDESSES



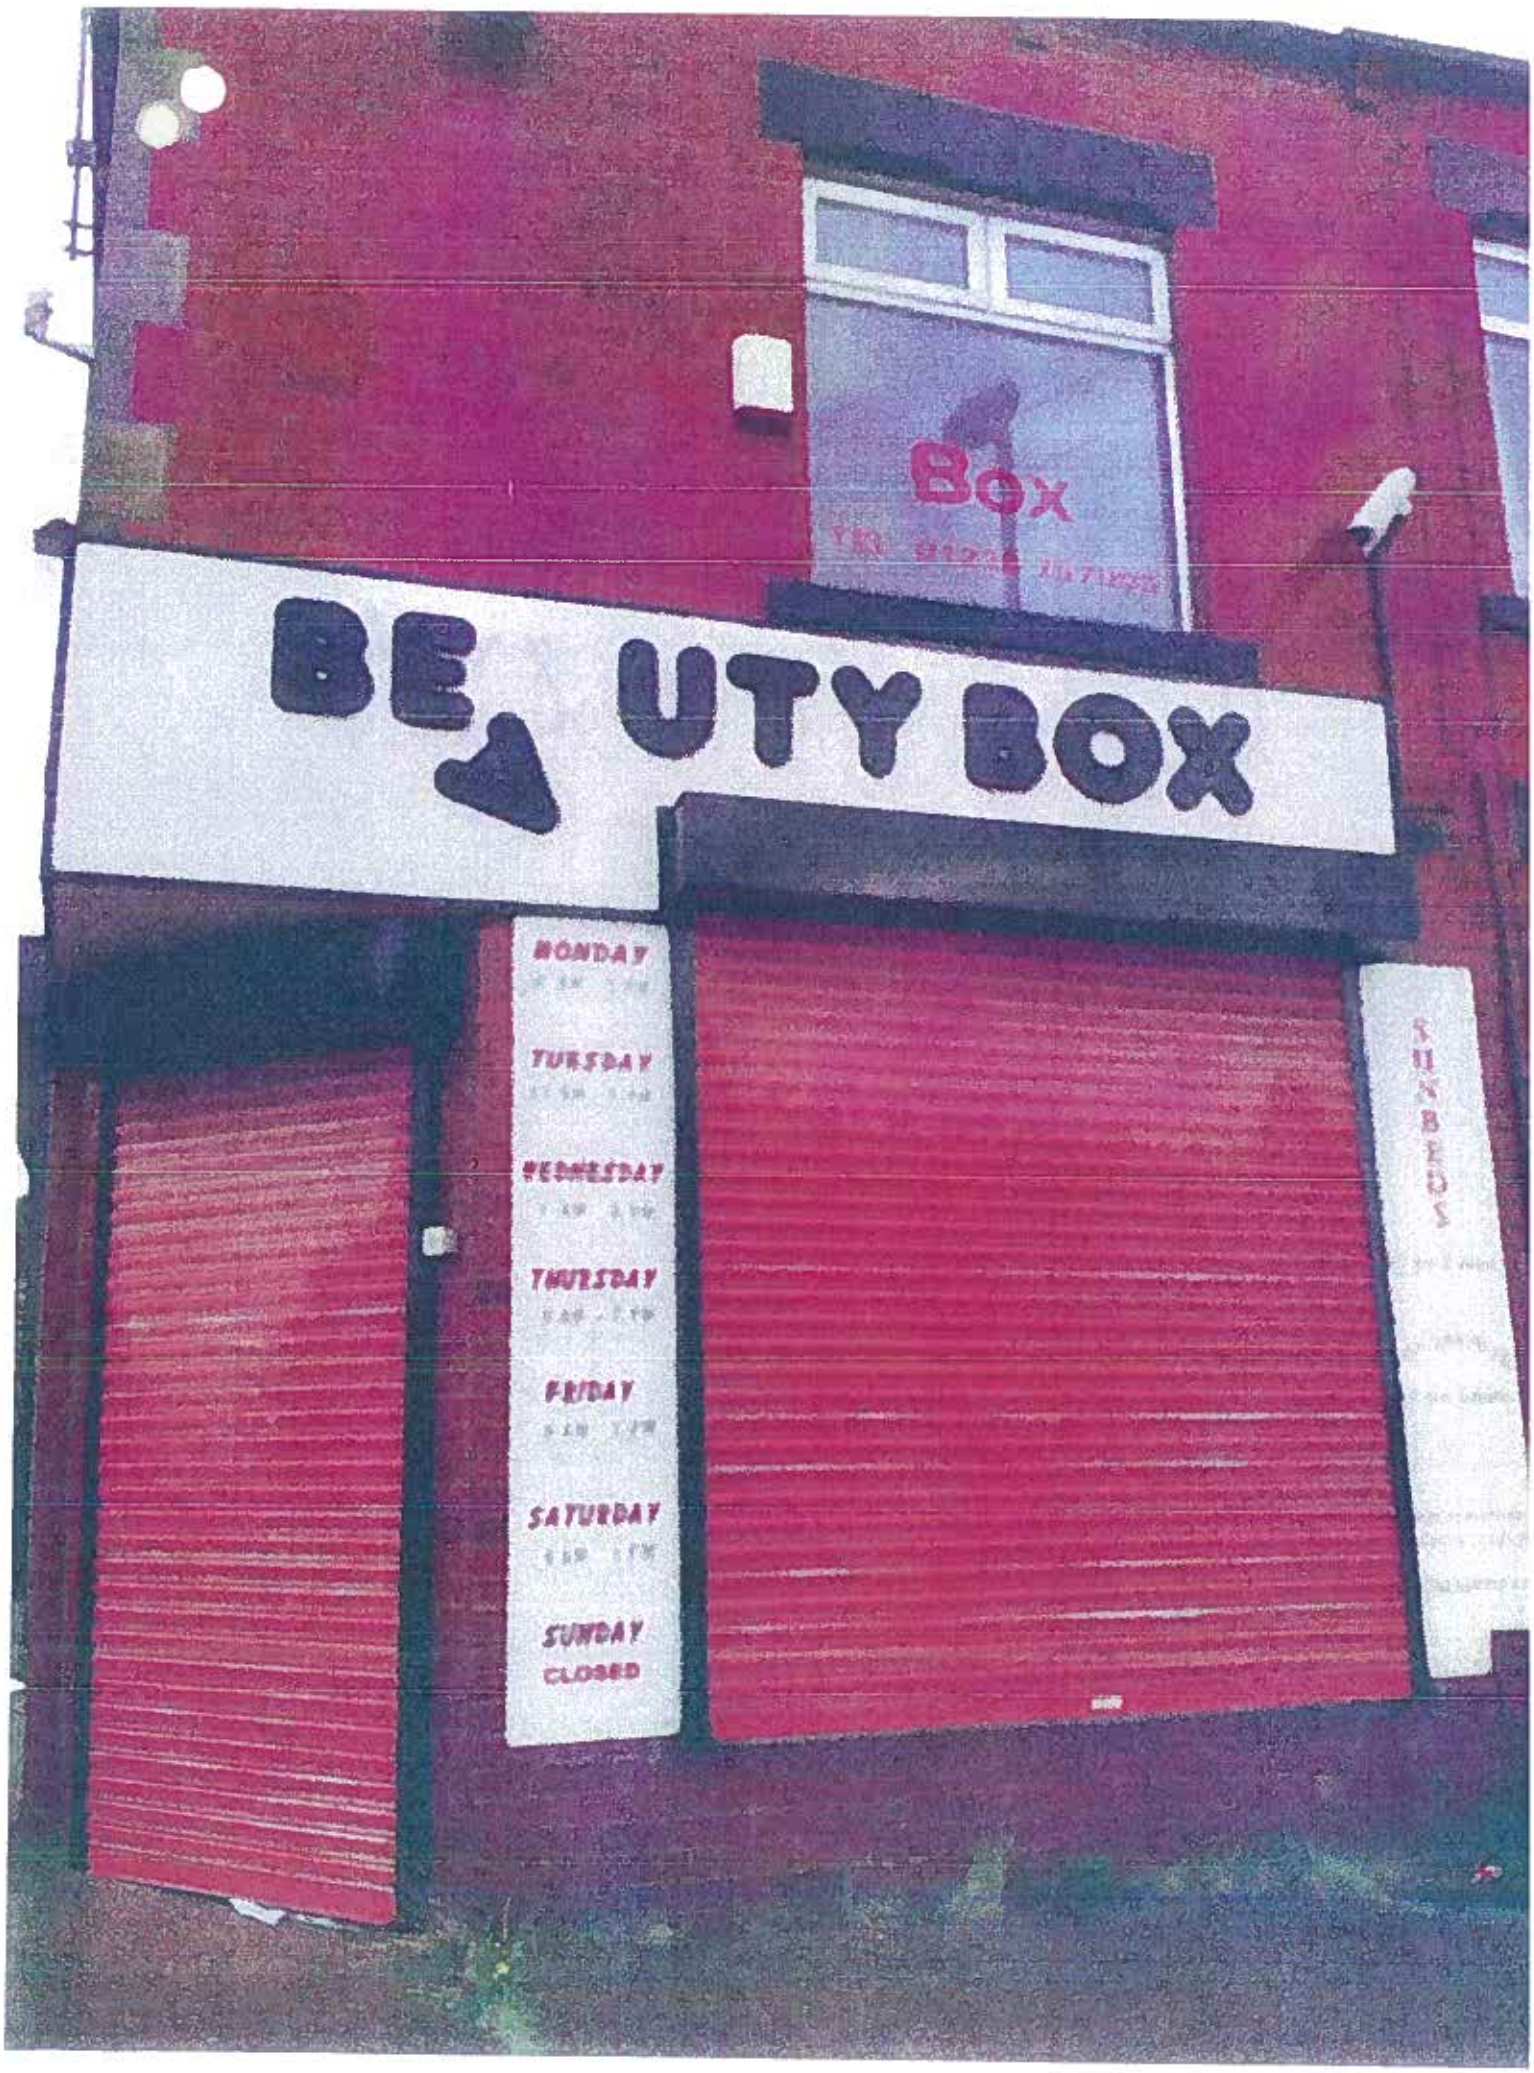


Box
BE UTY BOX
MONDAY
TUESDAY
WEDNESDAY
THURSDAY
FRIDAY
SATURDAY
SUNDAY
CLOSED
SUNBEDS


BE UTY BOX
NAIL EXTENSIONS
WAXING
MANICURE
EYELASH TINTS
FACIALS
PEDICURE



