


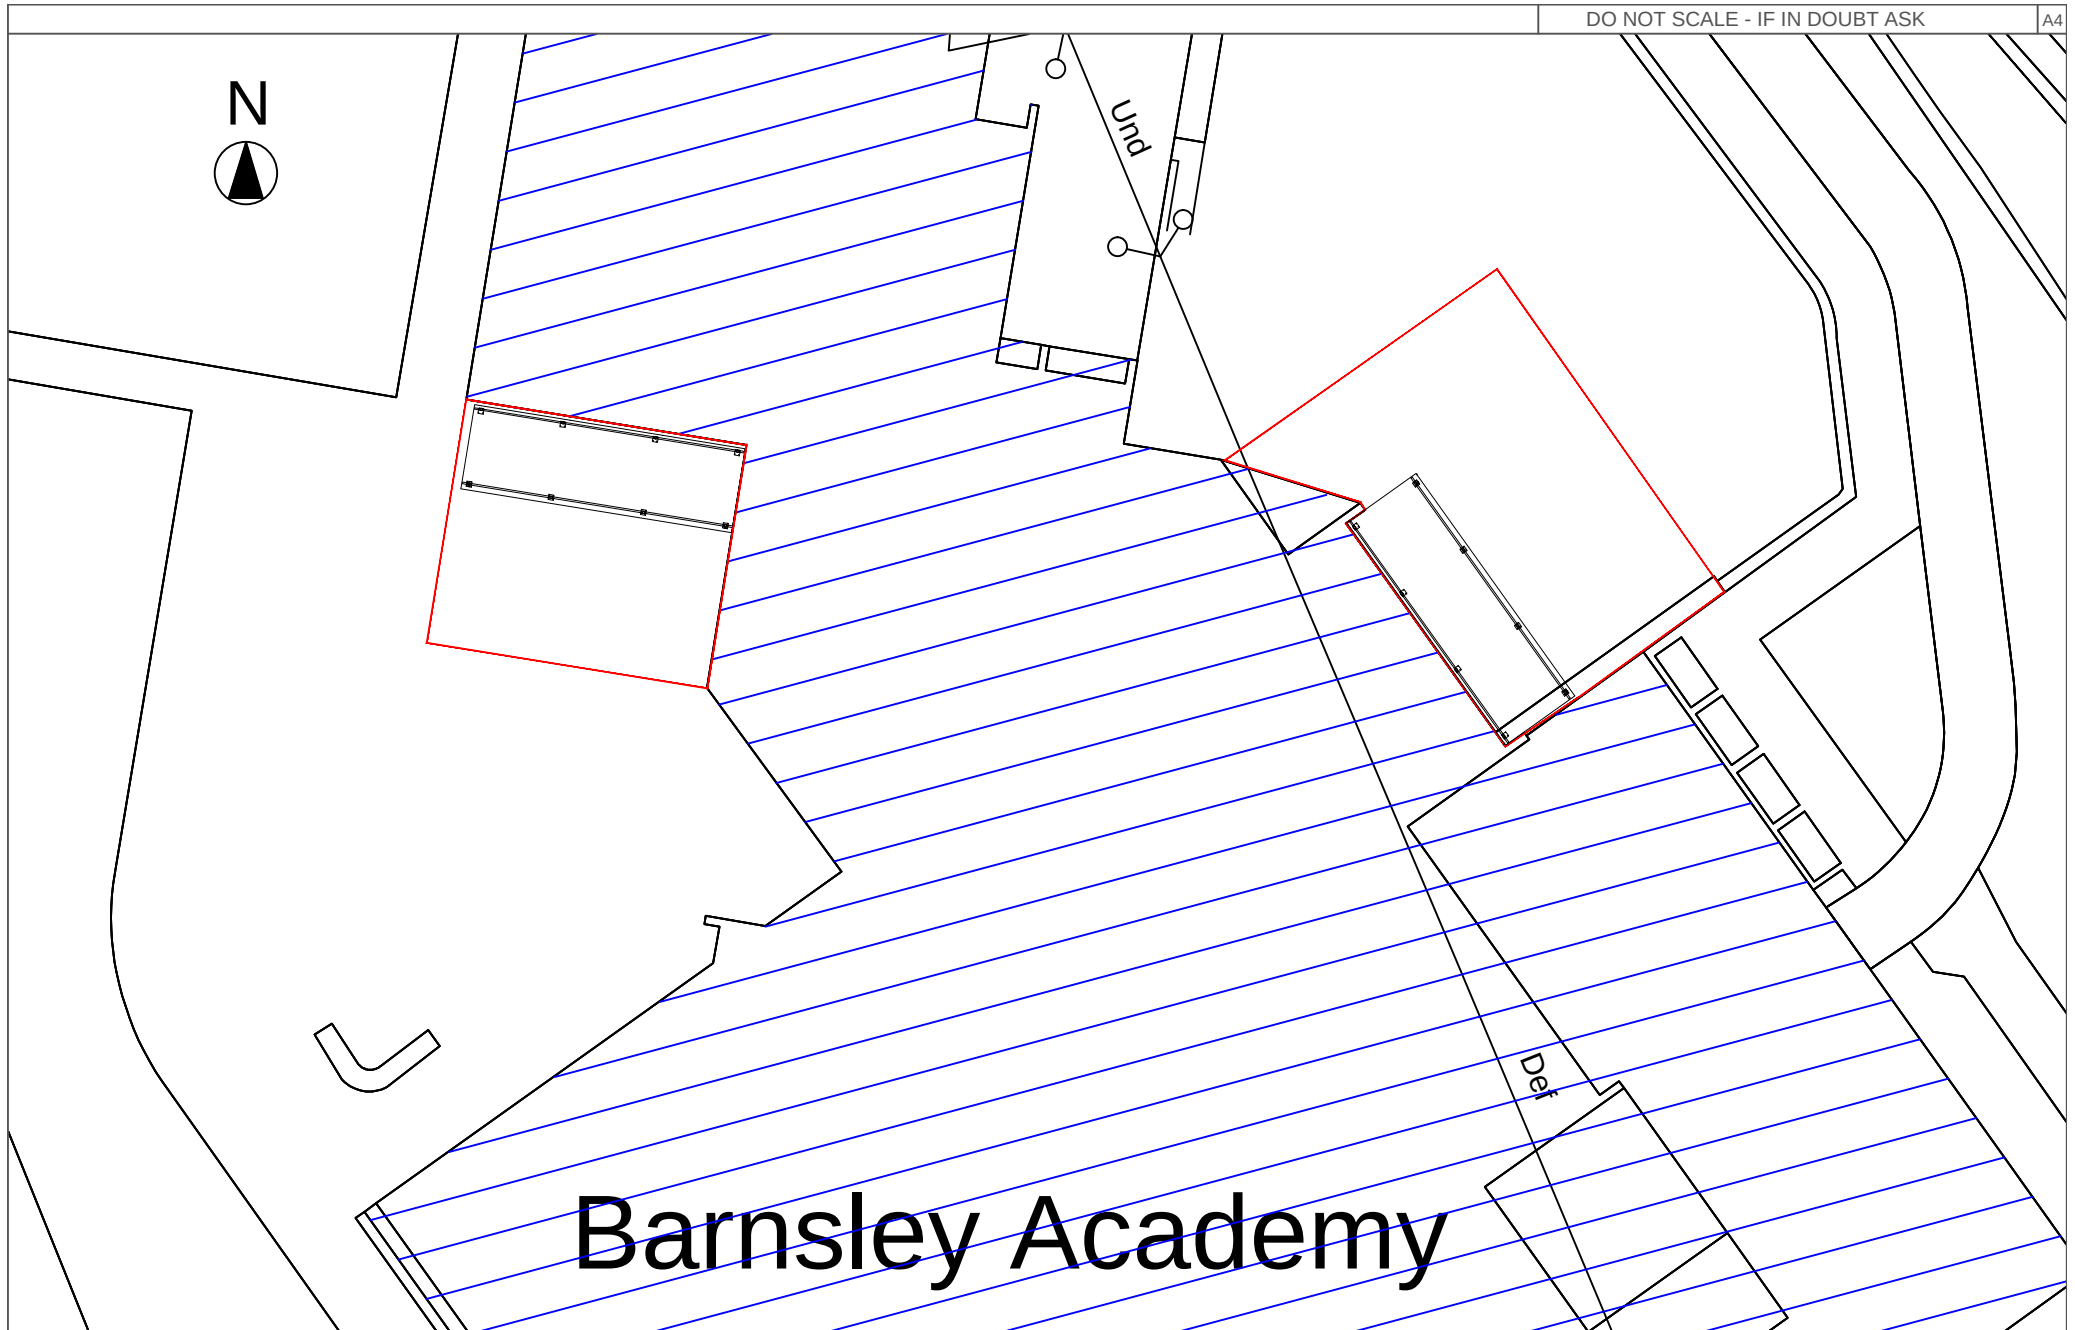

Barnsley Academy

								GENERAL NOTES:	CLIENT	UNITED LEARNING TRUST	DRAWN	JR	Fordingbridge Plc, Arundel Road, Fontwell, Arundel, West Sussex, BN18 0SD Tel: 01243 554455 Fax: 01243 554433 Email: info@fordingbridge.co.uk FORDINGBRIDGE inspiring·sustainable·design·build							
									PROJECT	BARNSELEY ACADEMY PLAYGROUND	DATE	23/04/2013						CHECKED		
A	JR	08/05/13	ADDITIONAL CANOPY SHOWN					FINISH			DATE		SCALE	JOB No	DWG No.		REV			
REV	BY	DATE	DETAILS				REV	BY	DATE	DETAILS				QUANTITY	TITLE	BLOCK PLAN	1:500@A4	6568	6568-BP-01	A