IMPACT SIGNS


CLIENT
WOMBWELL RETAIL PARK

PROJECT
Additional Sign

SALES CONTACT
T.Baines

REVISION
3

DATE
14.3.23

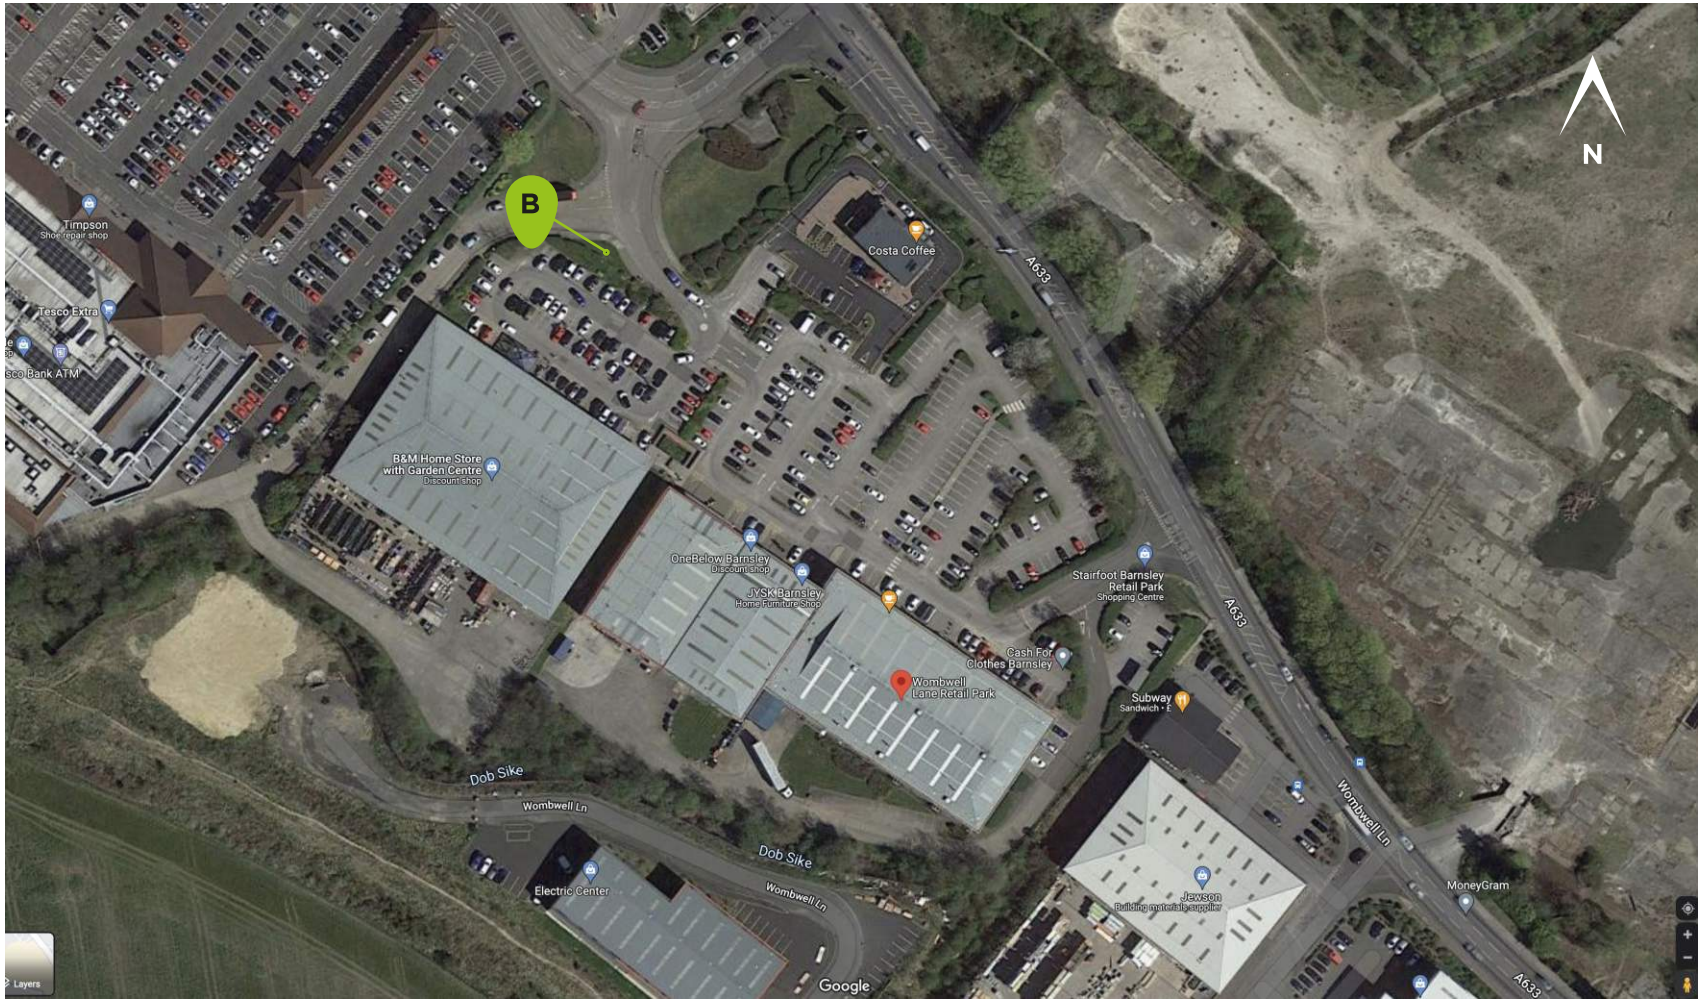



PLEASE BEAR IN MIND THAT MONITORS AND DESKTOP PRINTERS DO NOT PRODUCE ACCURATE REPRESENTATIONS OF THE PRESS PRINTED COLOUR.

IF THE PROOF IS CORRECT, PLEASE SIGN AND DATE WHERE INDICATED AND RETURN BY EMAIL OR POST. WE WILL THEN PROCESS YOUR ORDER AND CONTACT YOU TO ARRANGE INSTALLATION / DELIVERY DATE.

IF YOU REQUIRE AMENDMENTS TO THE DRAWINGS, PLEASE MARK ANY CHANGES AND RETURN FOR A FURTHER PROOF.

☐ PROOF CORRECT, PLEASE PROCEED

☐ PLEASE AMEND & RE-PROOF

SIGNED: _____

NAME: _____

DATE: _____

Impact Signs & Design Ltd
T: 0161 929 9594
F: 0161 929 9597

www.impact-signs.co.uk

IMPACT SIGNS



NON ILLUMINATED - SINGLE SIDED
Aluminium composite panel with applied vinyl detail,
fixed to two white aluminium posts by rear applied fixing rails and
clips to stand 1000mm to bottom of sign.
Panel size: 2000mm x 1000mm
Post Diameter: 76mm



0 500 1000 2000 2500 mm

SCALE - 1:10 @ A1

PLEASE BEAR IN MIND THAT MONITORS AND DESKTOP PRINTERS DO NOT PRODUCE ACCURATE REPRESENTATIONS OF THE PRESS PRINTED COLOUR.

IF THE PROOF IS CORRECT, PLEASE SIGN AND DATE WHERE INDICATED AND RETURN BY EMAIL OR POST. WE WILL THEN PROCESS YOUR ORDER AND CONTACT YOU TO ARRANGE INSTALLATION / DELIVERY DATE.

IF YOU REQUIRE AMENDMENTS TO THE DRAWINGS, PLEASE MARK ANY CHANGES AND RETURN FOR A FURTHER PROOF.

☐ PROOF CORRECT, PLEASE PROCEED

☐ PLEASE AMEND & RE-PROOF

SIGNED: _____

NAME: _____


DATE: _____

Impact Signs & Design Ltd
T: 0161 929 9594
F: 0161 929 9597

www.impact-signs.co.uk

IMPACT SIGNS


Wombwell Lane Retail Park

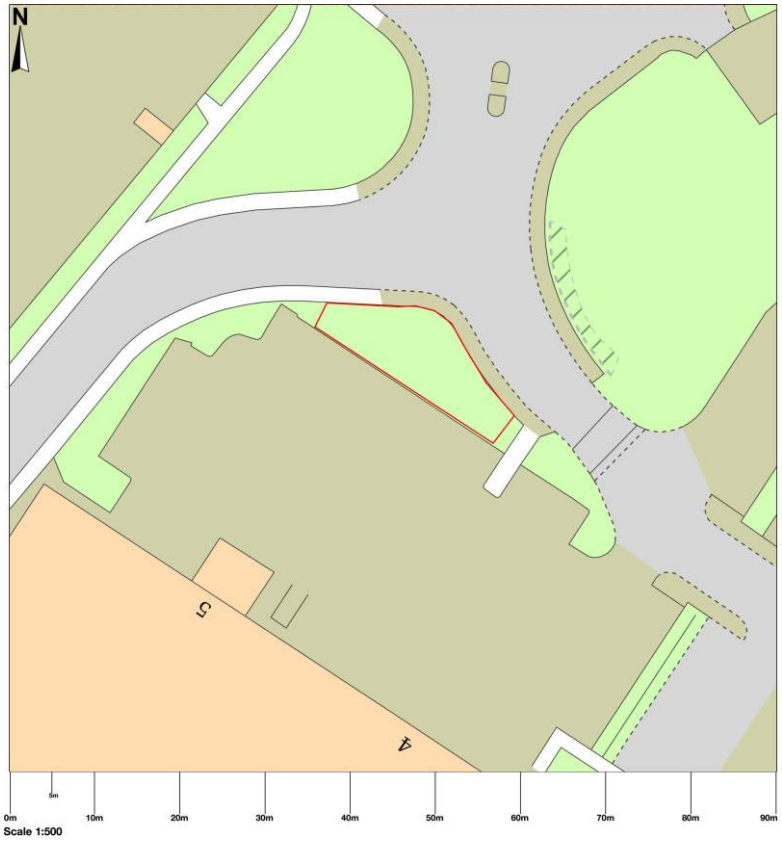

© Crown copyright and database rights 2023 OS 100054135. Map area bounded by: 437586,405023 437676,405113. Produced on 14 March 2023 from the OS National Geographic Database. Supplied by UKPlanningMaps.com. Unique plan reference: b90c/uk/893484/1205976

Ordnance Survey Licensed Mapping

Wombwell Lane Retail Park

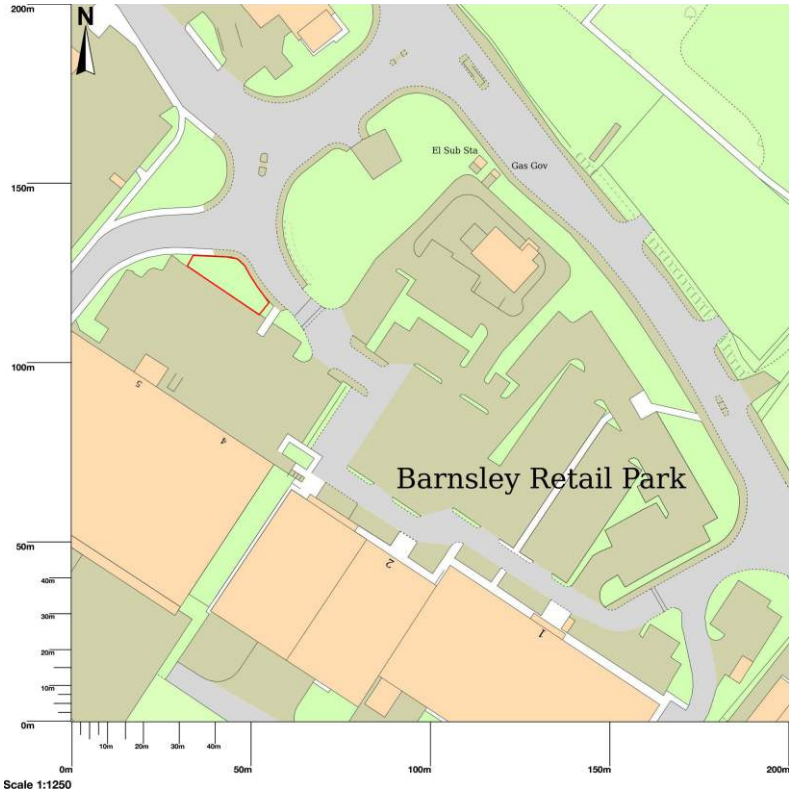

© Crown copyright and database rights 2023 OS 100054135. Map area bounded by: 437590,404948 437790,405148. Produced on 14 March 2023 from the OS National Geographic Database. Supplied by UKPlanningMaps.com. Unique plan reference: p4b/uk/893484/1205979

Ordnance Survey Licensed Mapping

PLEASE BEAR IN MIND THAT MONITORS AND DESKTOP PRINTERS DO NOT PRODUCE ACCURATE REPRESENTATIONS OF THE PRESS PRINTED COLOUR.

IF THE PROOF IS CORRECT, PLEASE SIGN AND DATE WHERE INDICATED AND RETURN BY EMAIL OR POST. WE WILL THEN PROCESS YOUR ORDER AND CONTACT YOU TO ARRANGE INSTALLATION / DELIVERY DATE.

IF YOU REQUIRE AMENDMENTS TO THE DRAWINGS, PLEASE MARK ANY CHANGES AND RETURN FOR A FURTHER PROOF.

☐ PROOF CORRECT, PLEASE PROCEED

☐ PLEASE AMEND & RE-PROOF

SIGNED: _____

NAME: _____

DATE: _____

Impact Signs & Design Ltd
T: 0161 929 9594
F: 0161 929 9597

www.impact-signs.co.uk

IMPACT SIGNS