
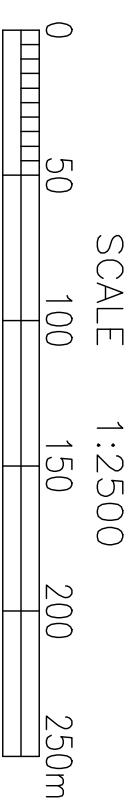


"REPRODUCED FROM THE ORDNANCE SURVEY MAP BY PERMISSION OF ORDNANCE SURVEY ON BEHALF OF THE CONTROLLER OF HER MAJESTY'S STATIONERY OFFICE, – © CROWN COPYRIGHT YORKSHIRE WATER LICENCE NR. WU298581"

1. THIS DRAWING TO BE READ IN CONJUNCTION WITH:

- N5018-2000 : PROPOSED SITE ACCESS AND ROAD SAFETY PLAN
- N5018-2301 : PLANNING APPLICATION EXISTING SITE LAYOUT
- N5018-2302 : PLANNING APPLICATION PROPOSED SITE LAYOUT
- N5018-2303 : PLANNING APPLICATION PROPOSED SITE PLAN
- N5018-2304 : PLANNING APPLICATION PROPOSED ELEVATIONS 1 OF 2
- N5018-2305 : PLANNING APPLICATION PROPOSED ELEVATIONS 2 OF 2

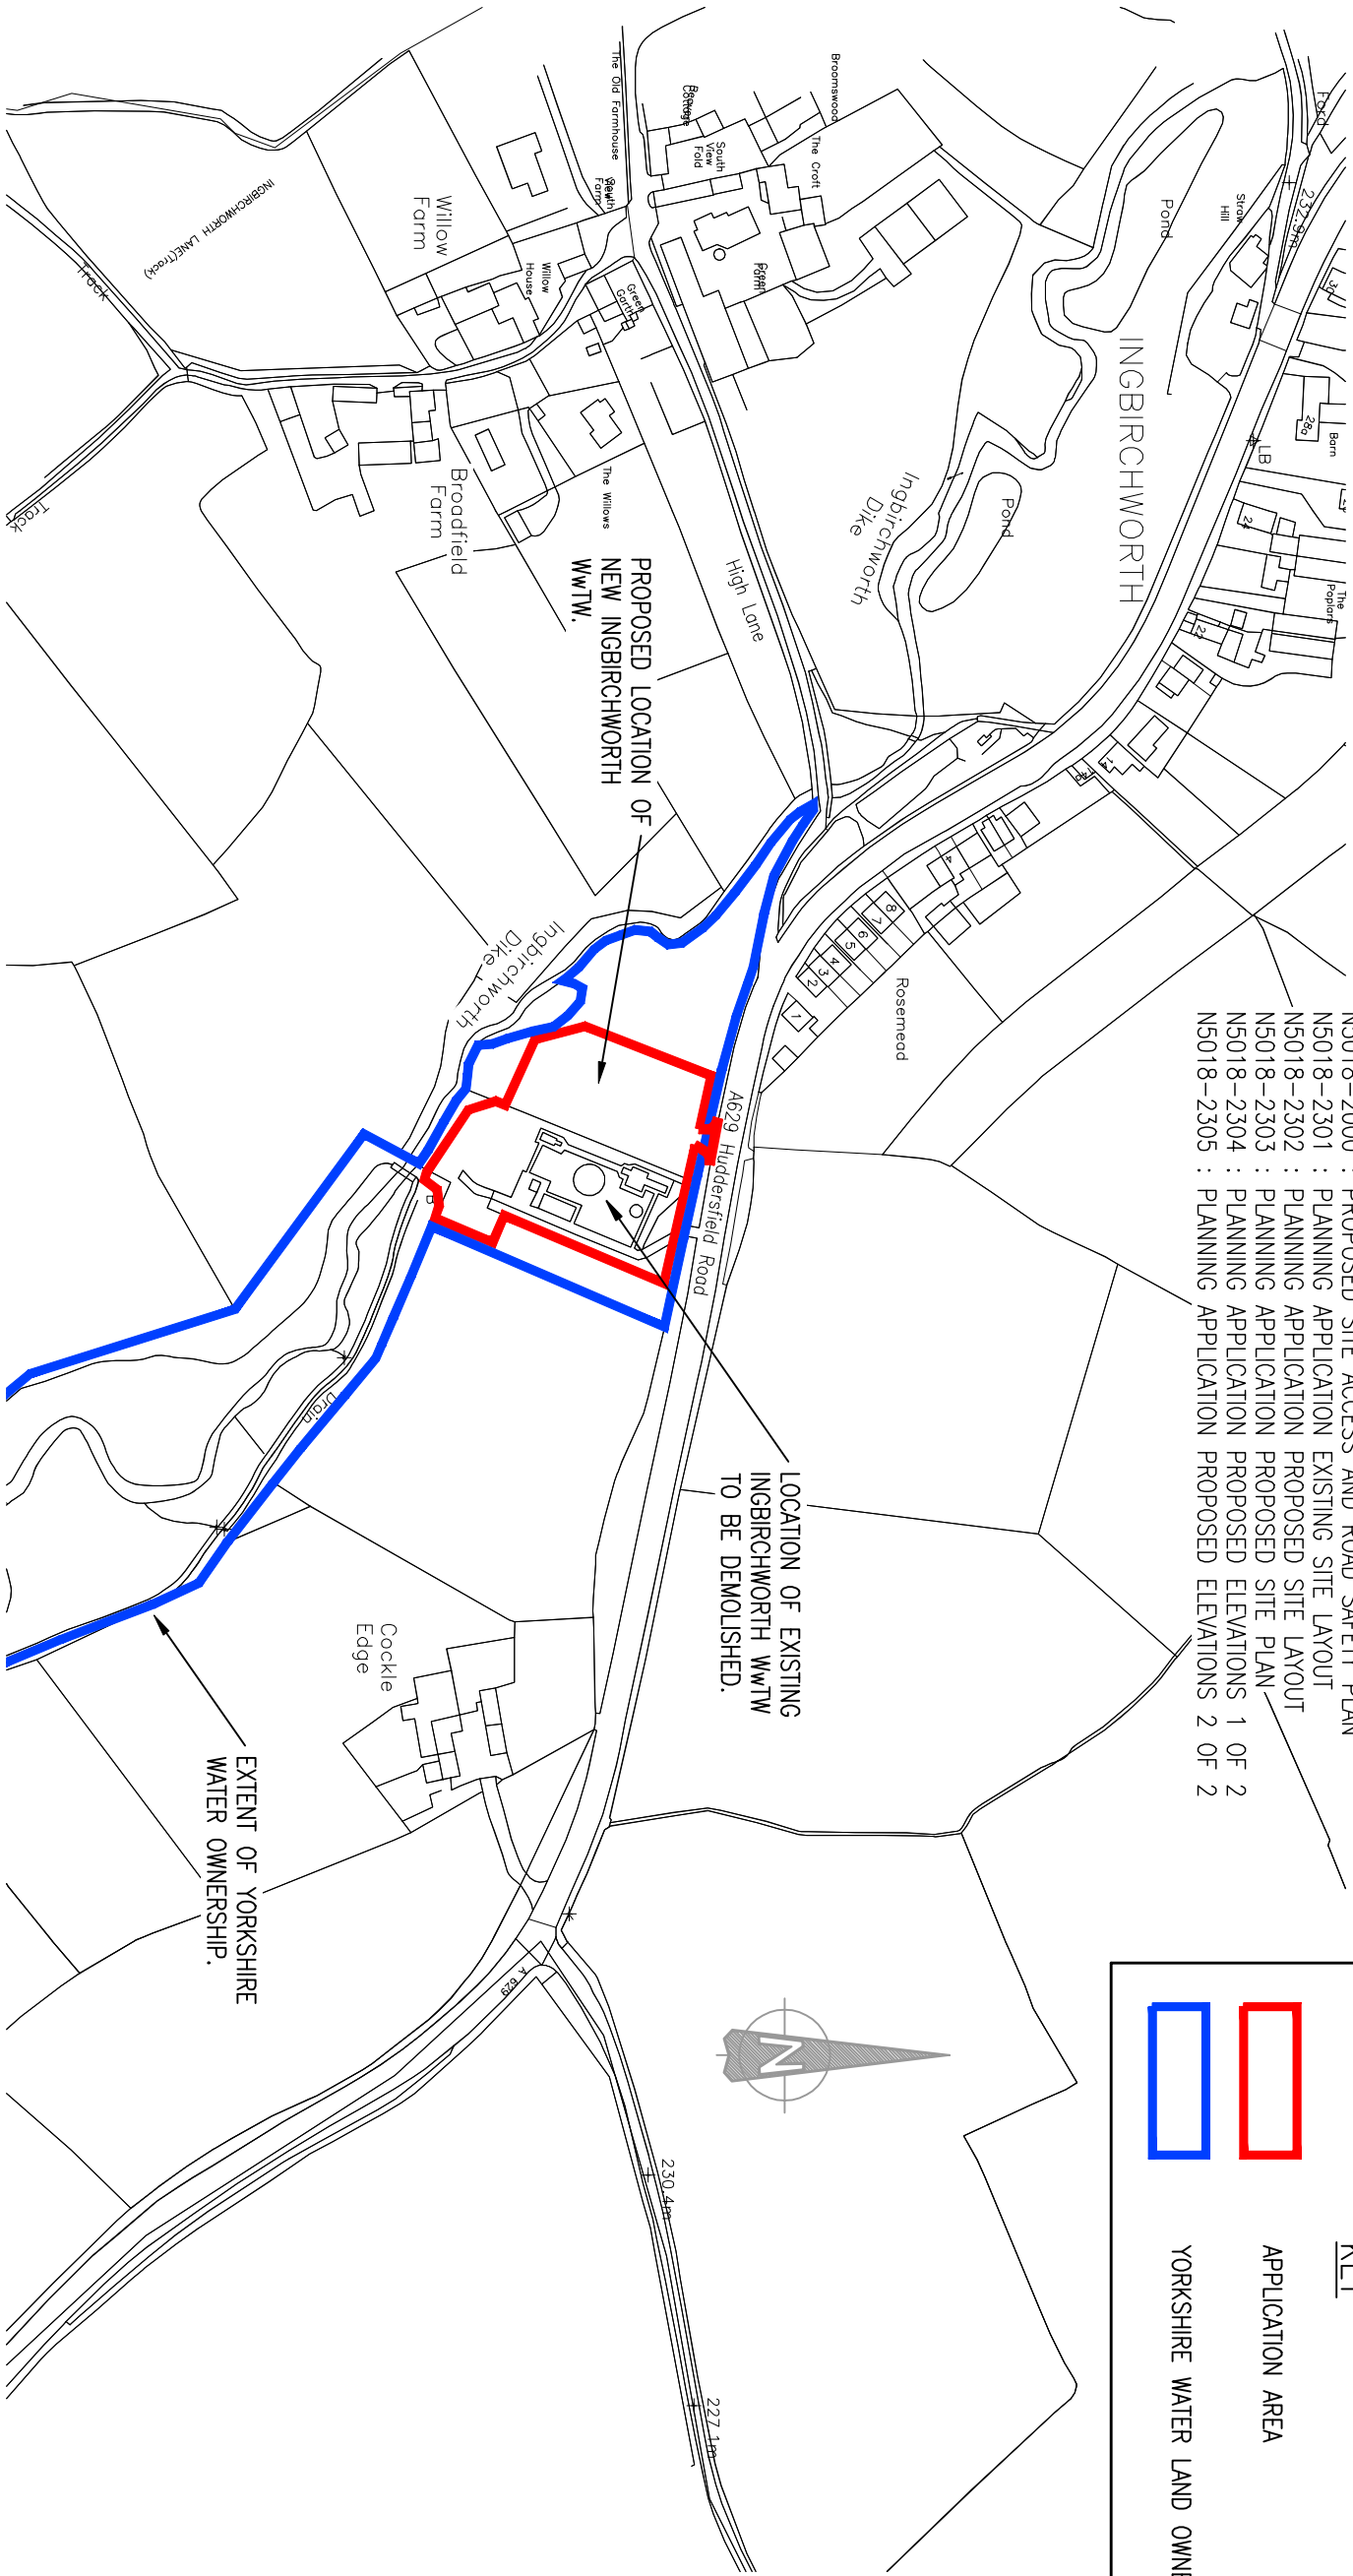

DRAWING REV KEY

P – PRELIMINARY UNCHECKED COPY
A – APPROVED
C – CONSTRUCTION ISSUE

ORIGINATING ENGINEER	BEVERLEY HONEYMAN
DAZ REF	301
EASTING / NORTHING	422720,405650
DATE IN GROUND	XXXXXX
DATE OF ABANDONMENT	XXXXXX
YW USE ONLY	LEGAL STATUS/ FUNCTION CHANGE AUTHORISED BY

A1	16MAR11	APPROVED FOR ISSUE	BH	GH	SC	GB
P	03MAR11	PRELIMINARY UNCHECKED COPY	BH	GH	–	–
REV	DATE	REVISION DETAILS	DSN	DRN	CHD	APPD

CUSTOMER			LIMNSTONE HOUSE CHADWICK STREET LEEDS			
YORKSHIRE WATER SERVICES LTD			WEST YORKSHIRE LS10 1LJ			
CUSTOMER REFERENCE			TEL. (+44) 0844 8481091			
D0050			FAX. (+44) 0113 2122459			

PROJECT			INGBIRCHWORTH WWTW 3rd PARTY GROWTH			
TITLE			PLANNING APPLICATION – LOCATION PLAN			
CUSTOMER DRAWING REFERENCE			SCALE (@ A3)	DOCUMENT NUMBER	REV	A3
			1:2500	N 5018-2300	A 1	

THE COPYRIGHT IN THIS DRAWING IS THE PROPERTY OF ETM AND THE DRAWING MAY NOT BE REPRODUCED IN WHOLE OR IN PART, IN ANY FORM, WHETHER BY PHOTOGRAPH, PHOTOCOPYING OR AS A THREE DIMENSIONAL ARTICLE WITHOUT THE WRITTEN PERMISSION OF ETM.