

Title
Site Location Plan

Address
208 Sheffield Road,
Barnsley



Client
Clear Channel

Job No. 011-0401-0004	Issued 27/07/19
---------------------------------	---------------------------

Scale
1:1250 @ A3

Key
1. Site Boundary

All information is to be checked on site for accuracy and fit. Only drawings with WD status with the most recent revision are to be used for construction.

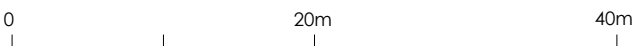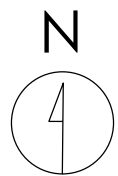

Title
Existing Site Plan

Address
208 Sheffield Road,
Barnsley



Client
Clear Channel

Job No. 011-0401-0004 **Issued** 27/07/19

Scale
1:500 @ A3

Key
1. Site Boundary
2. Existing Advertising Board

All information is to be checked on site for accuracy and fit. Only drawings with WD status with the most recent revision are to be used for construction.

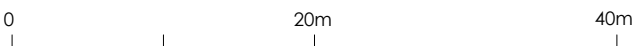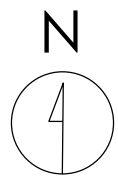

Title
Proposed Site Plan

Address
208 Sheffield Road,
Barnsley

Client
Clear Channel


Job No. 011-0401-0004 **Issued** 27/07/19

Scale
1:500 @ A3


Key

1.	Site Boundary
2.	Proposed Media Screen

All information is to be checked on site for accuracy and fit. Only drawings with WD status with the most recent revision are to be used for construction.

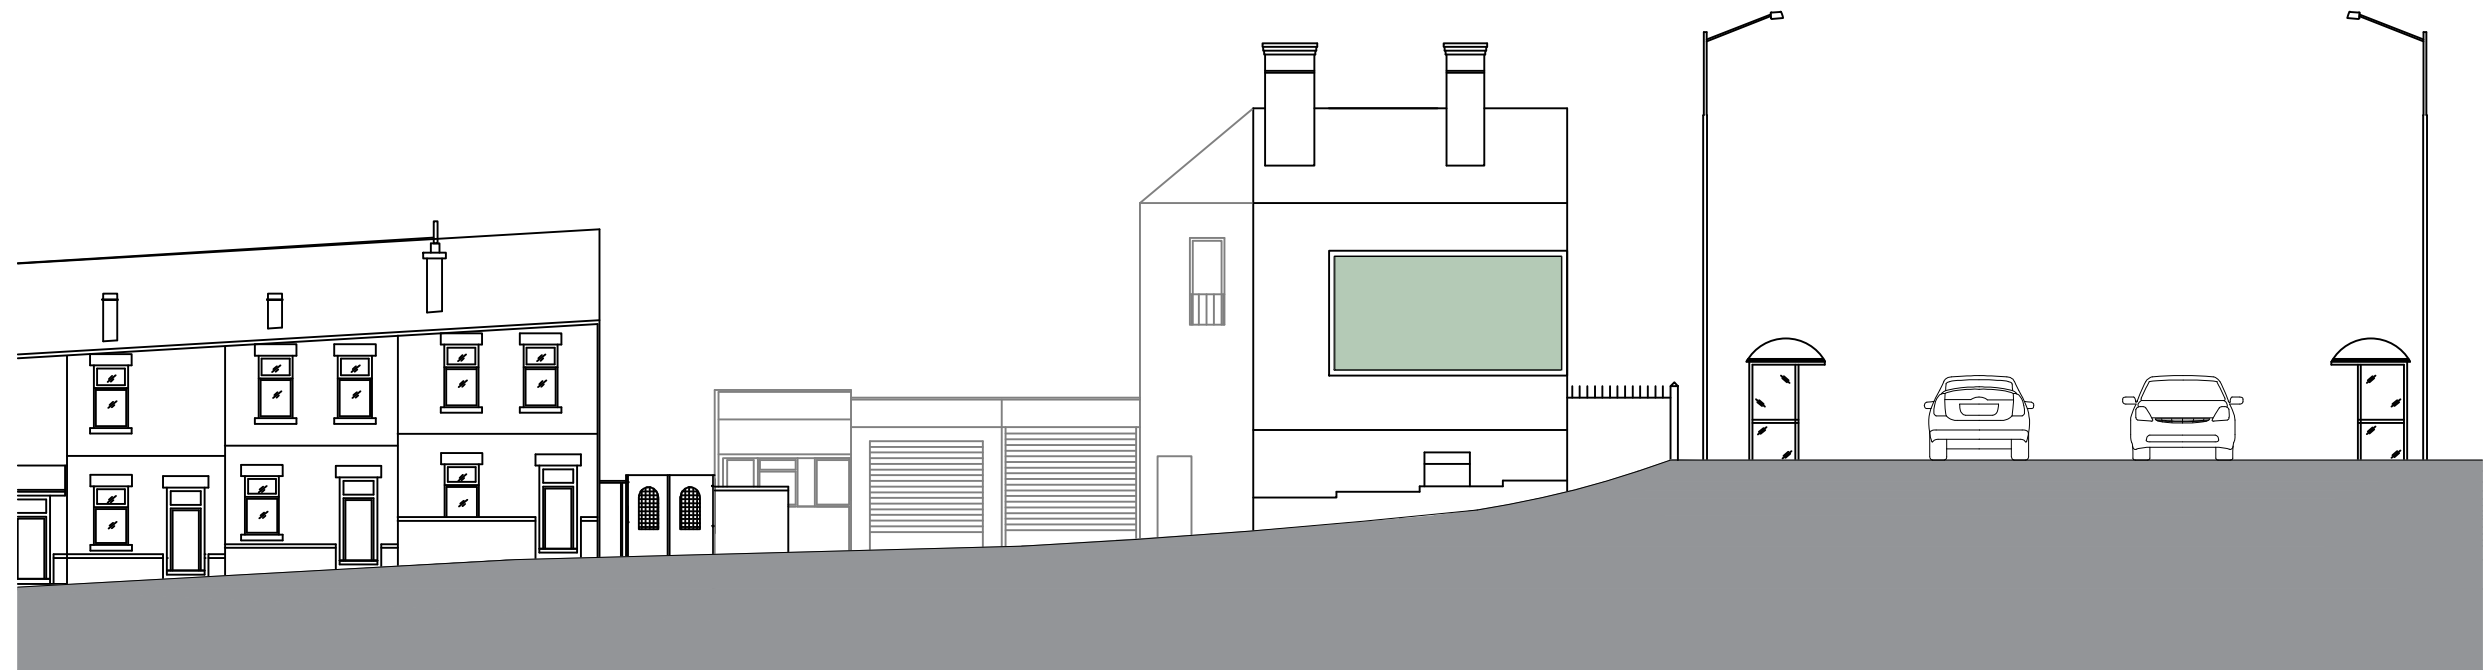

Existing

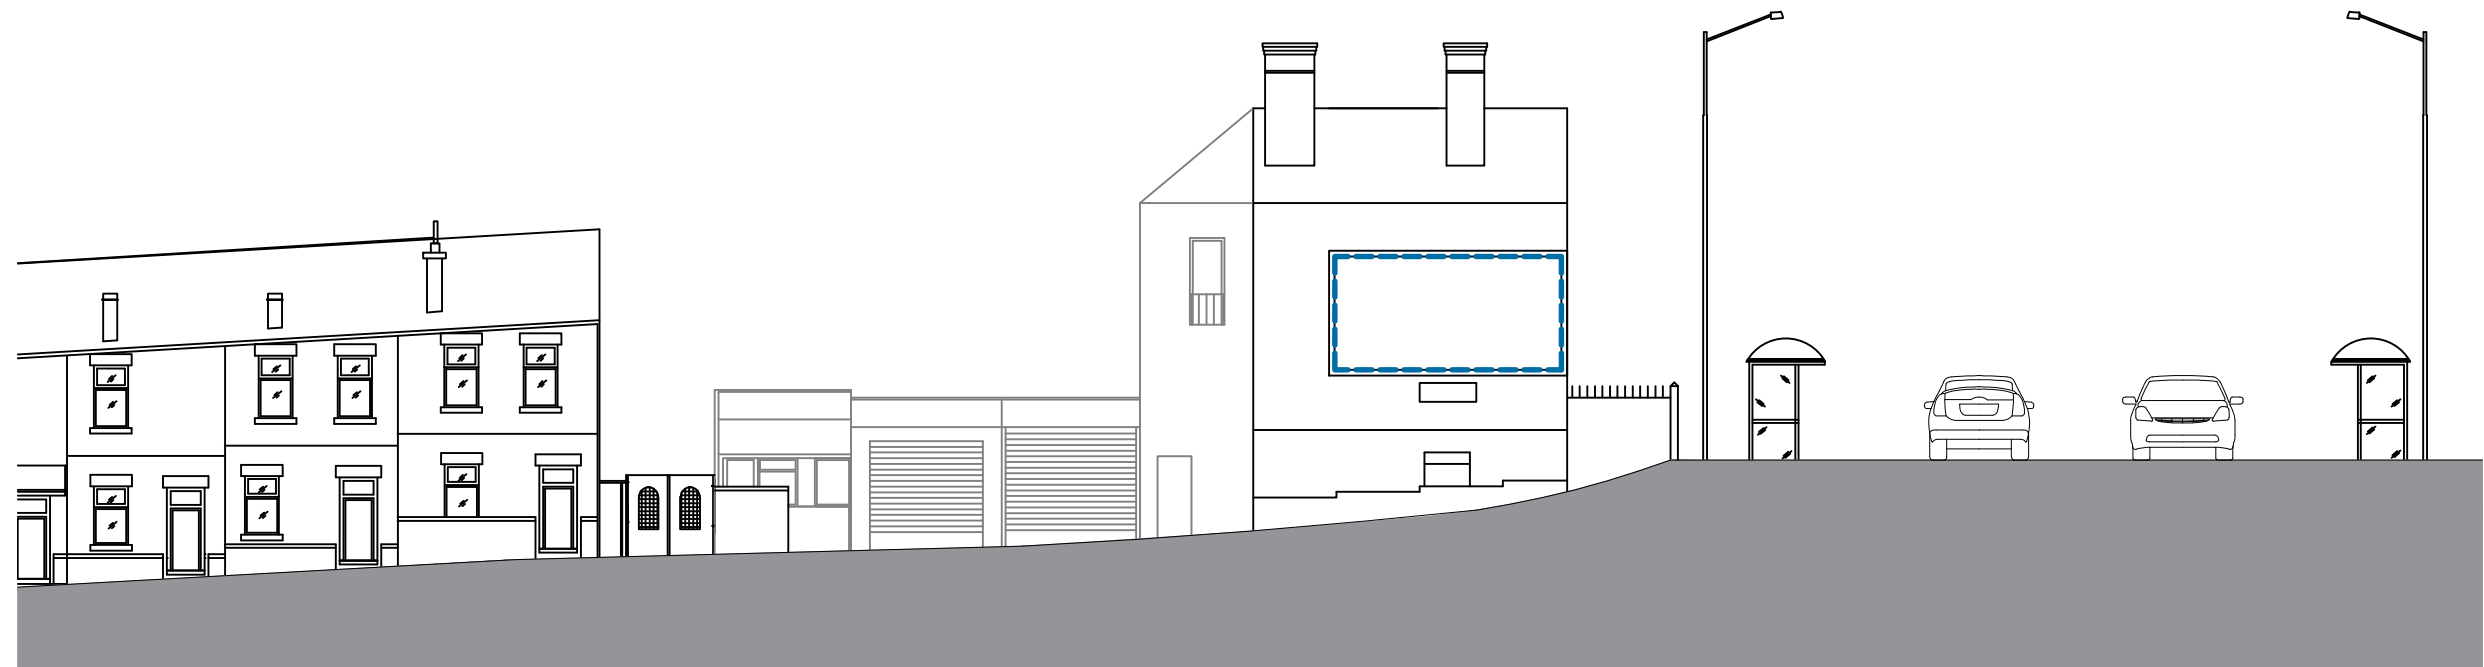

Proposed

0 10m 15m

Title
Elevation AA

Address
208 Sheffield Road,
Barnsley

Client
Clear Channel

Job No. 011-0401-0004
Issued 27/07/19

Scale
1:200 @ A3

Key

- 1. Existing Advertising Board
- 2. Proposed Media Screen

All information is to be checked on site for accuracy and fit. Only drawings with WD status with the most recent revision are to be used for construction.



Existing



Proposed



Title
Elevation BB

Address
208 Sheffield Road,
Barnsley

Client
Clear Channel

Job No.
011-0401-0004


Issued
27/07/19

Scale
1:200 @ A3


- Key**
- 1. Existing Advertising Board
 - 2. Proposed Media Screen

All information is to be checked on site for accuracy and fit. Only drawings with WD status with the most recent revision are to be used for construction.

Existing

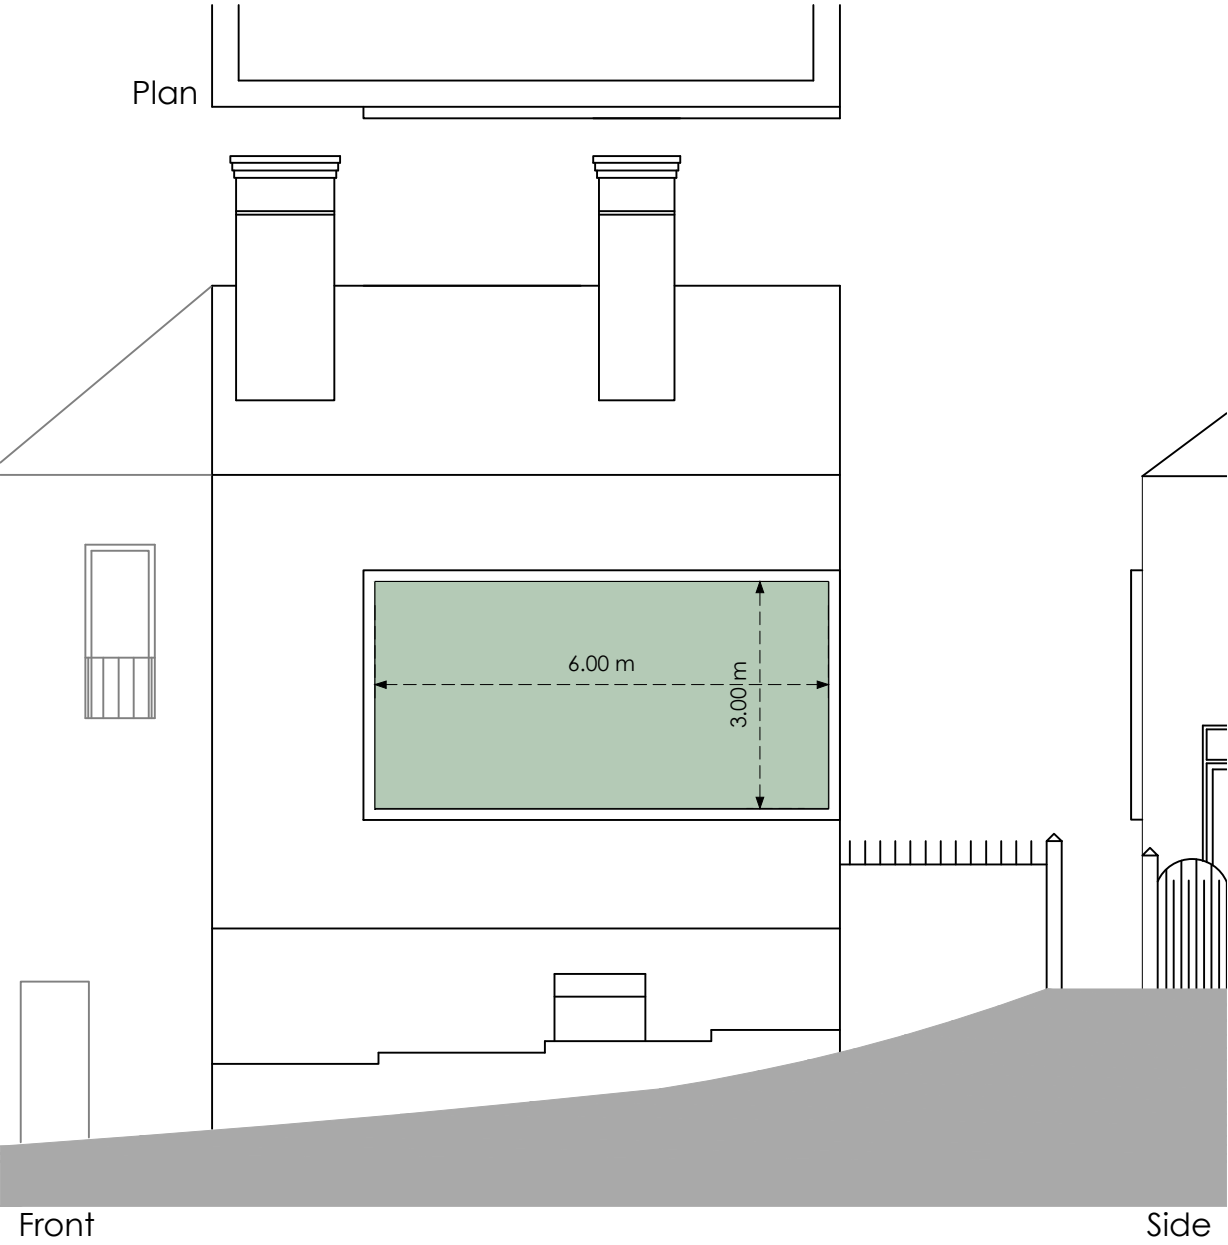

Proposed

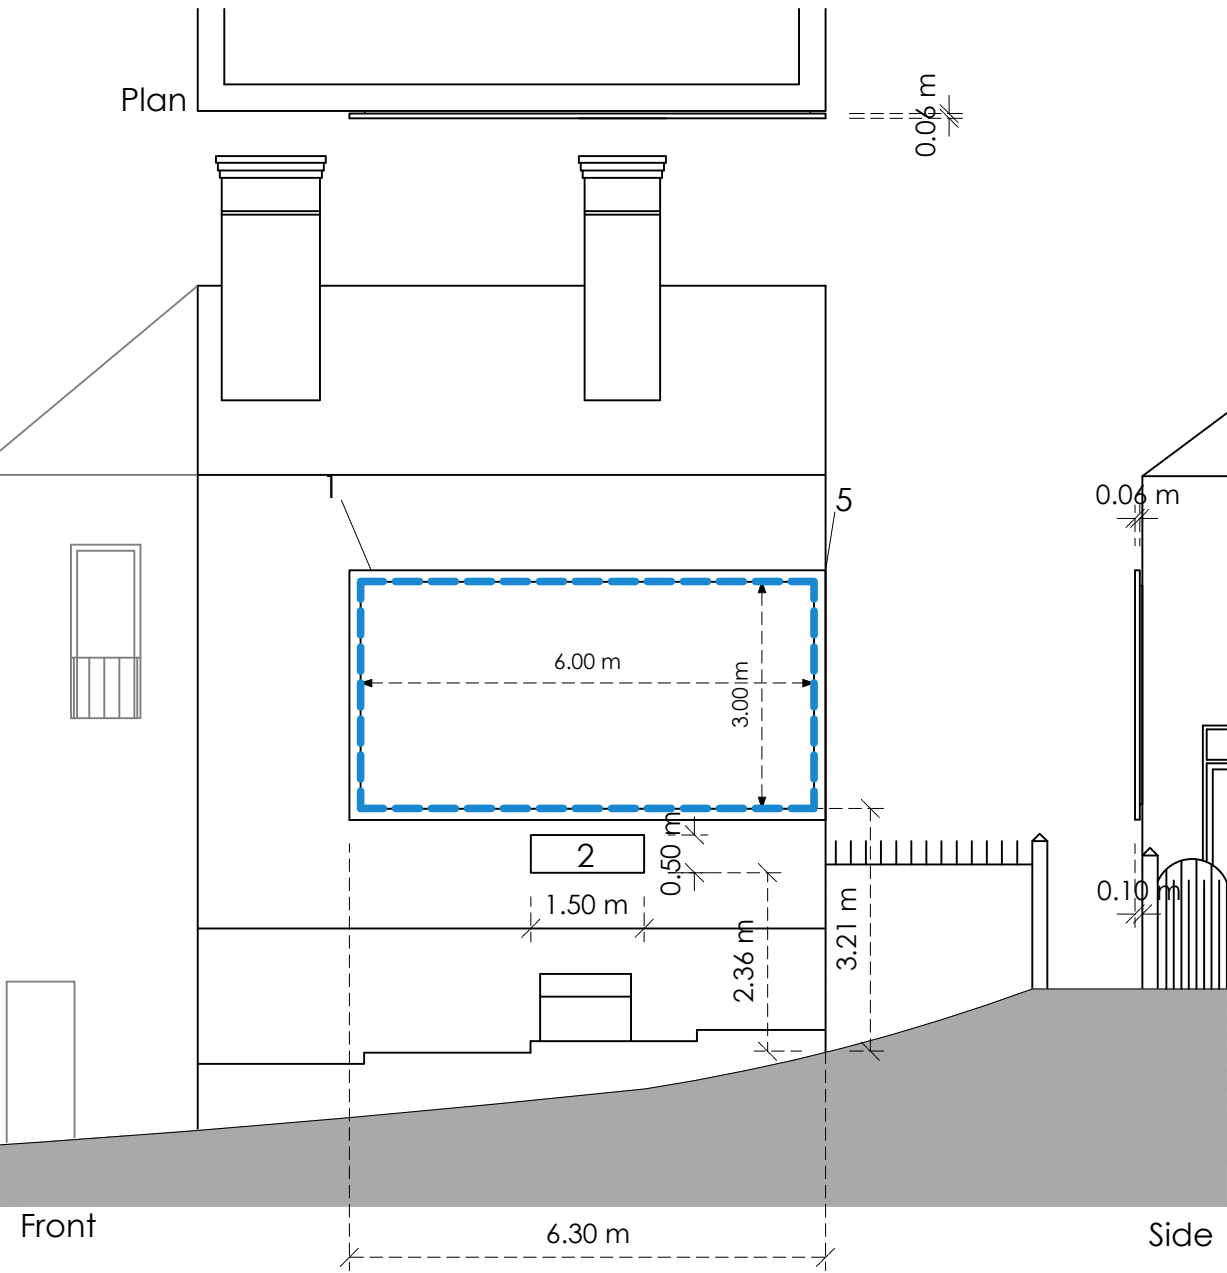

Title
Specification

Address
208 Sheffield Road,
Barnsley

Client
Clear Channel

Job No. 011-0401-0004
Issued 27/07/19

Scale
1:100 @ A3

- Key**
- 1. Black Powder Coated Metallic Frame
 - 2. Logo Box
 - 3. Existing Advertising Board
 - 4. Proposed Media Screen
 - 5. Camera For Screen Monitoring

All information is to be checked on site for accuracy and fit. Only drawings with WD status with the most recent revision are to be used for construction.