
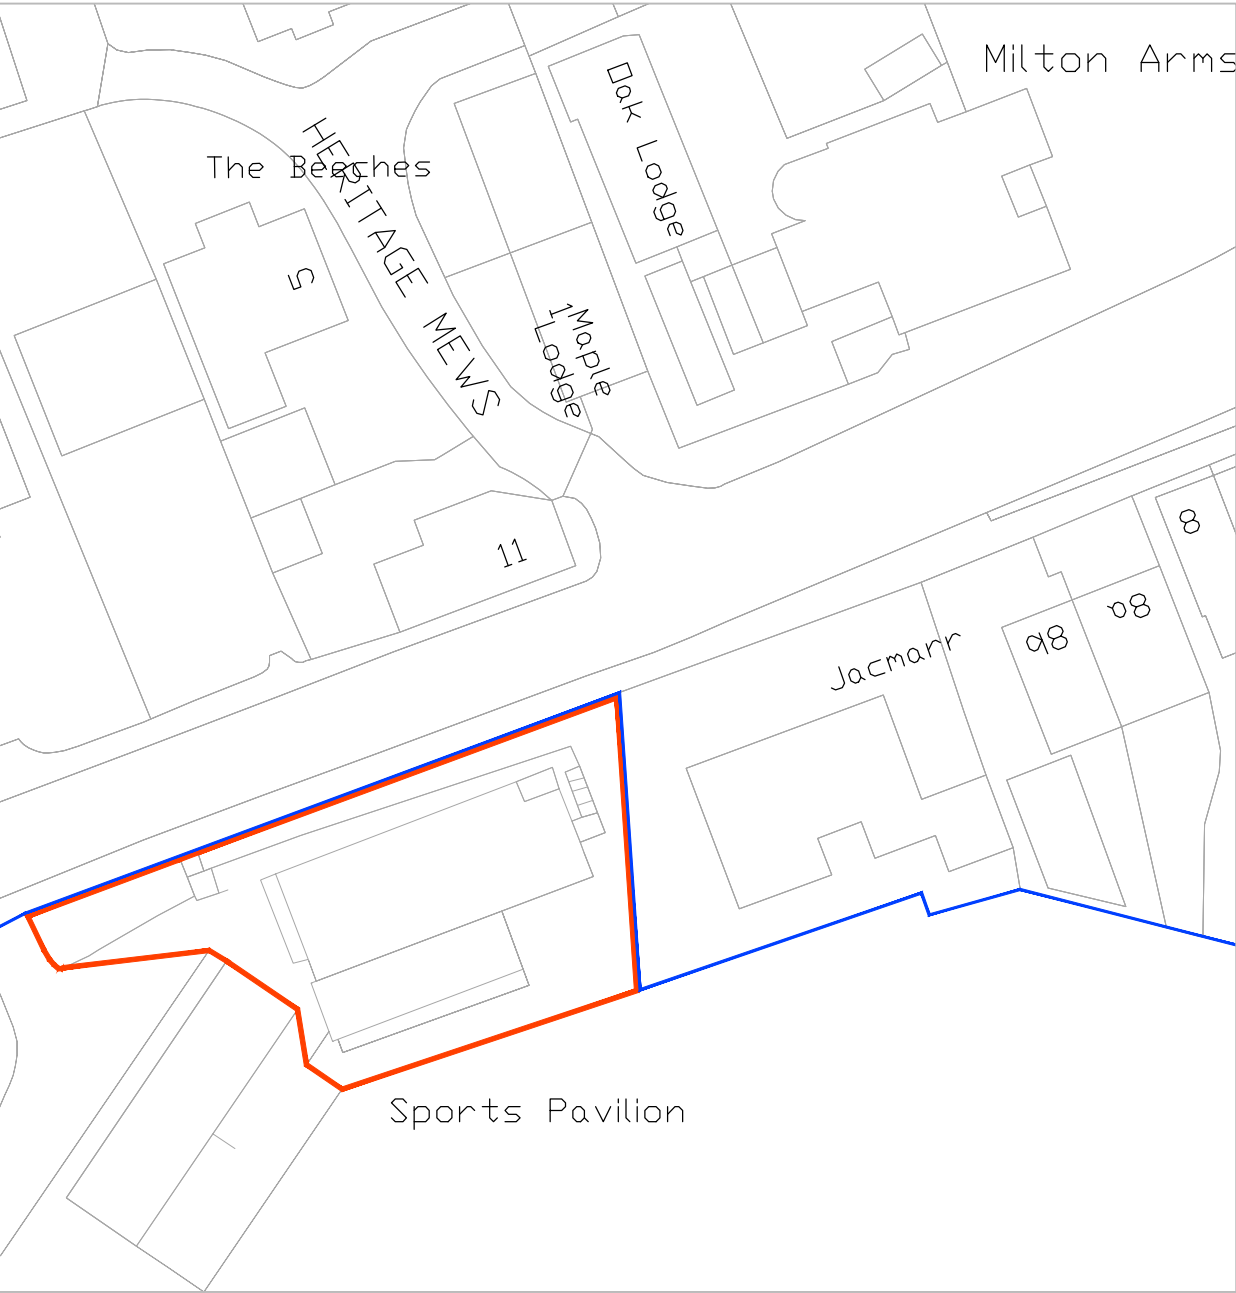


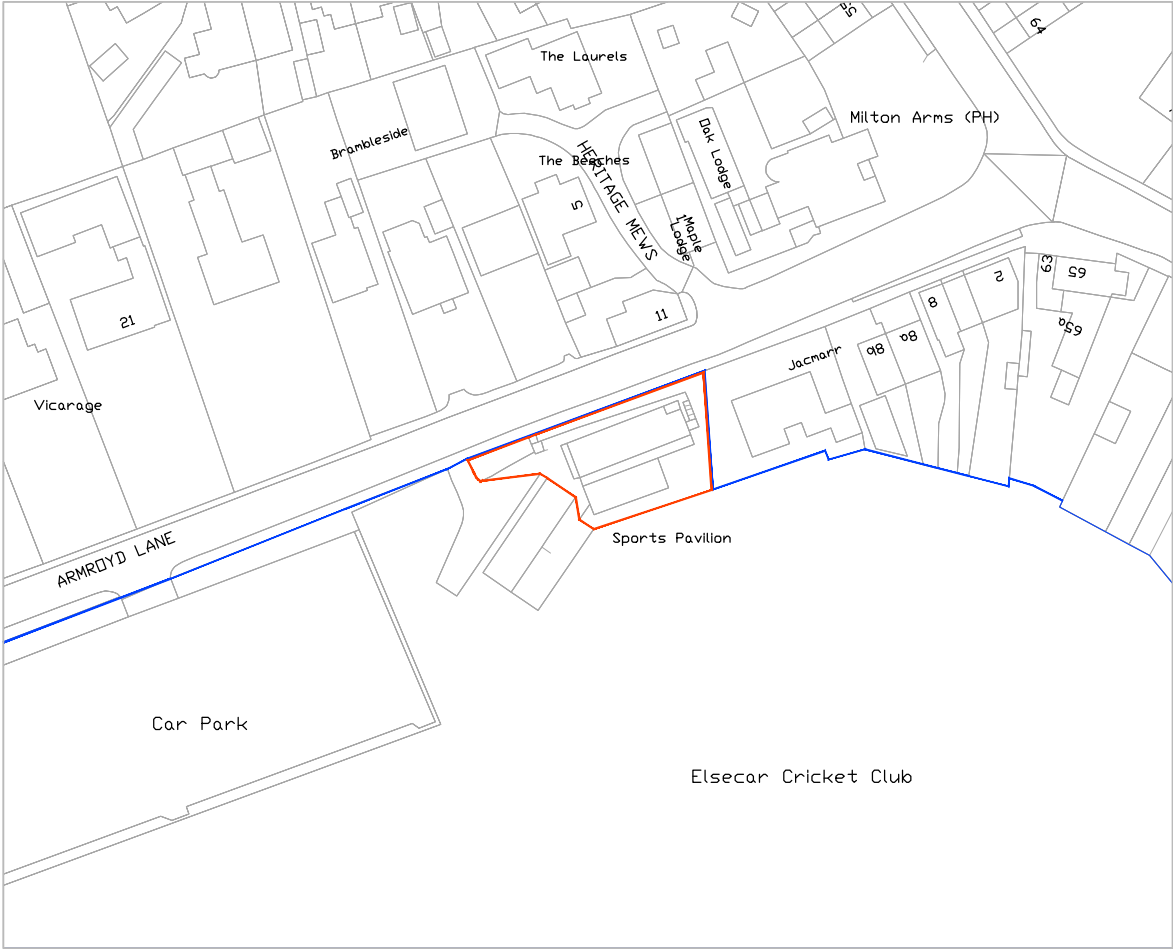

NORTH

NOTES:

This drawing is produced for use in this project only and may not be used for any other purpose. We accept no liability for the use of this drawing other than the purpose for which it was intended in connection with this project as recorded on the title block fields 'Purpose for Issue' and 'File Status Code'.

This drawing may not be reproduced in any form without prior written agreement.

Do not scale from the drawing, use written dimensions only.

SCALE

REV	DESCRIPTION	DATE	REVISED	CHECKED
-	-	-	-	-

Site Location Plan as Existing
scale 1:1250 @ A1

Site Location Plan as Proposed
scale 1:500 @ A1

Planning			
CLIENT Elsecar Cricket Club.			
PROJECT Balcony Construction Works @ Elsecar Cricket Club, Armroyd Lane.			
TITLE Site Location Plan As Existing			
SCALE Various @ A3	DATE 30/03/2021	DRAWN AF	CHECKED DD
FILE / DRAWING NAME			REV CODE
PROJECT NR WACBLD		UNIQUE NR (00) 001	-