


LOCATION PLAN

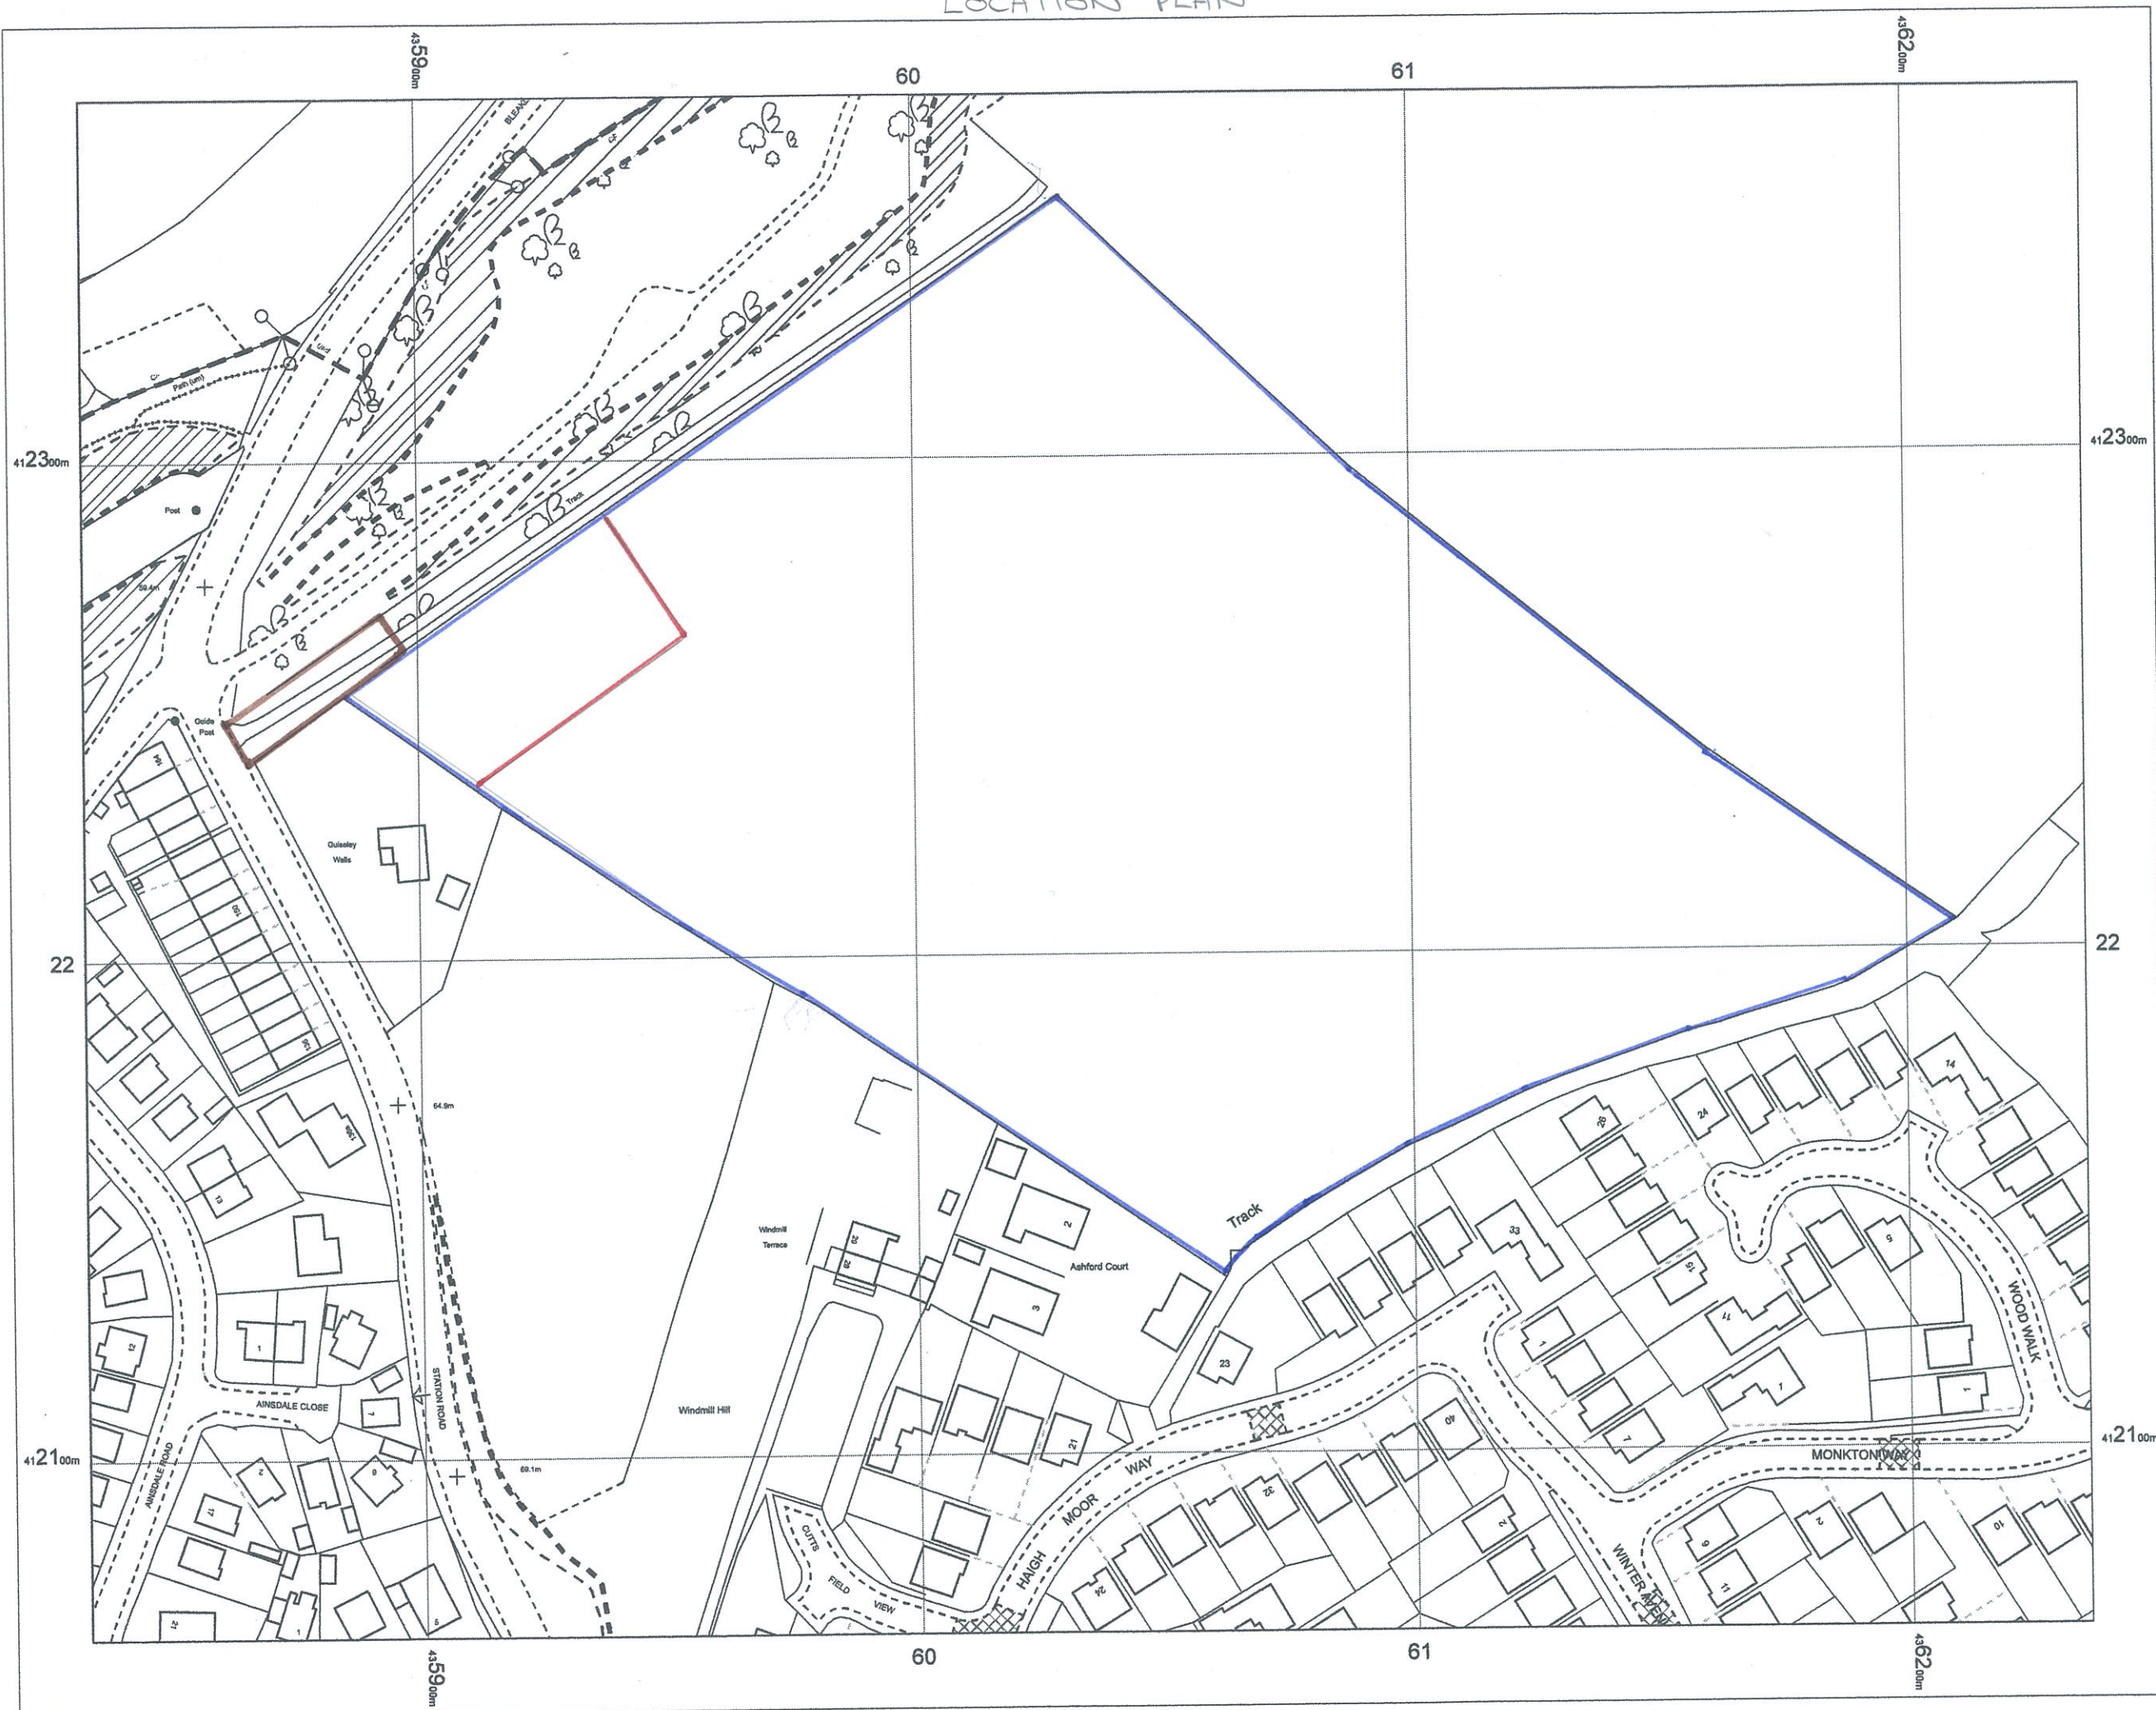

OS MasterMap 1250/2500/10000
scale
19 April 2016, ID: BW1-00520684
www.blackwellmapping.co.uk

1:1250 scale print at A3, Centre:
436034 E, 412219 N

©Crown Copyright Ordnance
Survey. Licence no. 100041040



BLACKWELL'S
www.blackwellmapping.co.uk

TEL: 0113 245 2623
maps.leeds@blackwell.co.uk