
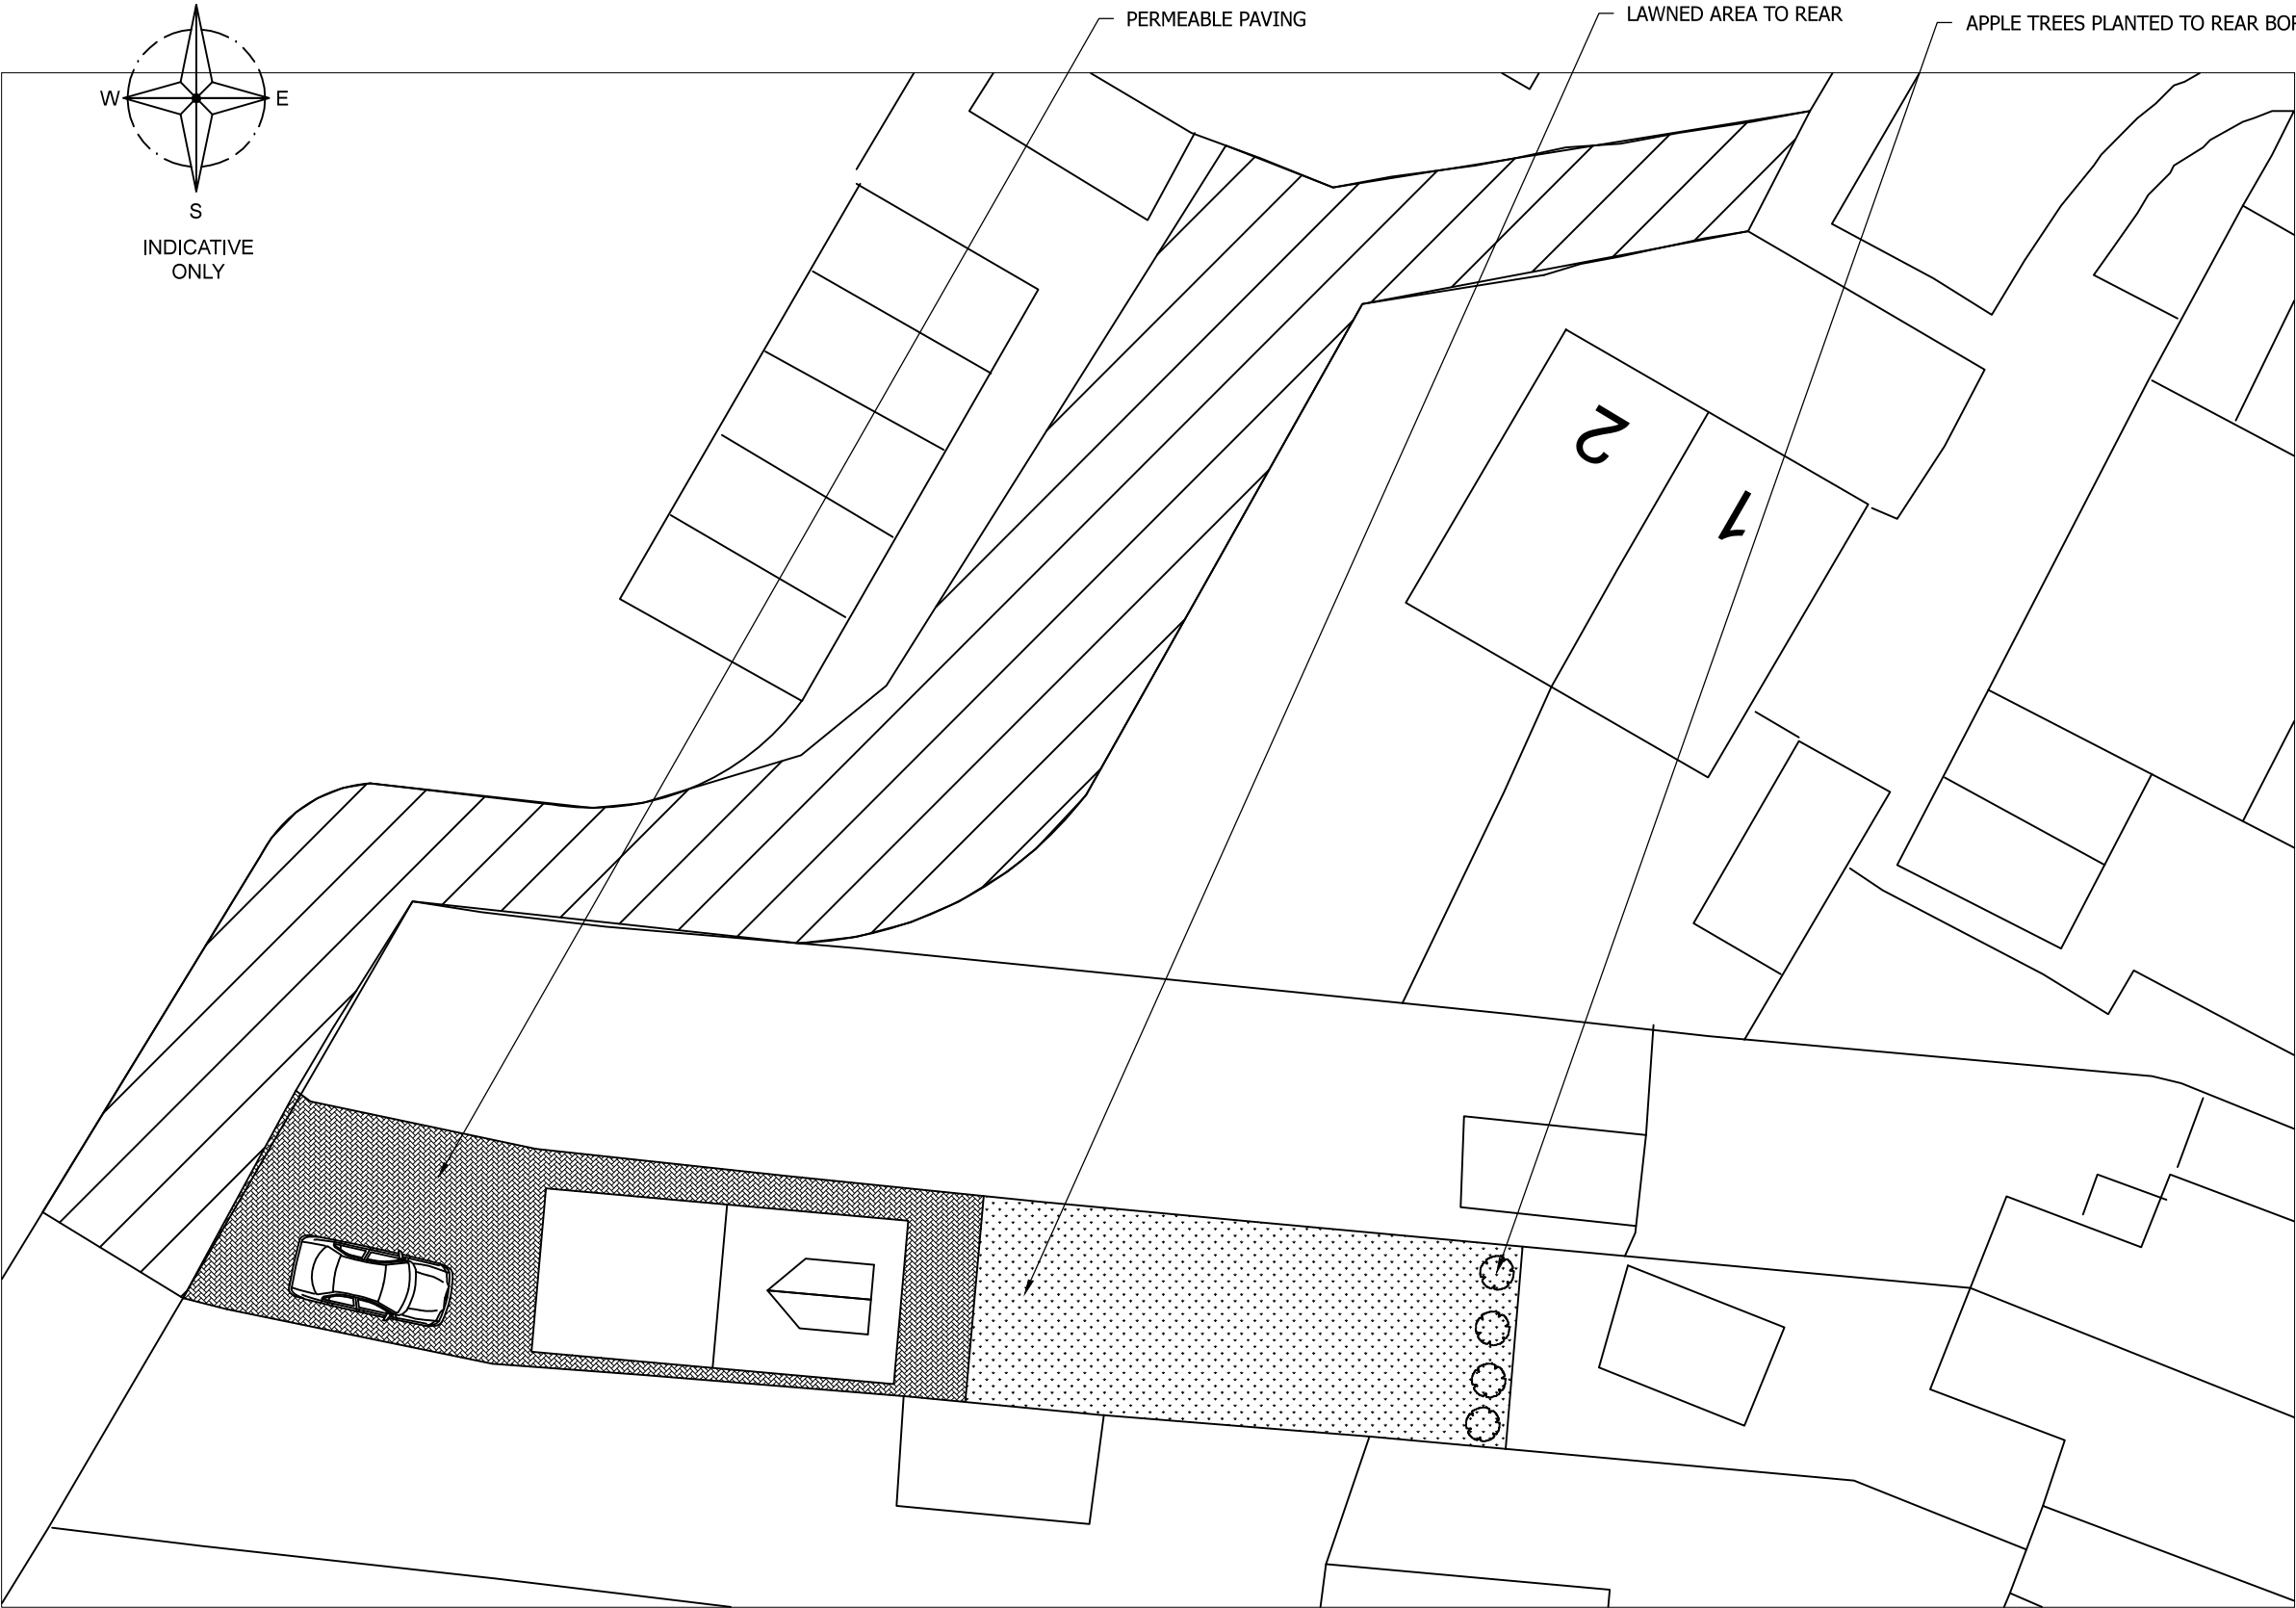


Drawing No.	Rev No.
MPC001 -002	

DO NOT SCALE: Contractor to check all dimensions and report any omissions or errors

NOTES

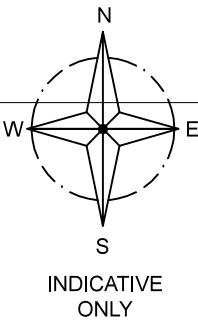

PROPOSED BLOCK PLAN OF SITE
SCALE 1:200 AT A3

Rev	Description	By	Chk	App	Date
-----	-------------	----	-----	-----	------

JRB DESIGNS Ltd
1 Saville Road
Cudworth
Barnsley
S72 8LT
Tel: 01226 383542
Fax: 01226 380078
Mob: 07970 541192
Email: john@jrbdesigns.co.uk

This drawing is copyright. © jrbdesigns Ltd.

Client
MR. P CHAMBERS

Drawing Title
BLOCK PLAN

Address
**53 CROSS LANE
ROYSTON
BARNSELY**

Project Title:
**PROPOSED NEW DETACHED
DWELLING**

Purpose of Issue:
PLANNING

Drawing Status
FIRST ISSUE

Scale at A3 AS SHOWN	Drawn By JRB	Date 10/01/2019
Checked By	Date 10/01/2019	Approved By Date 10/01/2019
Project No. MPC001	Drawing No. 002	Revision -

APPROVAL ☒ INFORMATION ☐ TENDER ☐ CONTRACT ☐ CONSTRUCTION ☐