


SITE PLAN

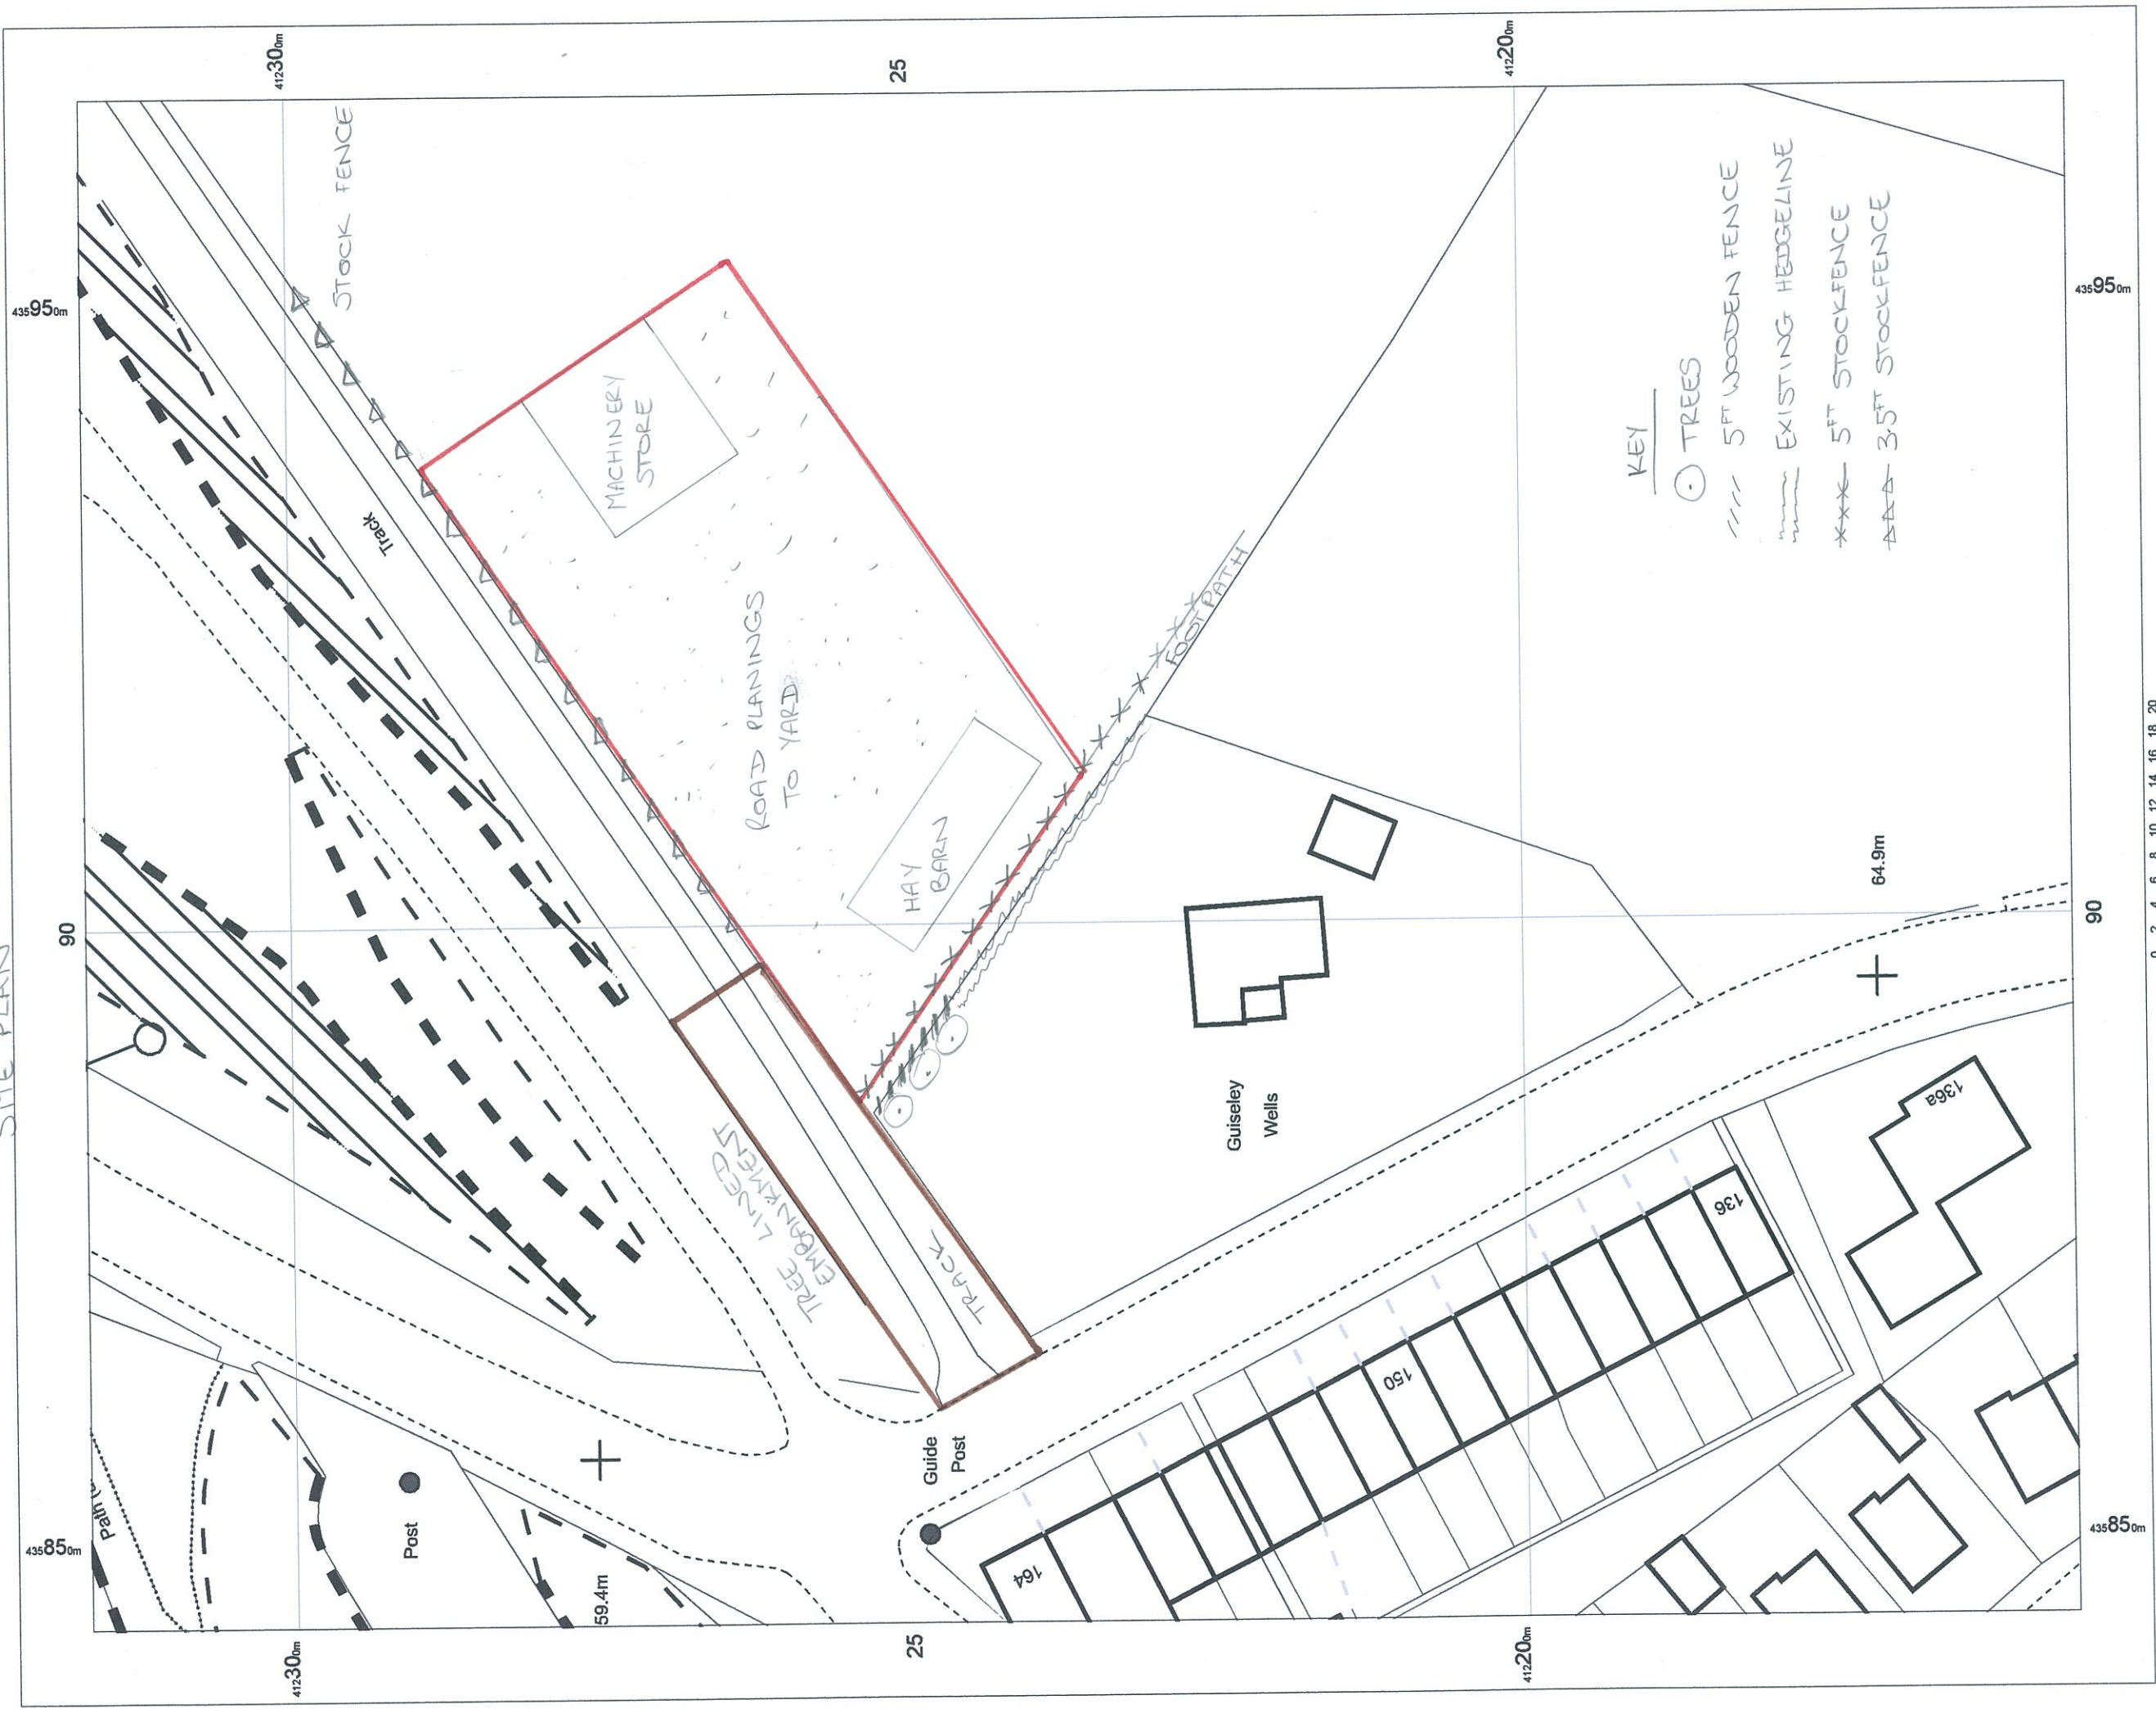

- KEY
- TREES
 - 5FT WOODEN FENCE
 - ~~~~ EXISTING HEDGE LINE
 - xxx 5FT STOCK FENCE
 - AAA 3.5FT STOCK FENCE



BLACKWELL'S
www.blackwellmapping.co.uk
TEL: 0113 245 2623
maps.leeds@blackwell.co.uk

OS MasterMap 1250/2500/10000 scale
19 April 2016, ID: BW1-00520688
www.blackwellmapping.co.uk
1:500 scale print at A3, Centre: 435906 E, 412236 N
©Crown Copyright Ordnance Survey, Licence no. 100041040