



Retaining Walls 3 and 4 Plan - Southwest Corner

1 : 100

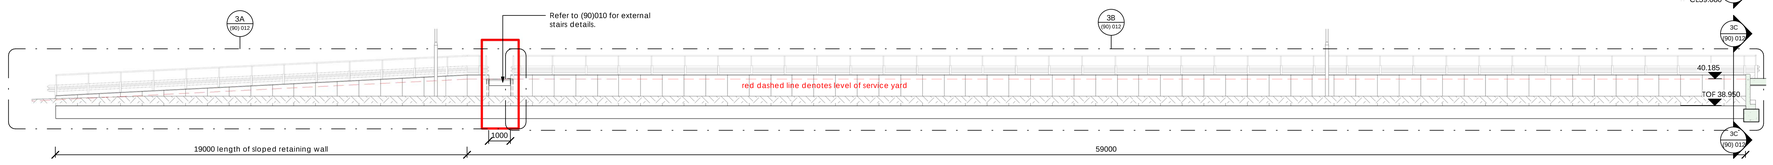


Retaining Wall 3 - Elevation 1

1 : 100

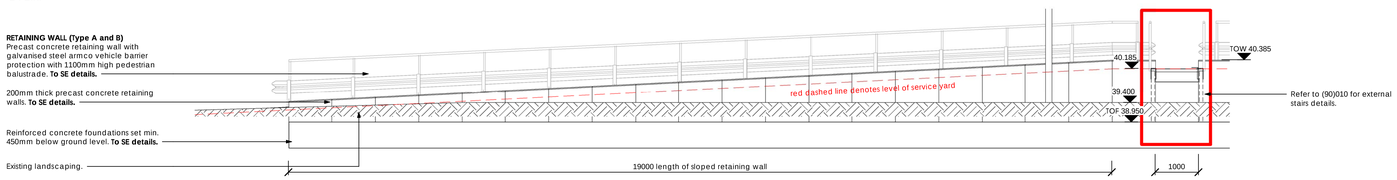


Retaining Wall 3 - Elevation A Ramp

1 : 50

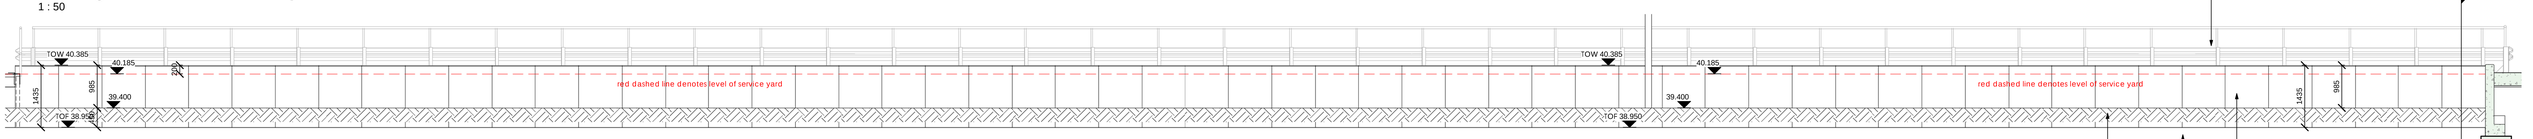


Retaining Wall 3 - Elevation B

1 : 50

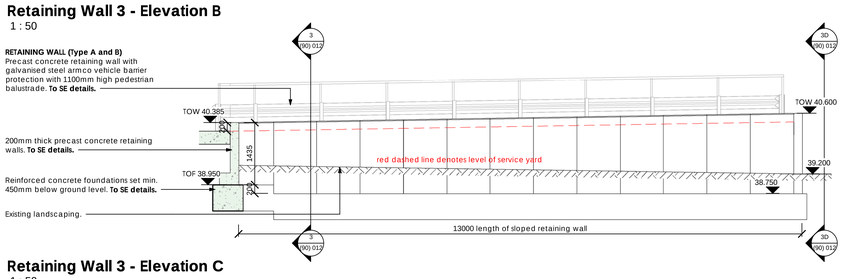


Retaining Wall 3 - Elevation C

1 : 50

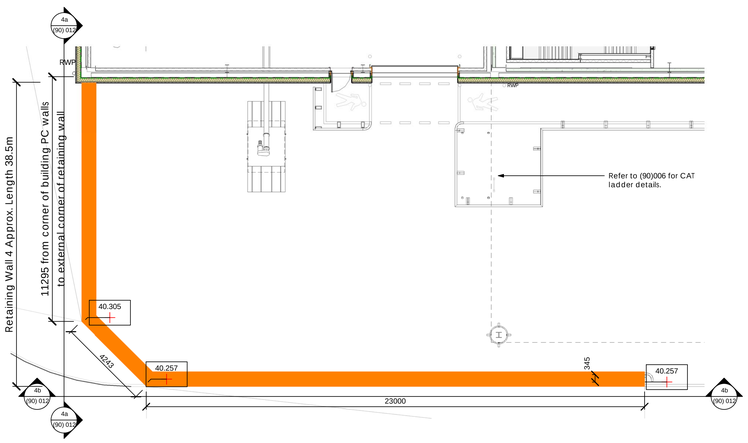


Retaining Walls 3 and 4 Plan - Southwest Corner

1 : 100

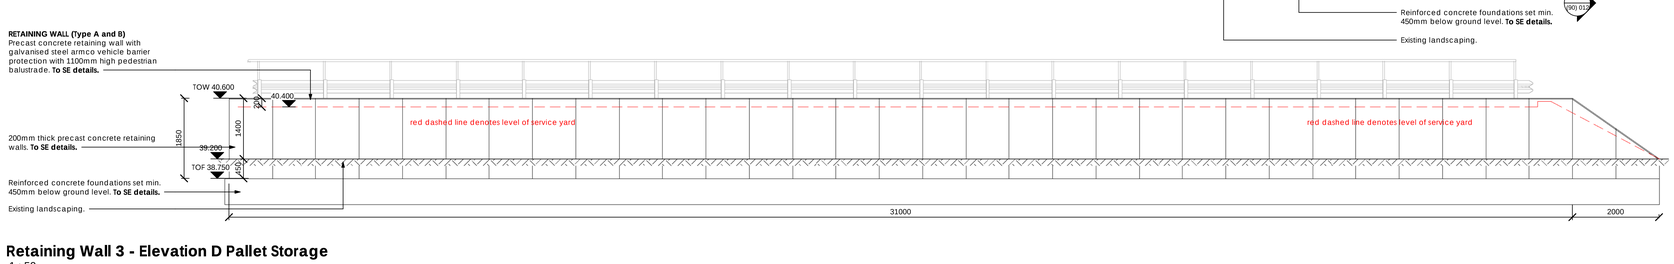


Retaining Wall 3 - Elevation D Pallet Storage

1 : 50

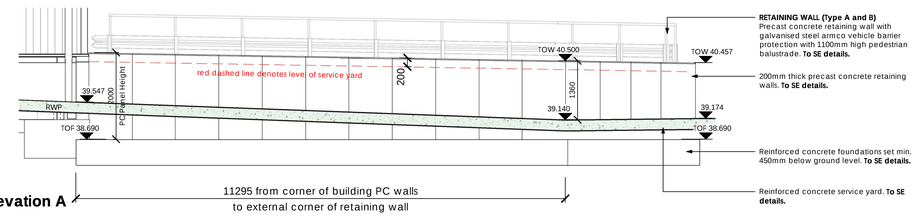

Retaining Wall 4 - Elevation A

1 : 50

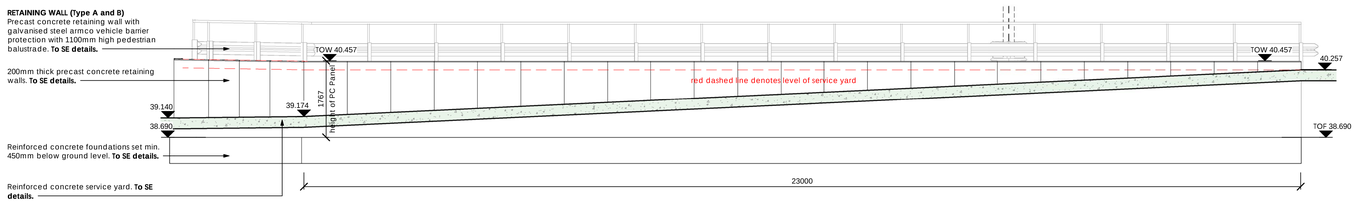

Retaining Wall 4 - Elevation B

1 : 50

GENERAL NOTES

This drawing is to be read in conjunction with all related drawings.
Do not scale from this drawing.
All dimensions must be checked and verified on site before commencing any work or producing shop drawings.
The originator should be notified immediately of any discrepancy.
This drawing is copyright and remains the property of Garnett Netherwood Architects Ltd.

NORTH

SCALE 0 0.5 1 1.5 2 2.5m 5m 1:50

REVISIONS

Rev.	Date	Description	Issued By	Checked By
A	26.05.2020	External works updated to incorporate SE drainage information. Alterations made to South Service Yard following discussions with Client and SE.	NB	NDB
B	22.09.2020	Landscaping updated to suit Landscape Architects proposals.	NB	NDB

Drawing Notes:

This drawing is for co-ordination purposes only.
All precast concrete wall panels, foundations and service yards are to be in accordance with Structural Engineer's details and specifications.

Client: The Symphony Group plc.

Project No. 1711 — Project: Ashes Phase 3

Drawing Title: (90) EXTERNAL WORKS Retaining Walls 3 and 4 Details

Scale @ A0: As indicated
Date: 07.05.2020
Drawn by: NB
Checked by: NDB

Drawing Status: for information
Drawing Number: (90) 012
Revision: B

46 The Calls, Leeds, LS2 7EY
T: 0113 244 8858
www.garnettnetherwood.com
GNA GARNETT NETHERWOOD ARCHITECTS