

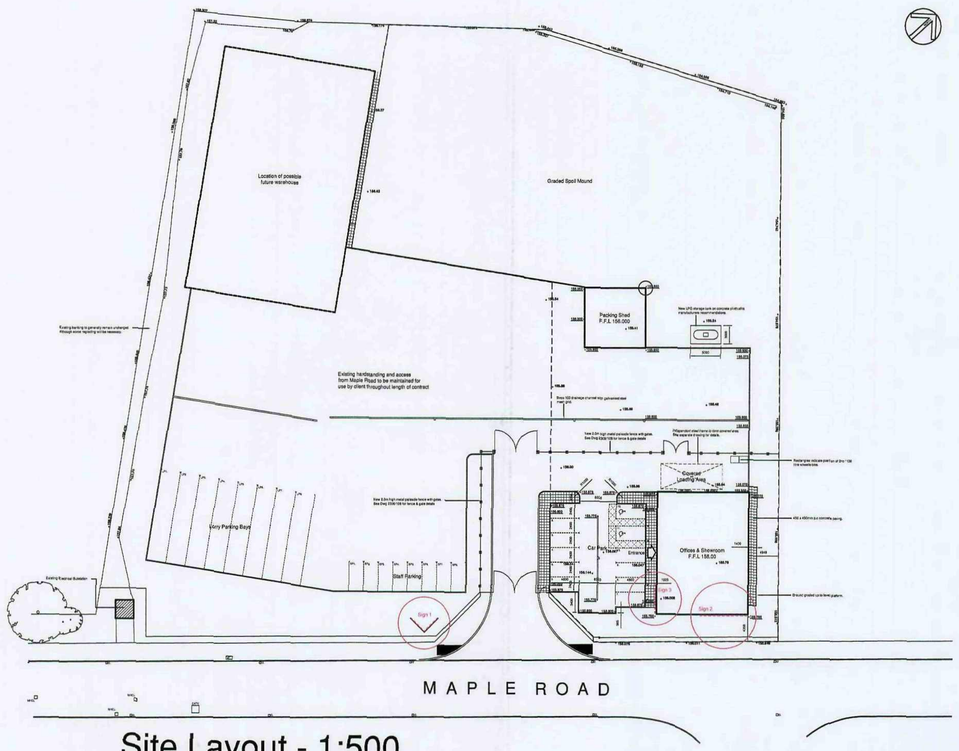


Site Layout - 1:500

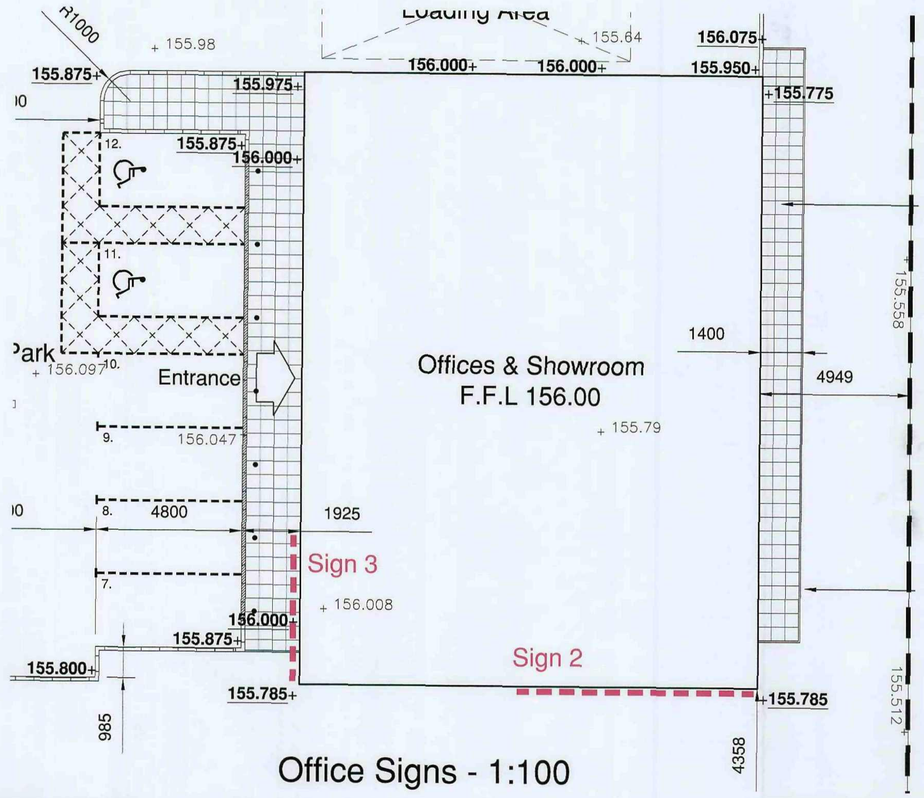

Office Signs - 1:100

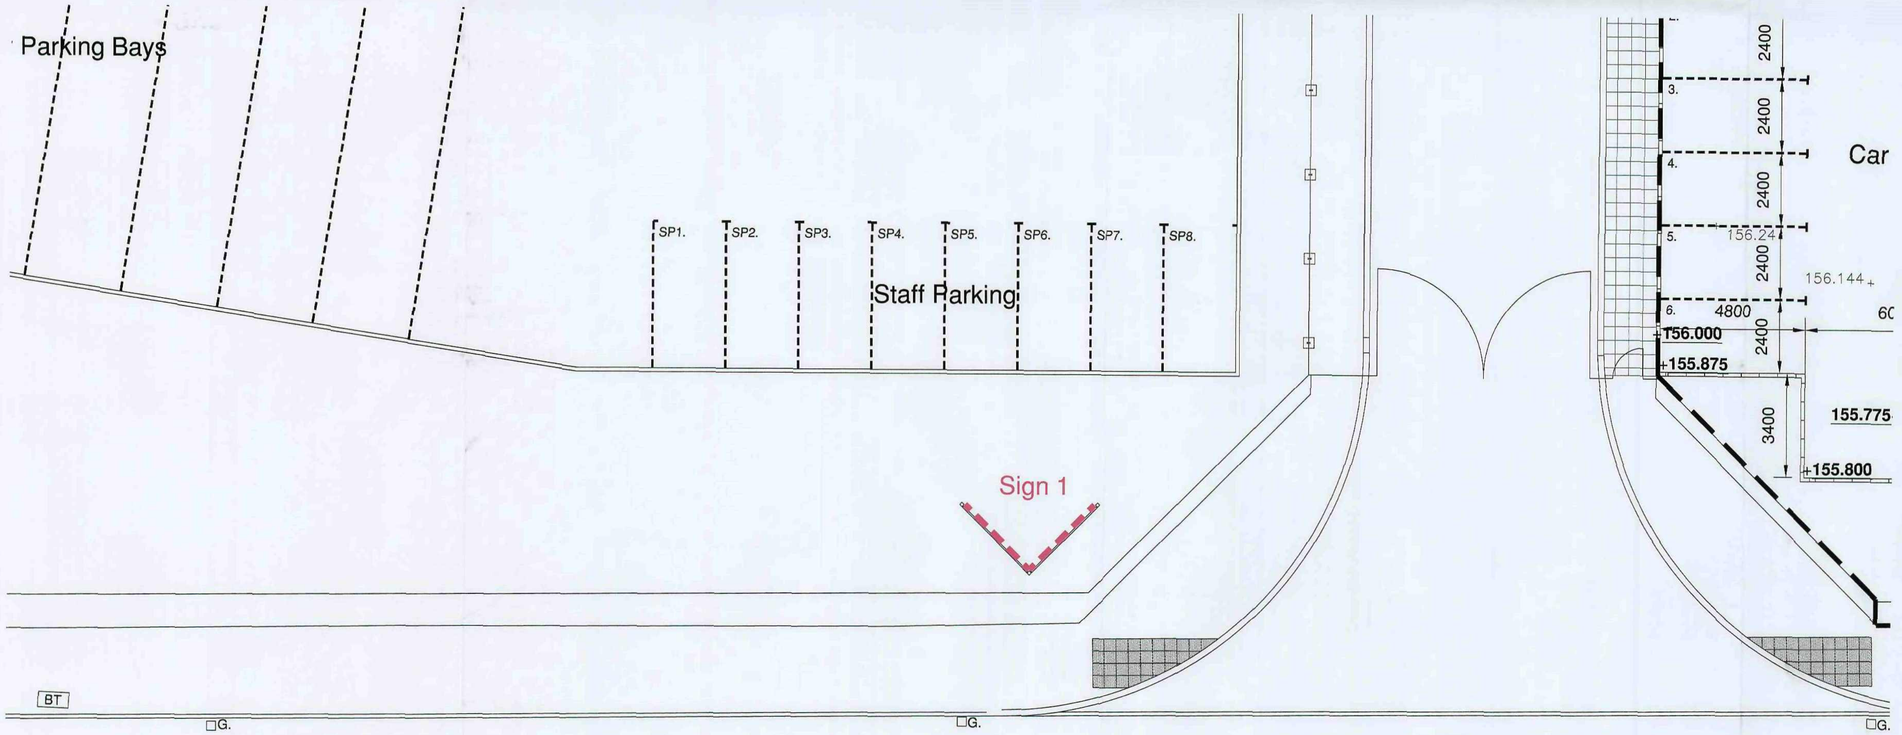

Free Standing Sign - 1:100

copyright:

this drawing and the design depicted thereon are the copy right of Firth Partnership

all drawings and dimensions to be checked and any discrepancies to be reported to the Architect prior to the commencement of works or production of shop drawings.

no dimensions to be scaled from drawing unless approved by Architect

all work to be carried out in accordance with the Building Regulations and the requirements of the Local Authority

REVISIONS

REF.	DESCRIPTION	BY	CHK	DATE

FIRTH PARTNERSHIP

ARCHITECTS - QUANTITY SURVEYORS - PROJECT MANAGEMENT CONSULTANTS

15 REGENT STREET
BARNSLEY, SOUTH YORKSHIRE
S70 2EQ

tel: 01226 206021

fax: 01226 240220

web: www.firthpartnership.co.uk

e-mail: administrator@firth.co.uk

CLIENT
JIMMYS FIREWORKS LTD

PROJECT
PROPOSED OFFICES/SHOWROOM
MAPLE ROAD, WENTWORTH IND. PARK
TANKERSLEY, BARNSLEY

DRG.TITLE
PROPOSED EXTERNAL
SIGNAGE LOCATIONS

SCALES	DATE	DRAWN	CHKD
1:500 & 1:100	07.04.10	RAL	

DRG. No. 2309/110

REV