
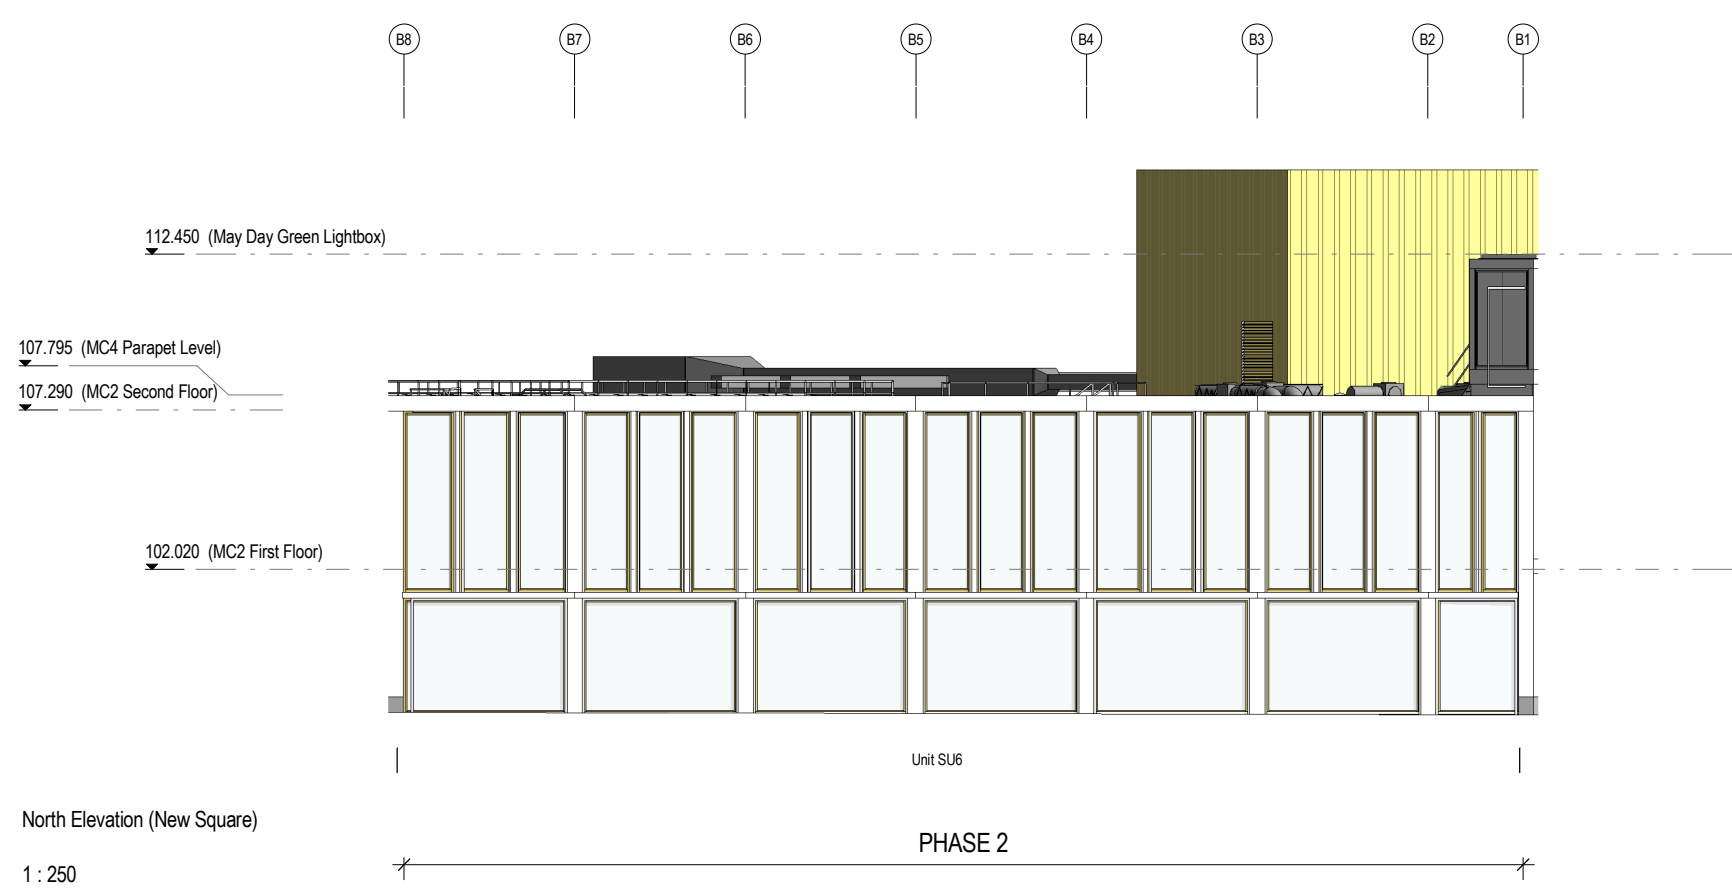
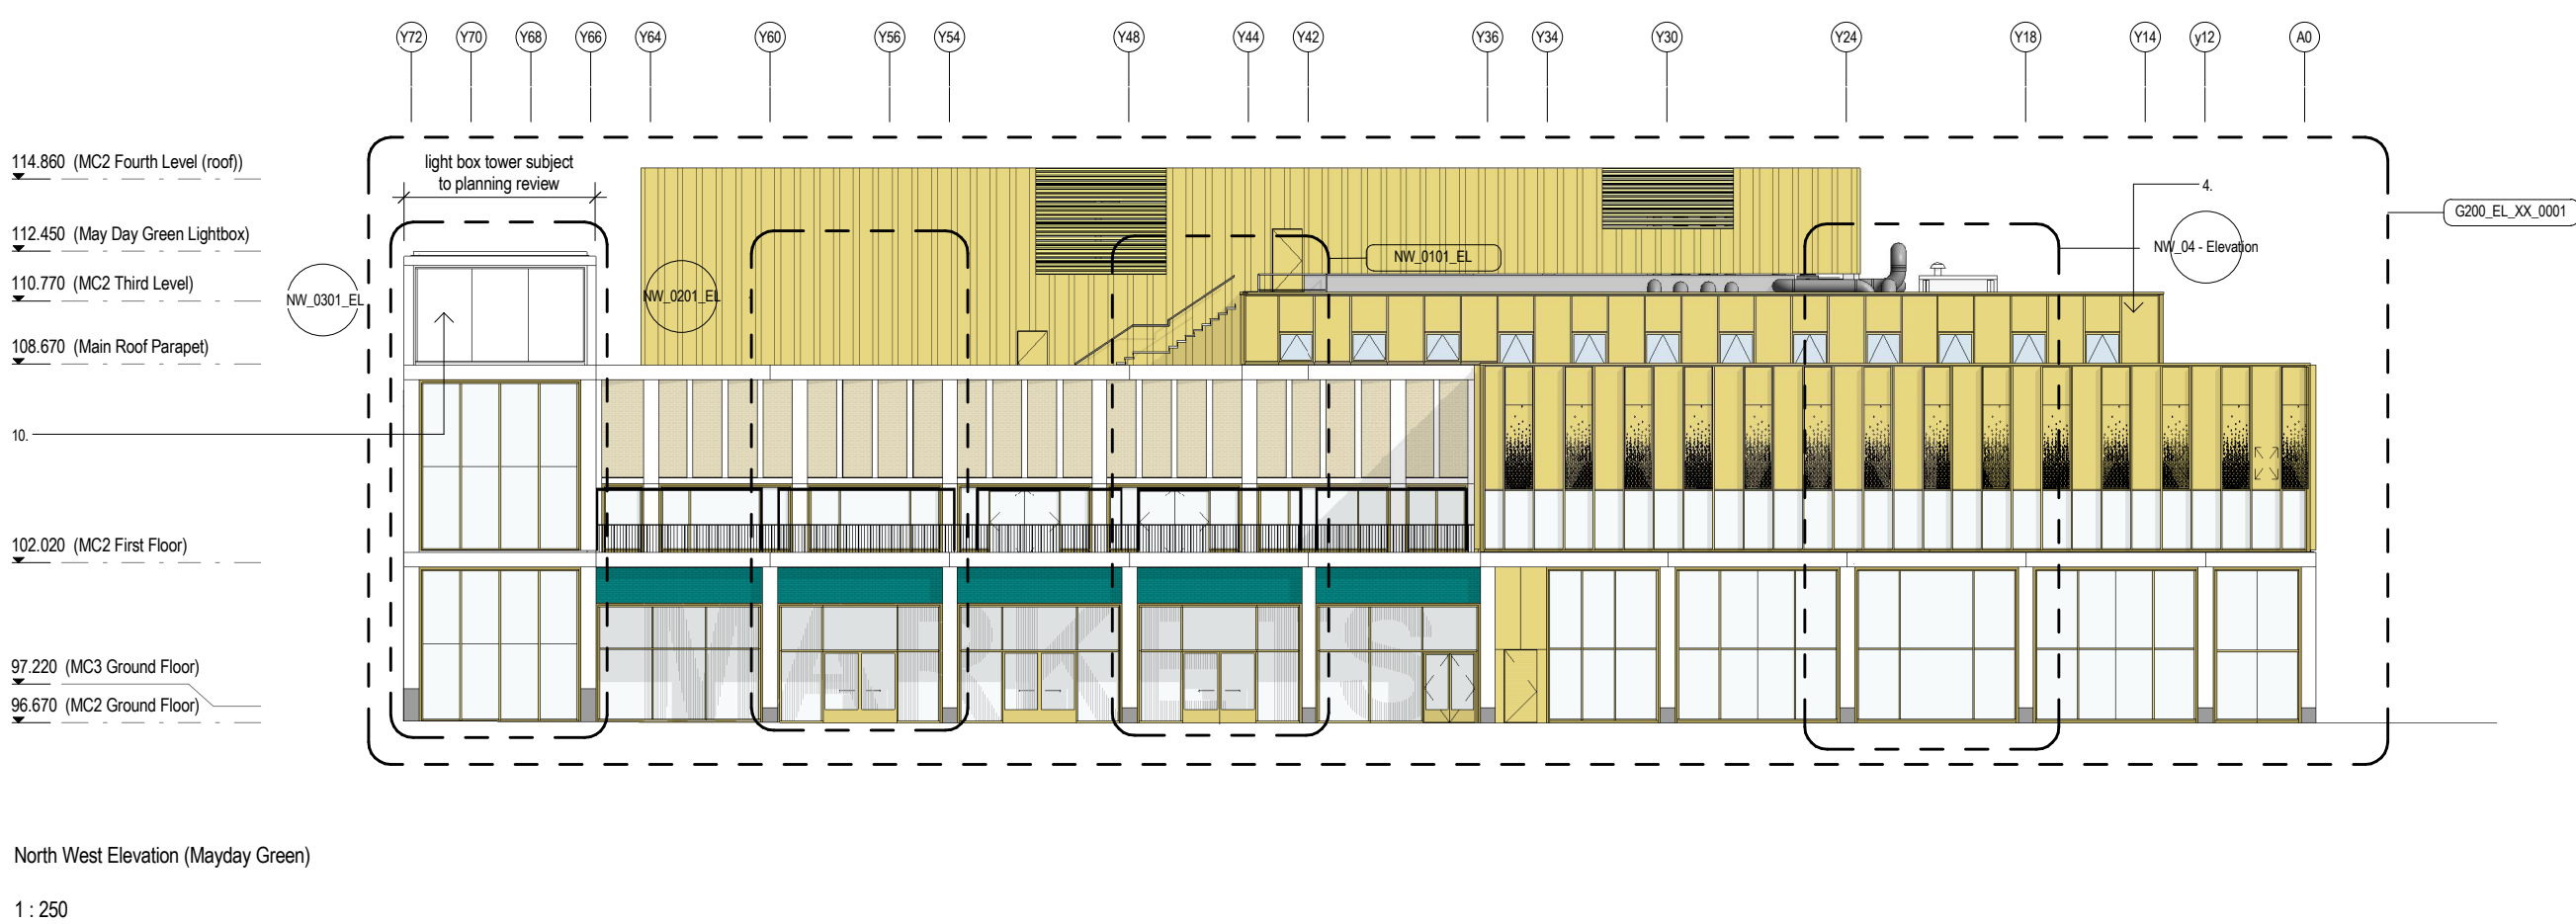
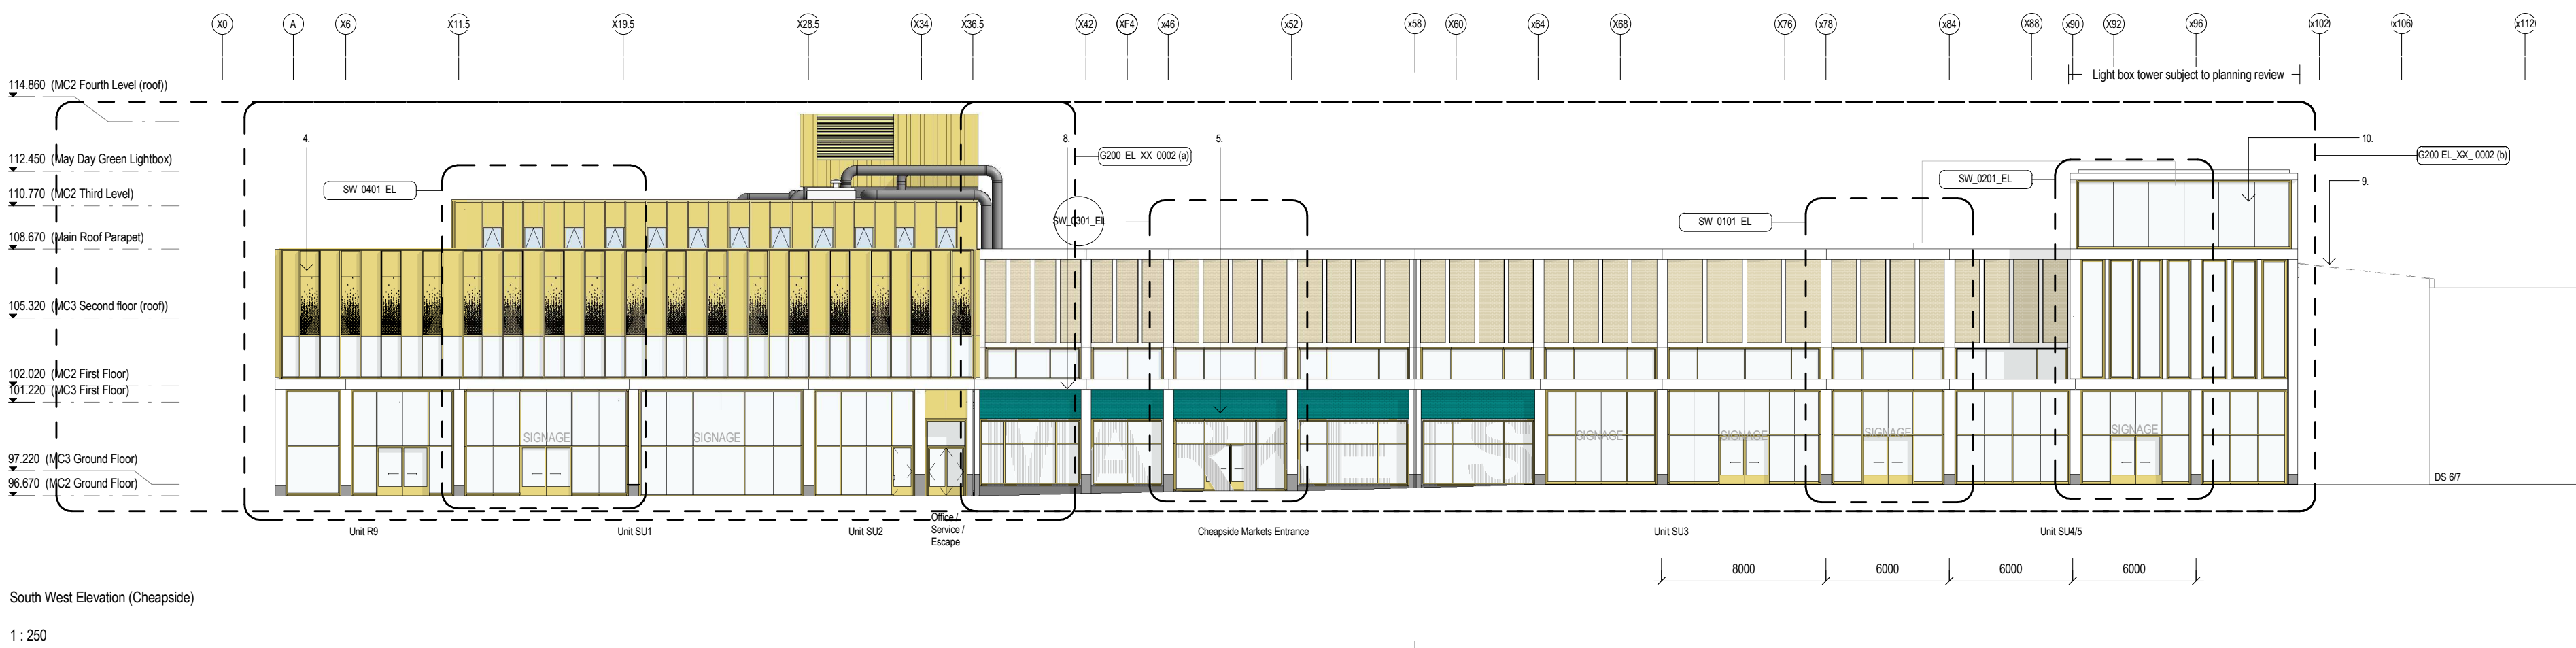


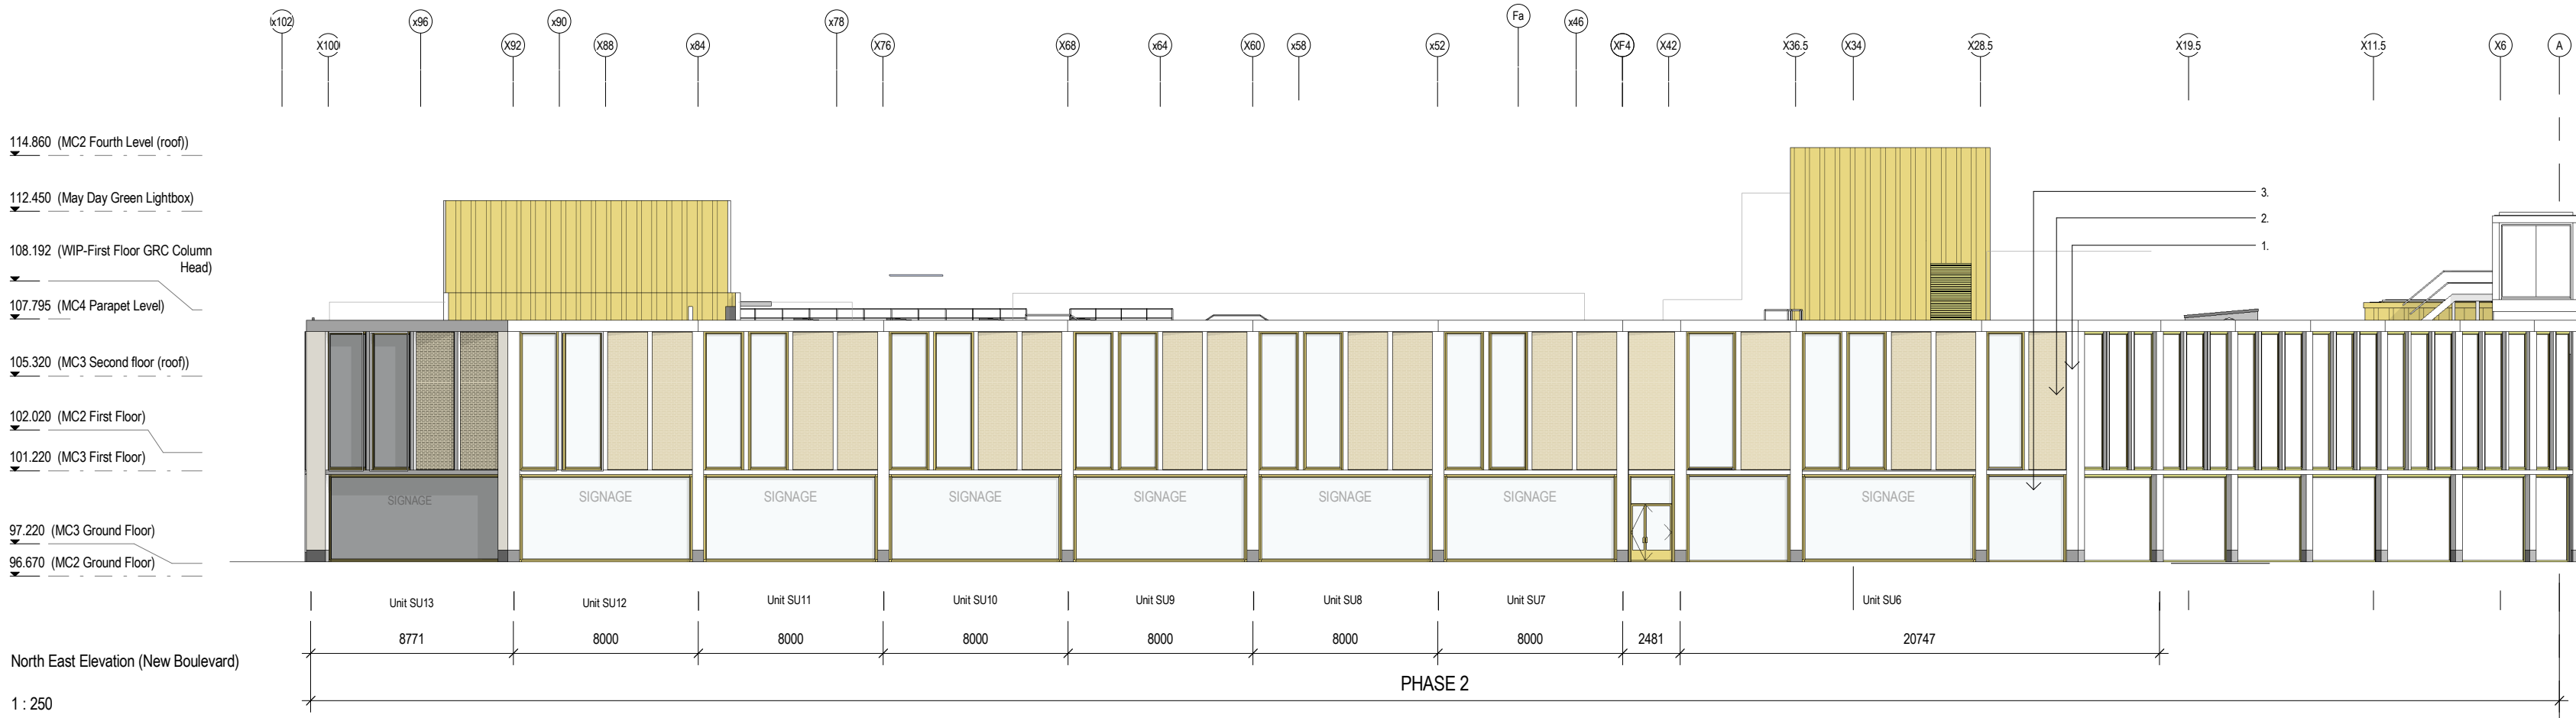

Notes:

- This drawing is copyright.
- Do not scale dimensions from this drawing.
- This drawing is to be read in conjunction with all other relevant drawings.
- All discrepancies on this drawing are to be reported to the architect.
- Do not modify any element of this drawing.
- Use drawing only for purpose(s) issued.

North Sign / Key Plan

0 20 40 60 80 100m

1:250 Scale

The following external model files are included within this drawing:

- GRC / Portland Stone column on secondary steel
- Heavy buff-back slip rain screen cladding system on Kingspan insulation / cementitious board / SFS / one layer of 15mm plasterboard
- Curtain walling with champagne anodised aluminium caps to market to be provided by Phase 1. To shopfronts to be by tenant to design code
- Aluminium and glazing curtain walling with extended capfins
- Tenant Signage
- GRC / Portland Stone fin on secondary steel
- Profiled insulated aluminium rain screen on cladding rails
- Feature entrance brick slip rain screen cladding system on Kingspan insulation / cementitious board / SFS / one layer of 15mm
- Glazed canopy on feature steel sections (to be constructed during Phase 2)
- Feature illuminated signage
- Fitted glass infill, insulation backed

001	19/12/17	Construction Issue - Updated following V.E.	REB	AG
Rev	Date	Revision Notes	Dn	Rv
Client				
Barnsley Metropolitan Borough Council				
Project				
BETTER BARNSELY TOWN CENTRE Phase 1				
Drawing Title				
Building Elevations				
Job Number	Drawing Originated Date	PAS 1192 Status Code		
6743	15/02/2016	C		
Scale@A1	Purpose	CONSTRUCTION		
As indicated				
Drawing Number	Revision			
BBTC_IBI_MC_A_F100_EL_XX_0001				C0 1