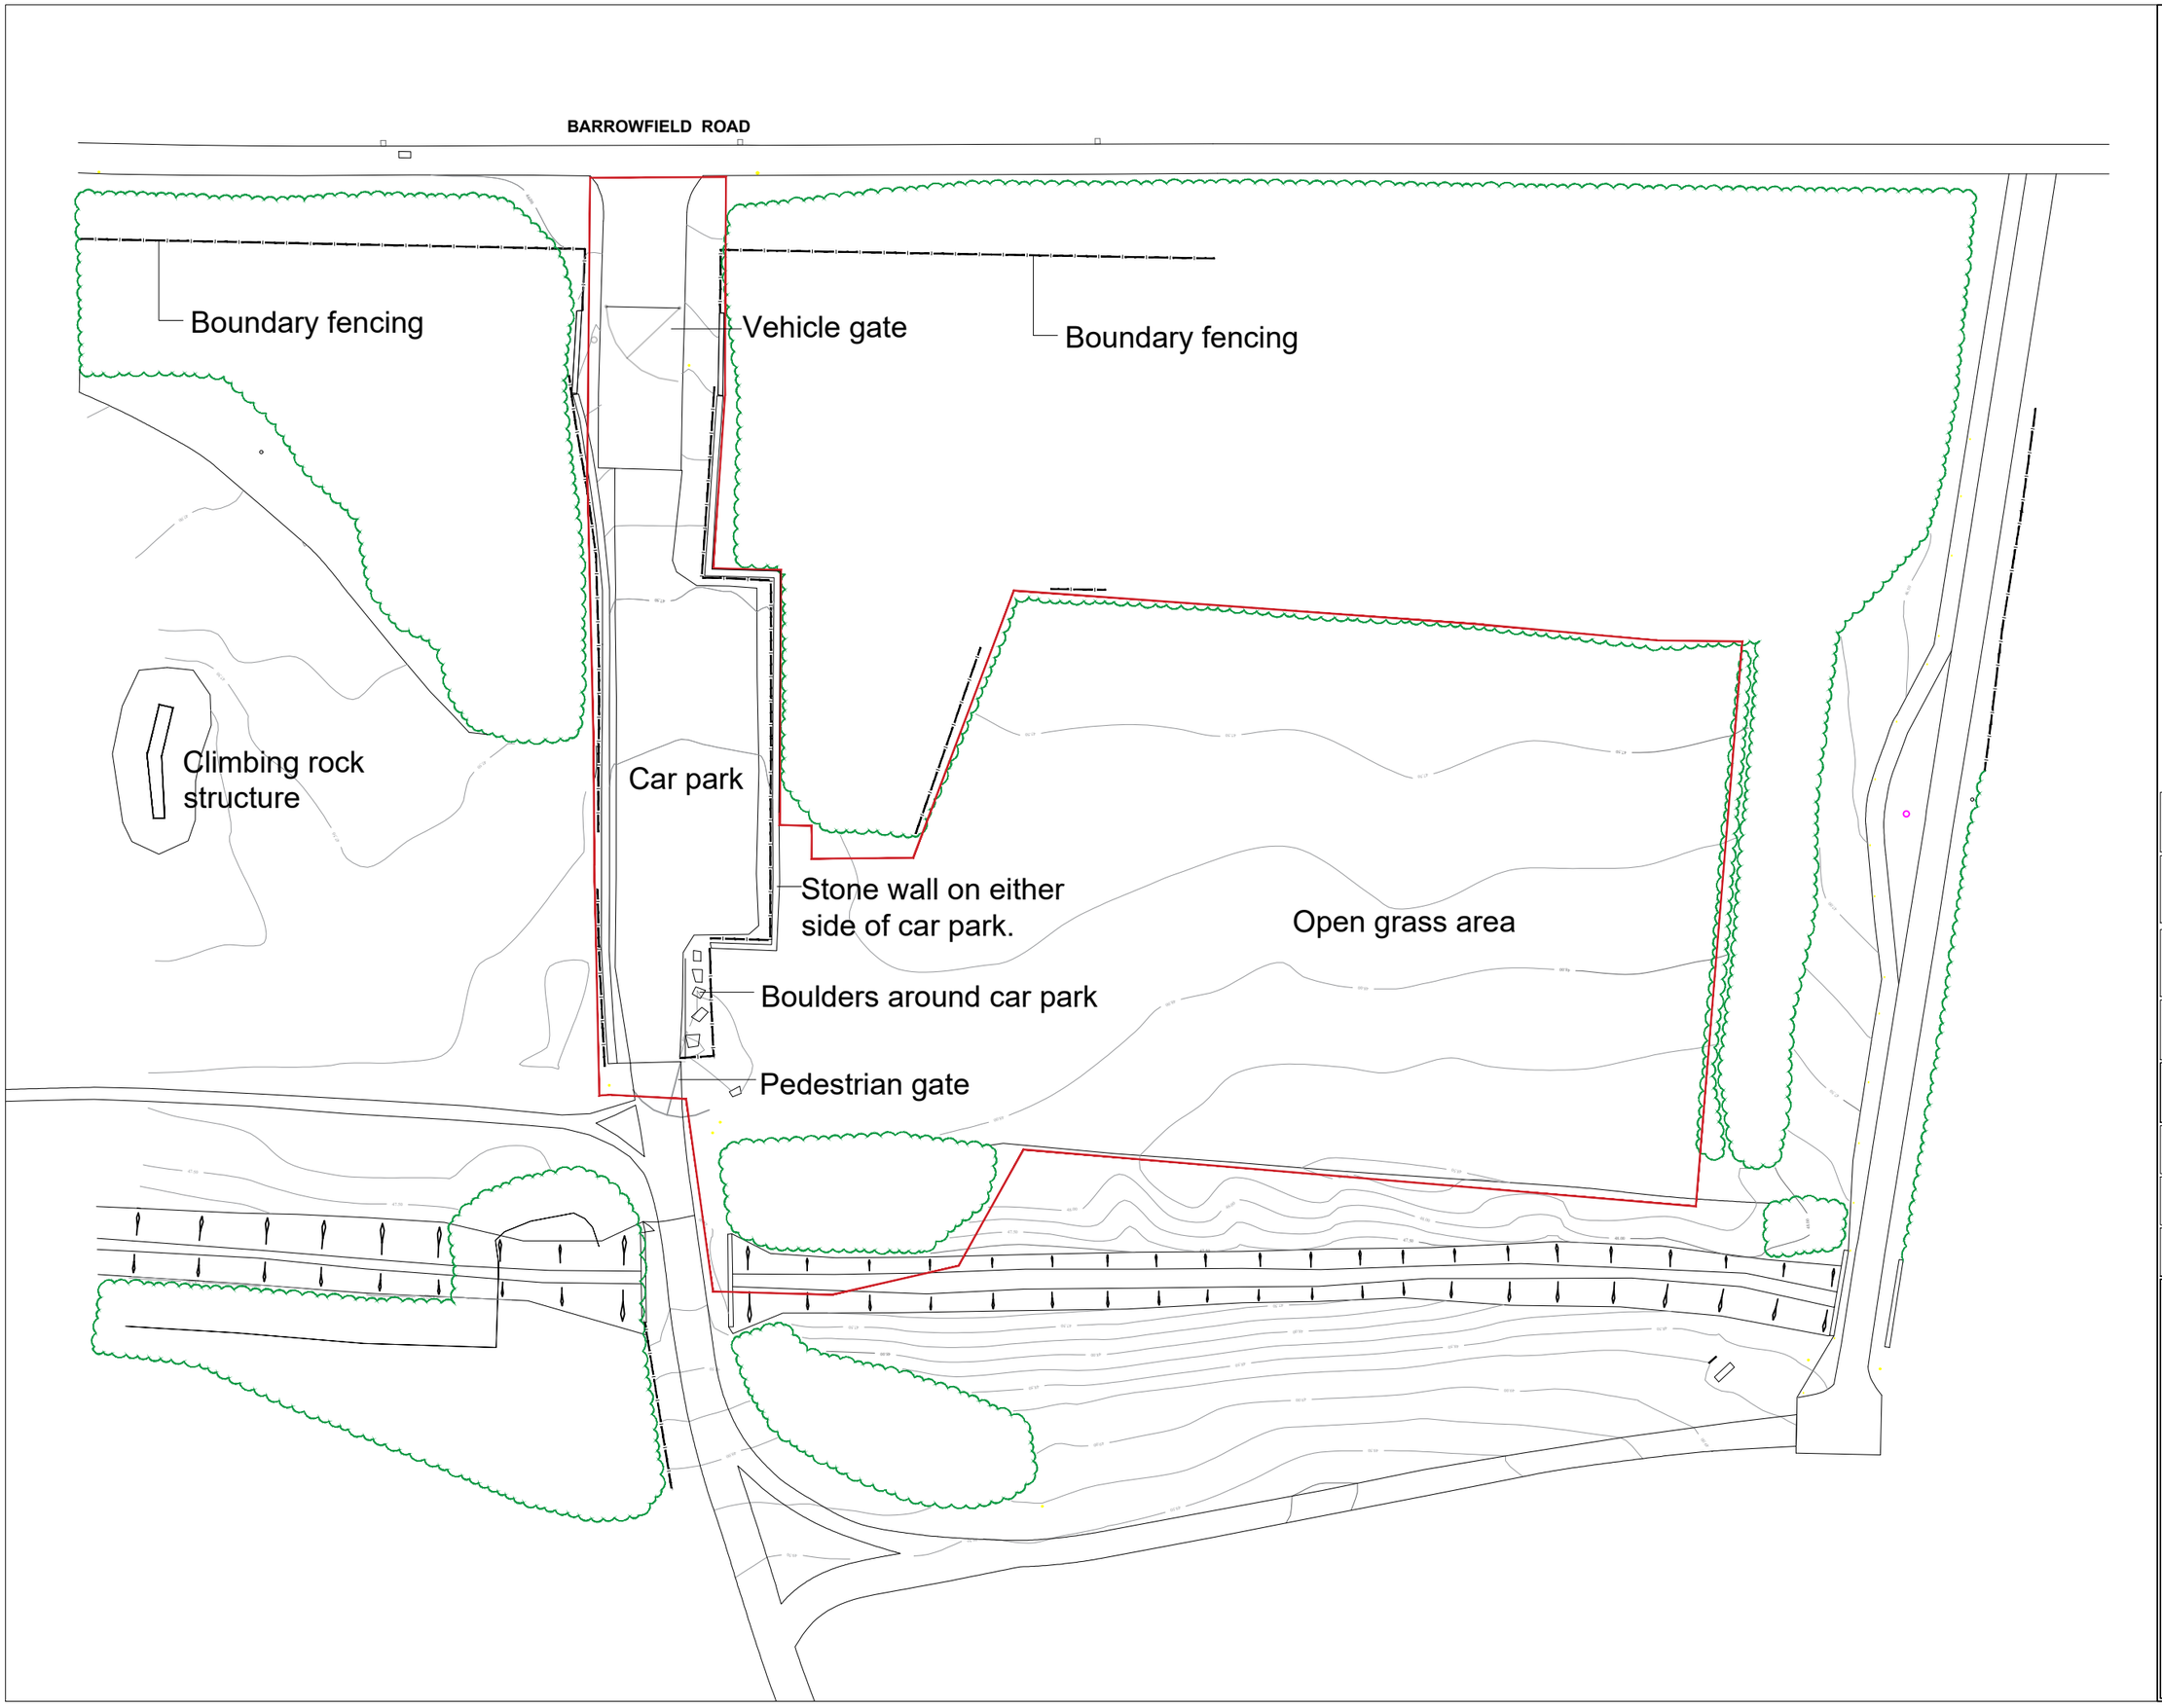

Client:
THE LAND TRUST

North

Project:
PHOENIX PARK, GOLDTHORPE

Address:
PHOENIX PARK, BARROWFIELD RD, THURNSCOE, ROTHERHAM, S63 0BD

Drawing title:
EXISTING SITE PLAN

Revision:
-

Drawing no:
4002/25 - 102

Scale:	Date:
1:500@A3	24.07.24
Drawn by:	**Checked by:**
TM	MK

GROUNDWORK
CHANGING PLACES
CHANGING LIVES

LANDSCAPE ARCHITECTS

Groundwork Yorkshire
Environment and Business Centre
Merlyn-Rees Avenue, Morley
Leeds, LS27 9SL

www.groundwork.org.uk/north-east-and-yorkshire/

Charity Registration 519846
Company Registration 220681