


DO NOT SCALE FROM THIS DRAWING.
ALL DIMENSIONS ARE TO BE CHECKED ON SITE AND CONFIRMED TO AUTHOR
PLEASE NOTIFY ANY DISCREPANCIES OR VARIATIONS BEFORE WORK ON THE
RELEVANT SECTION COMMENCES.
THE BUILDING CONTRACTOR IS RESPONSIBLE FOR SETTING-OUT,
COORDINATION OF THE WORKS AND FOR COMPLYING WITH STATUTE
THIS DRAWING SHALL BE READ IN CONJUNCTION WITH ALL RELEVANT
CONSULTANTS' AND/OR SPECIALISTS DRAWINGS/ DOCUMENTS.
THE MATERIALS AND WORKMANSHIP OF ALL RELEVANT TENDERS AND BUILDING
OPERATIONS SHALL COMPLY WITH THE RECOMMENDATIONS OF CURRENT
BRITISH STANDARDS AND CODES OF PRACTICE.
STRUCTURAL CALCULATIONS TAKE PRECEDENCE OVER THE DRAWINGS.

IF IN DOUBT, ASK.


NOTES

Drawing Scale (Unless otherwise noted)



1:50 @ A1 size OR 1:100 @ A3 size

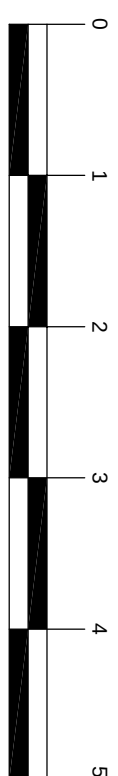


All trees and vegetation drawn are shown indicative only and may not represent actual trees in or around the site.

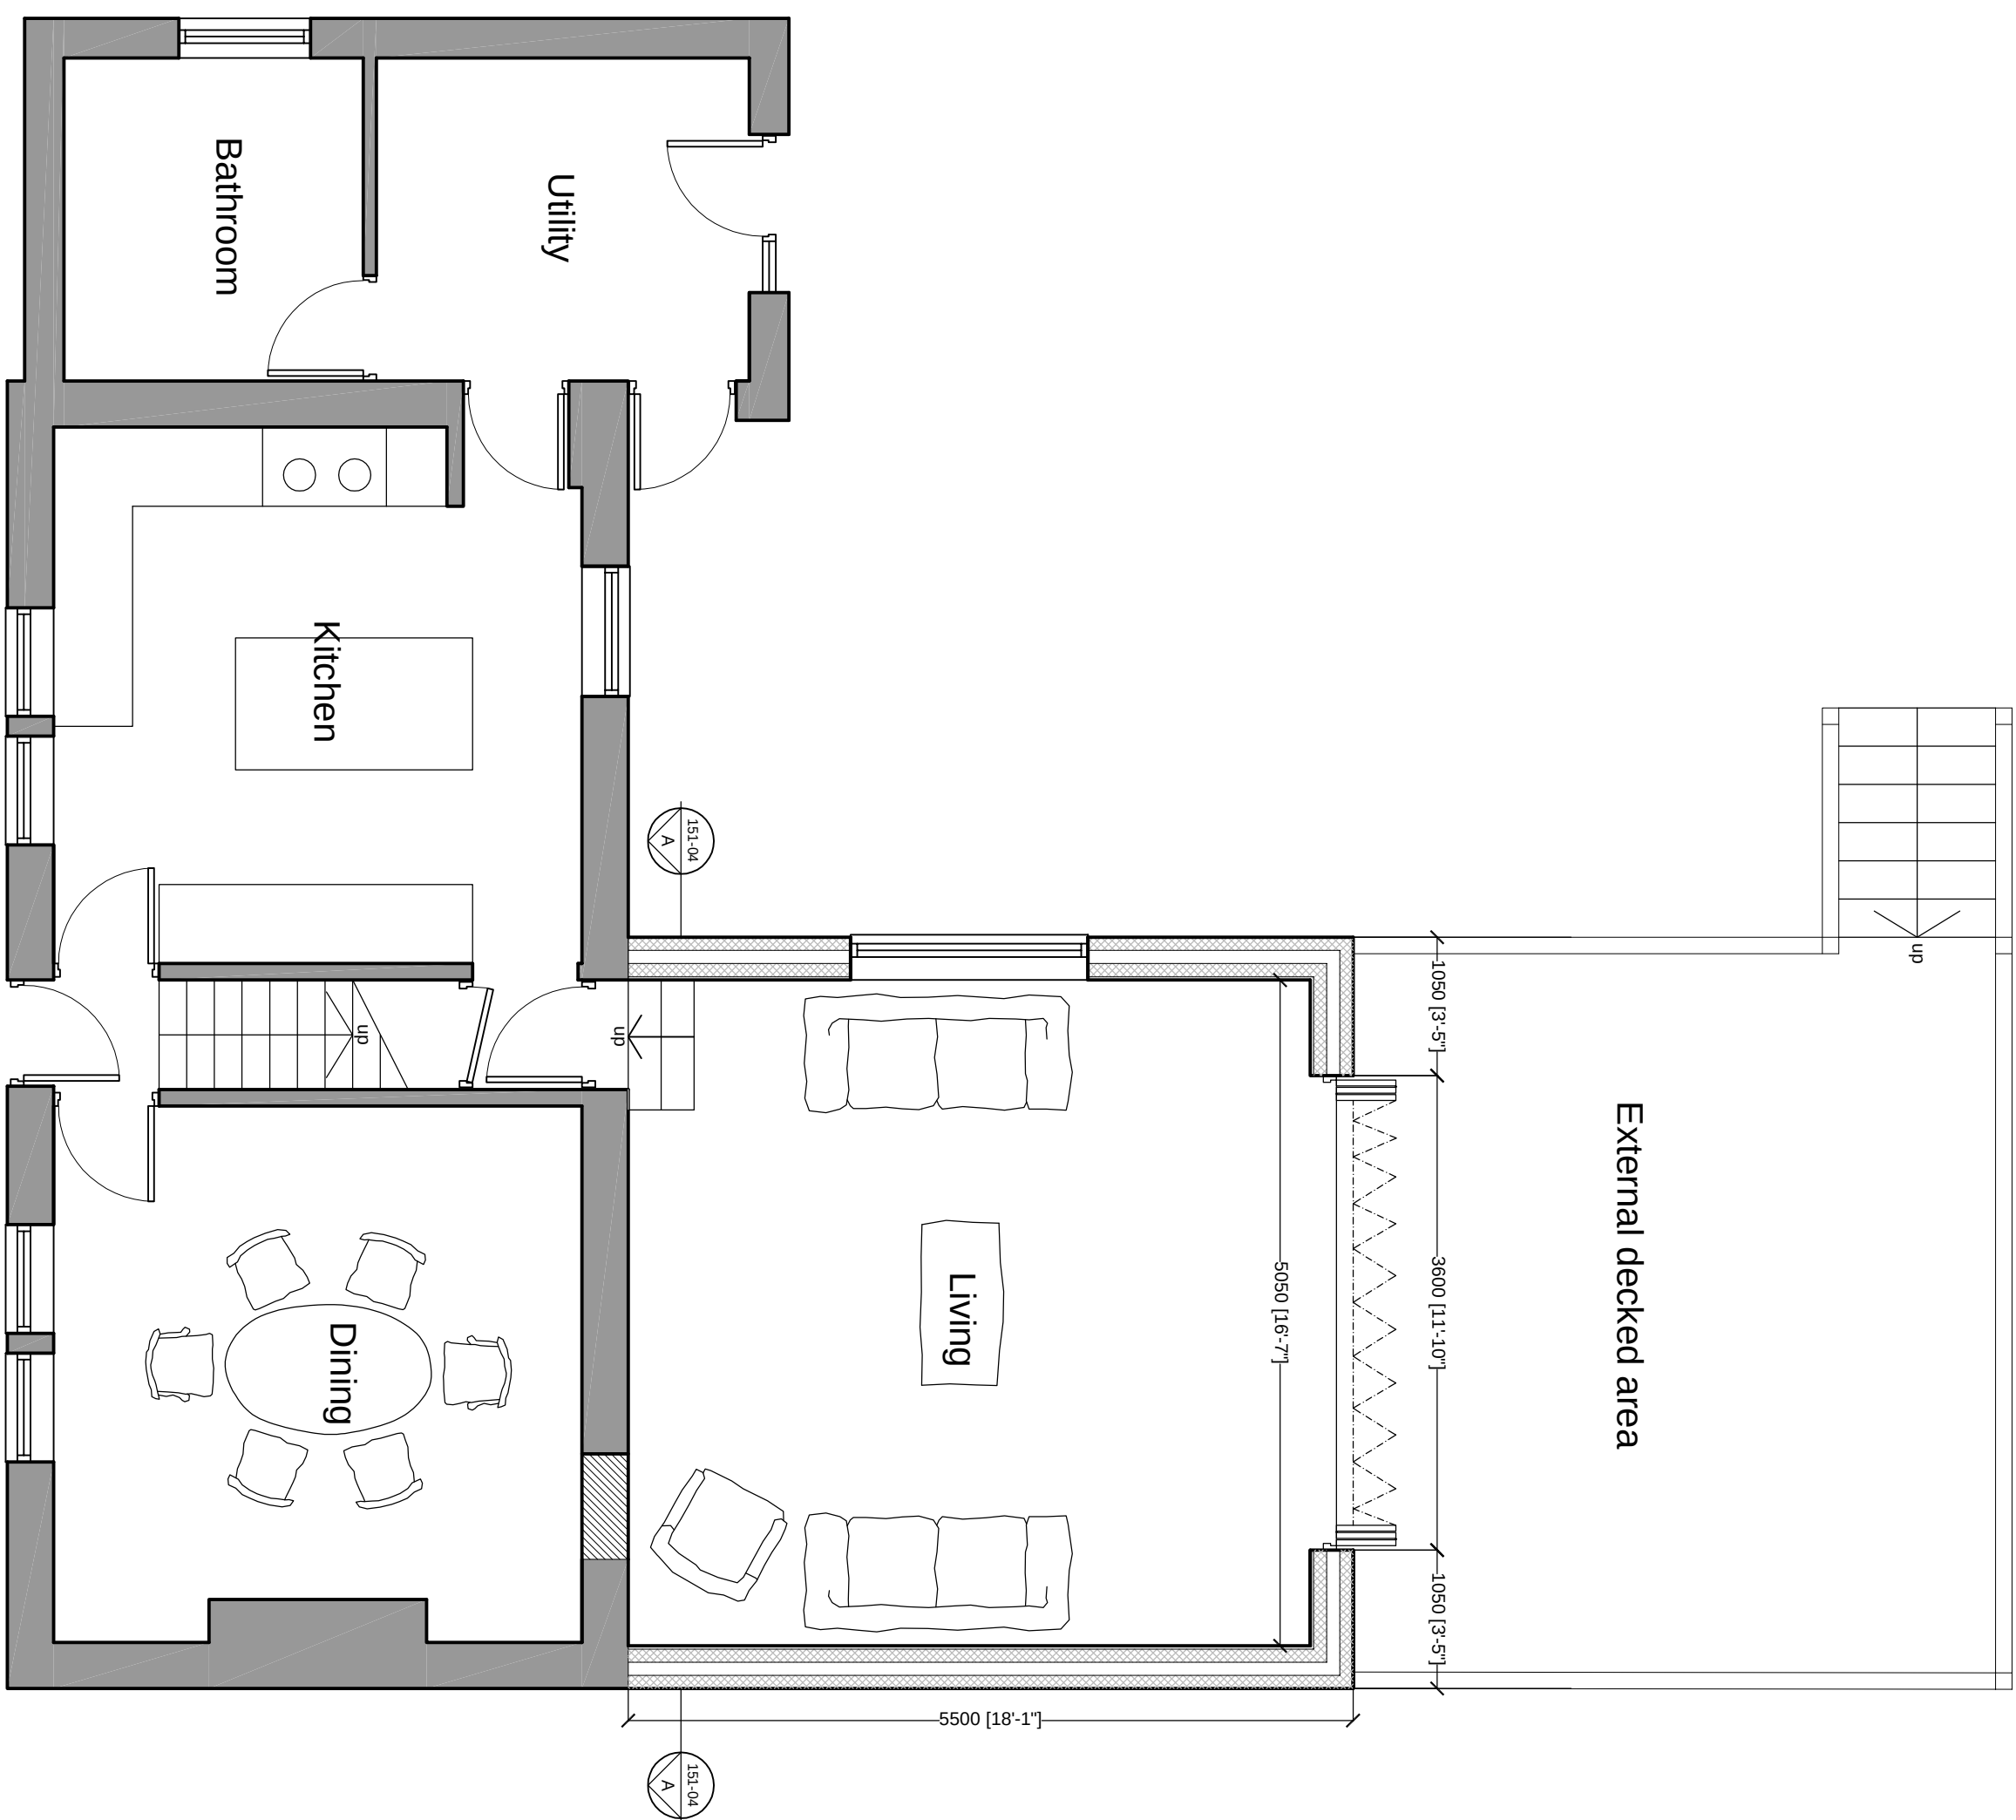

Ground Floor Plan as proposed

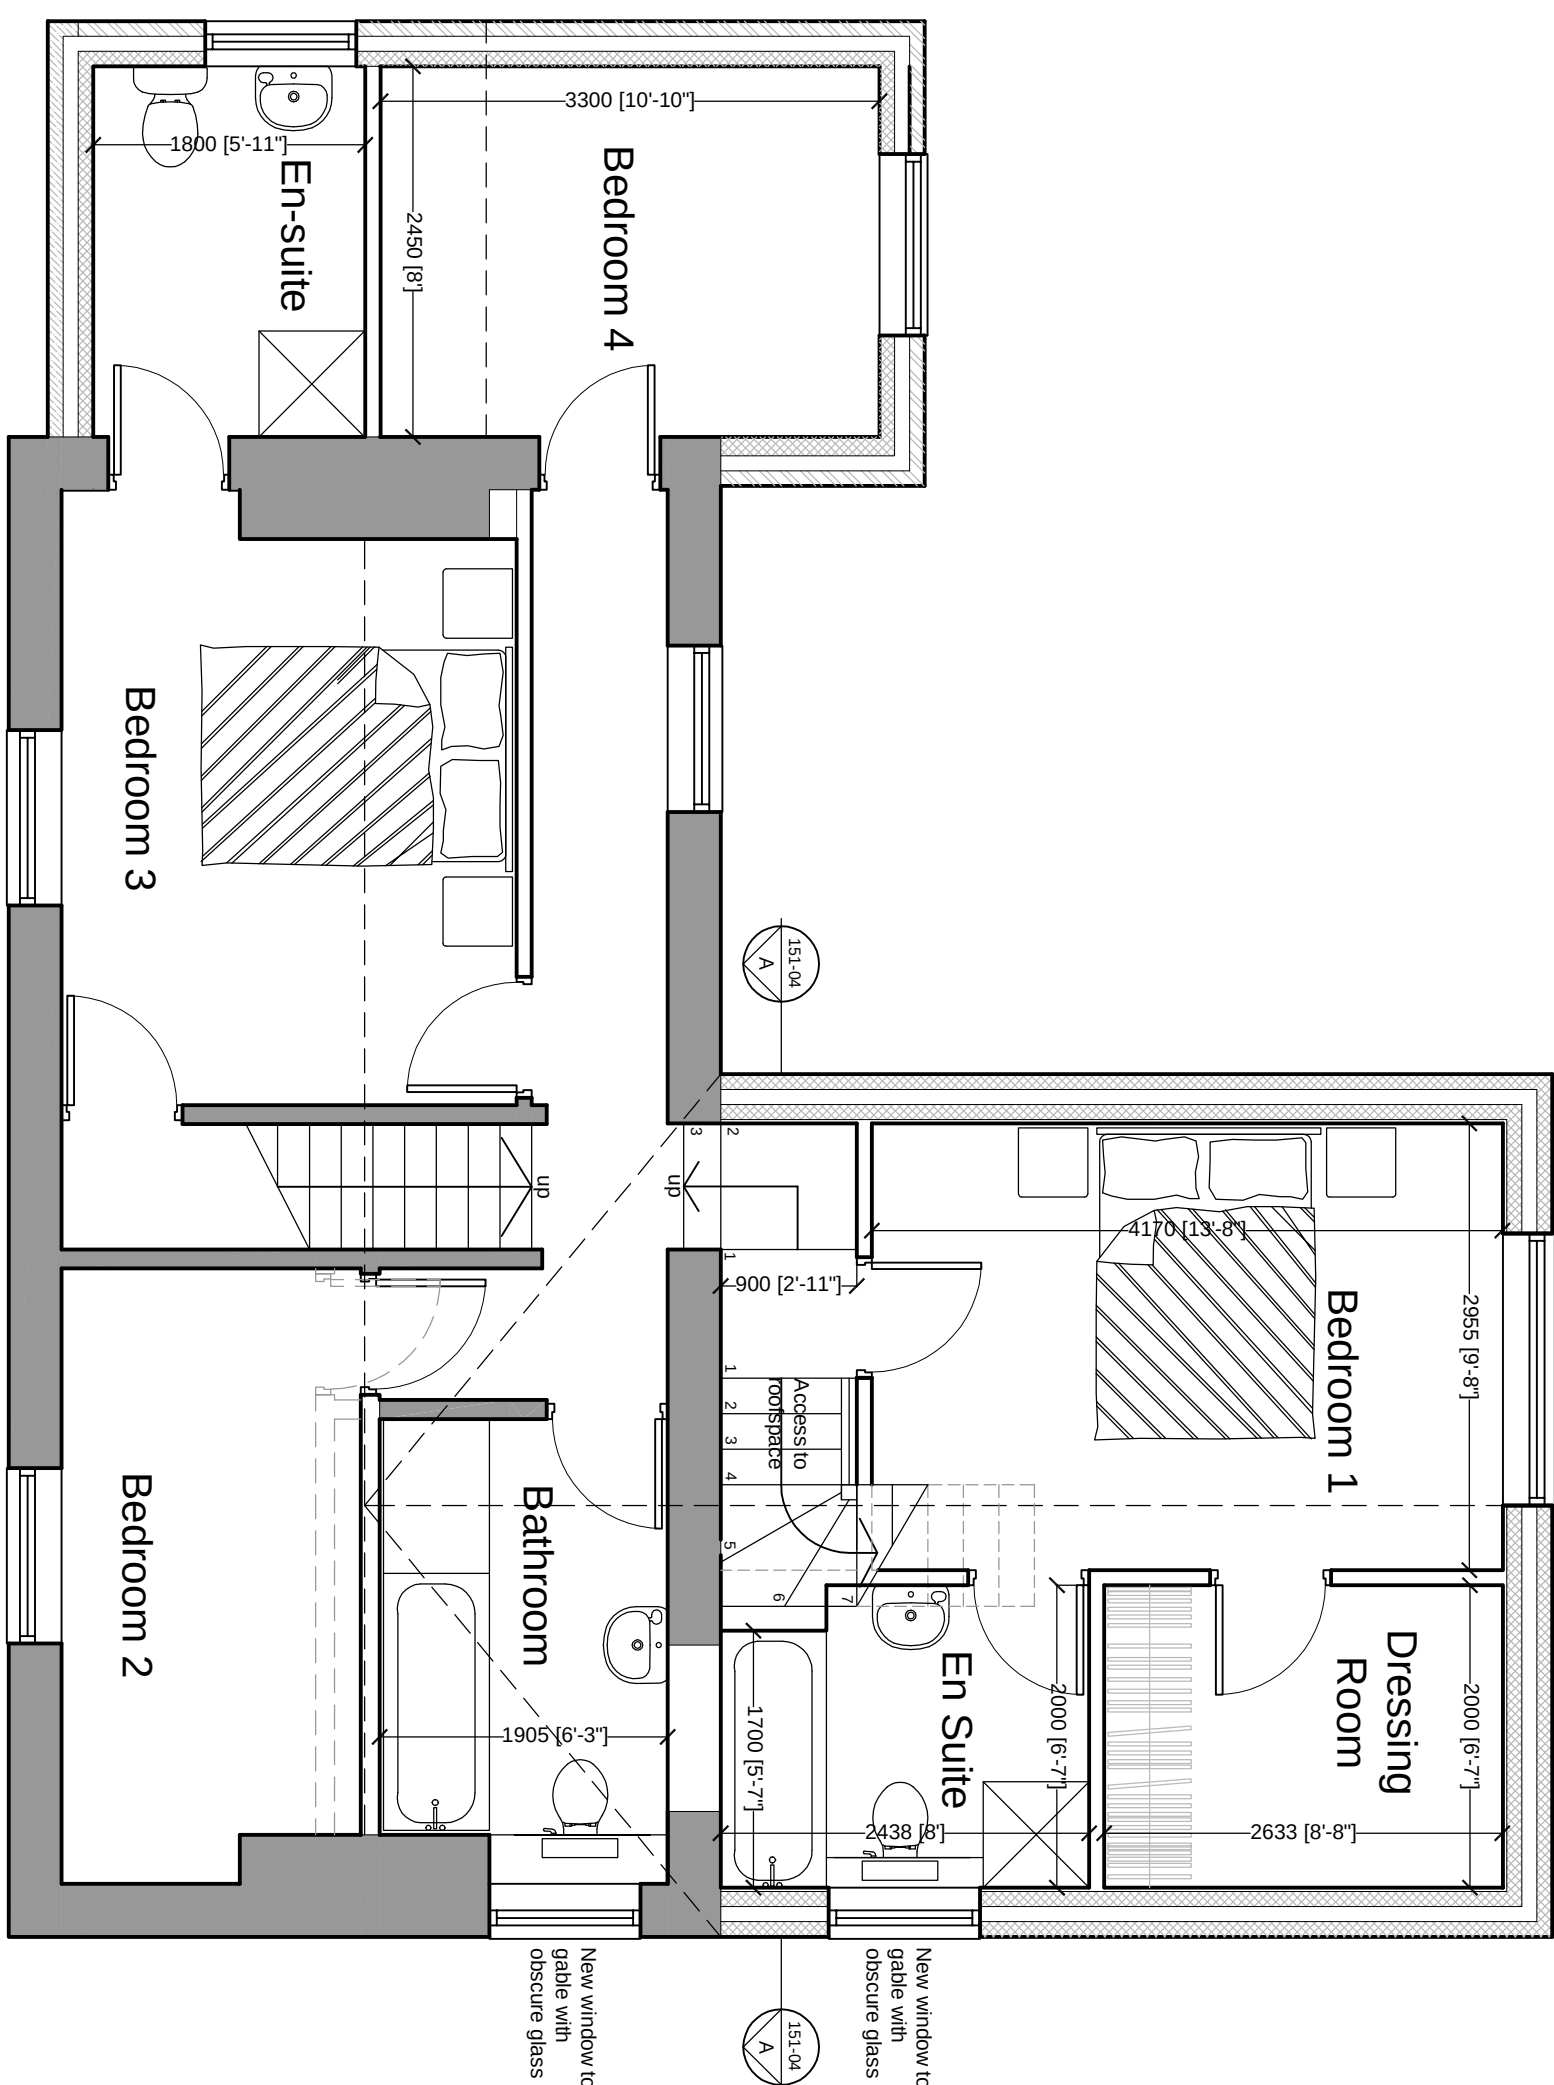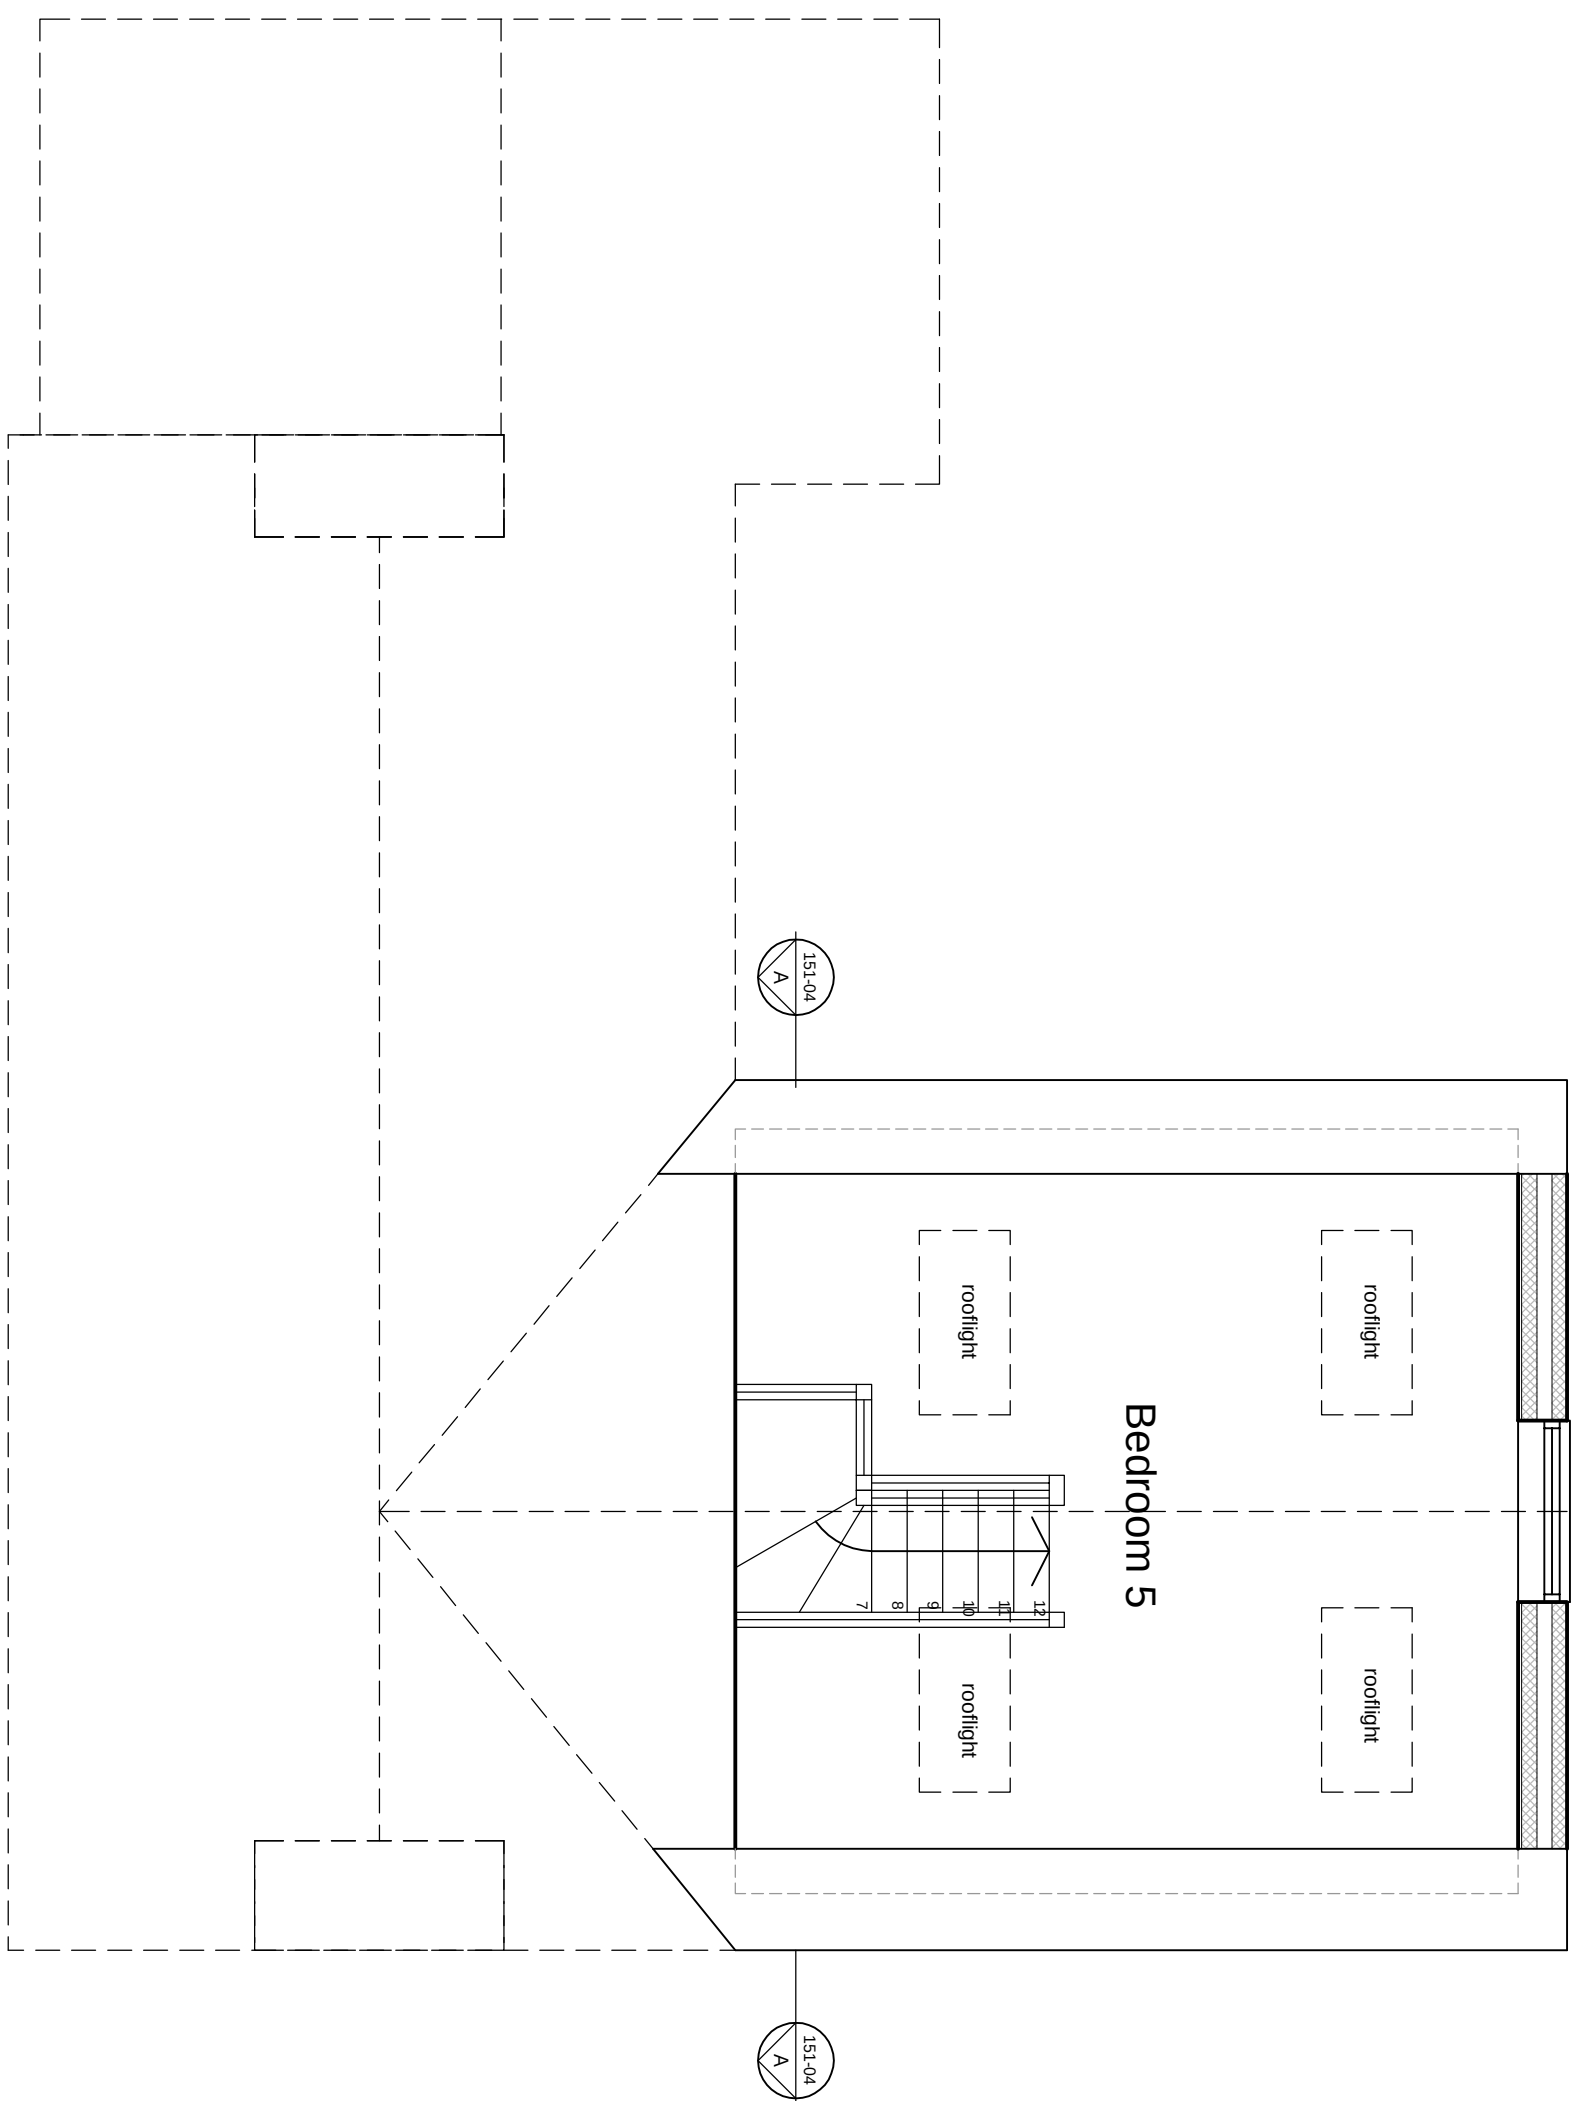

First Floor Plan as proposed

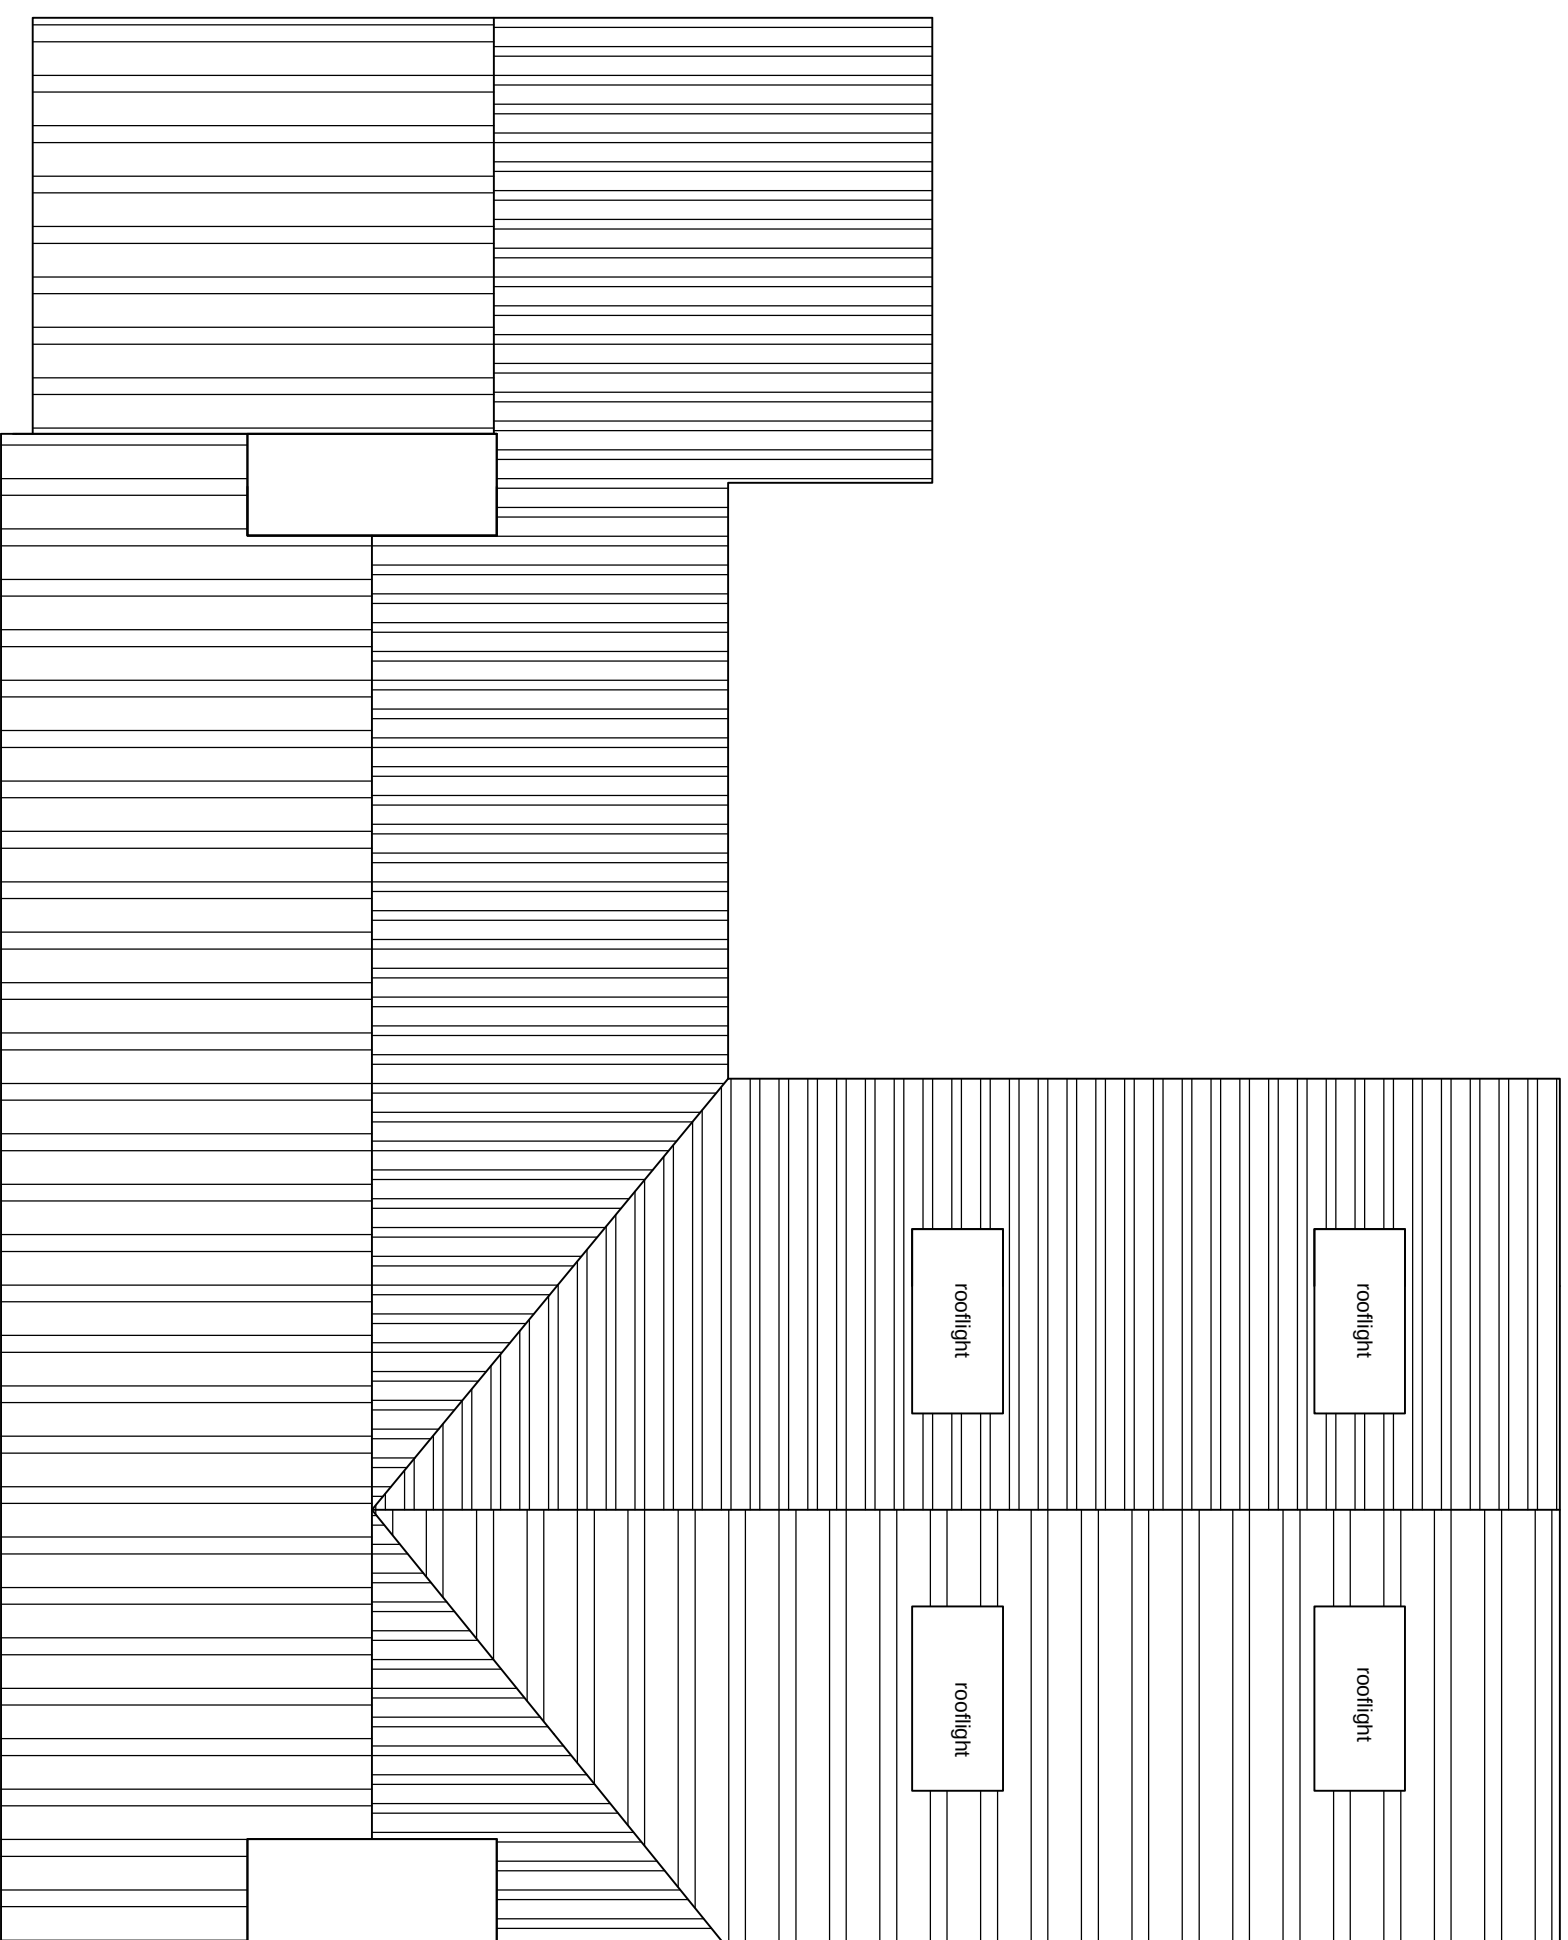

Room in Roof Space Plan as proposed

Roof Layout as proposed

[illegible]