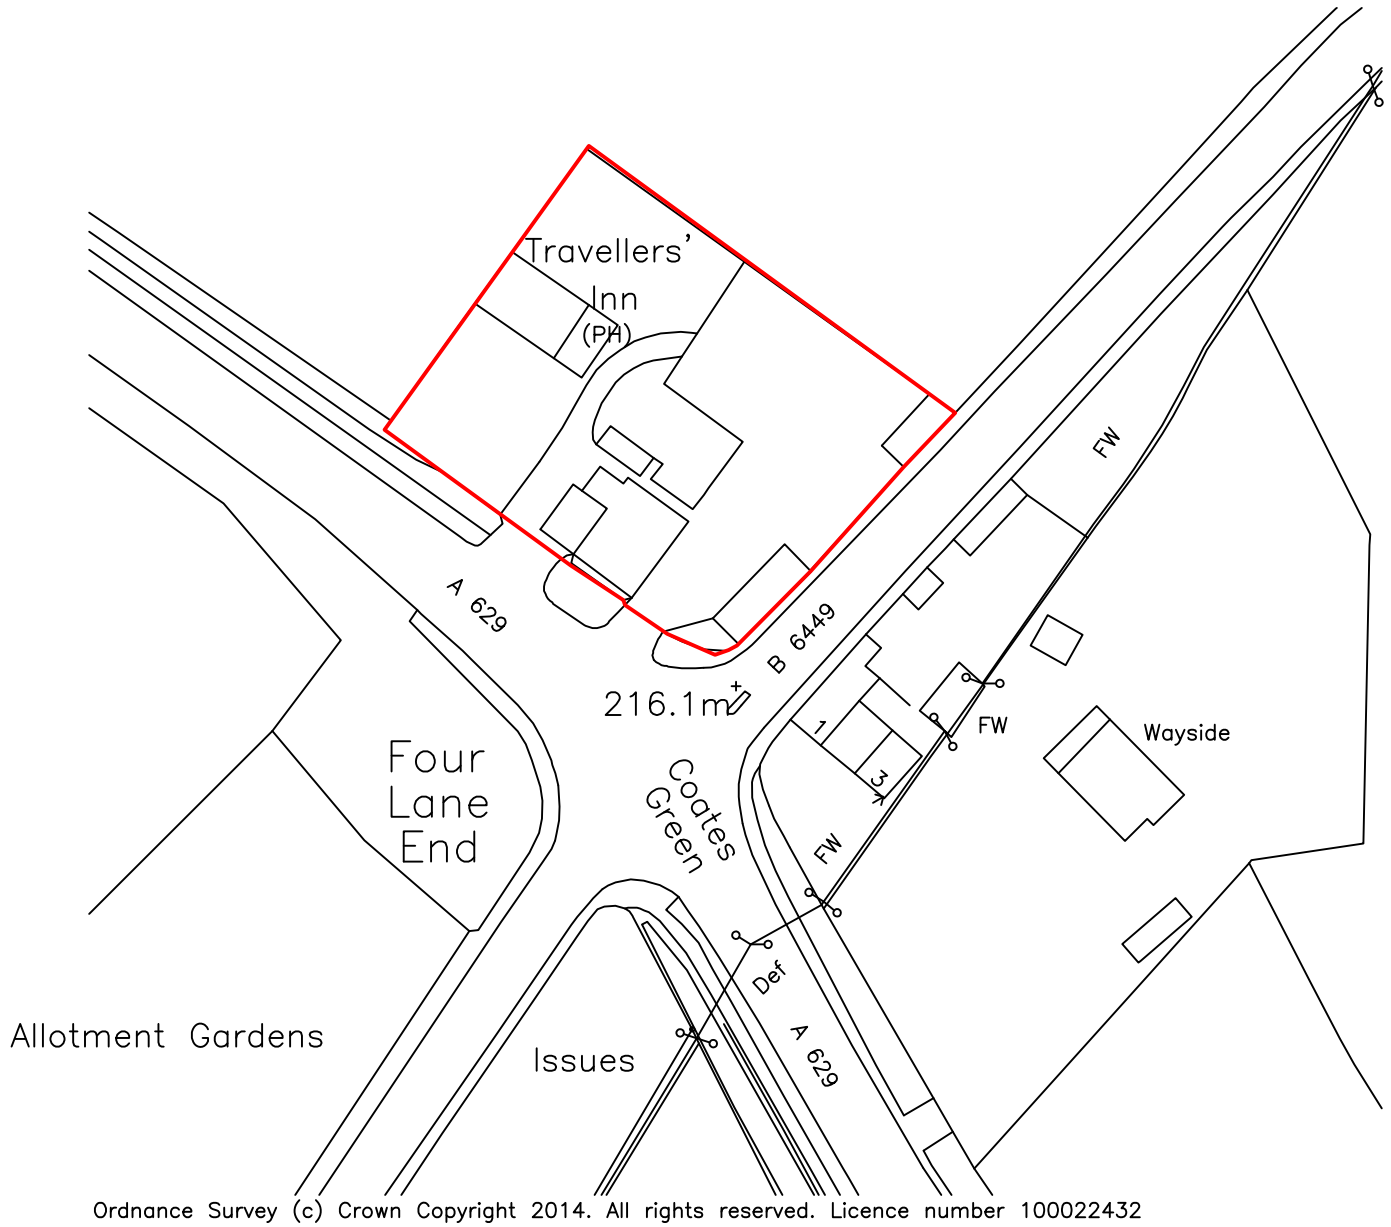

Ordnance Survey (c) Crown Copyright 2014. All rights reserved. Licence number 100022432

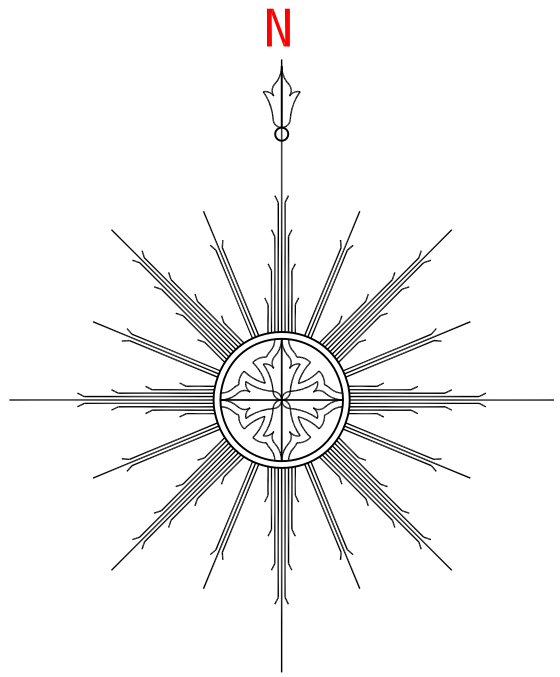

Coordinate Position -
Easting 427567
Northing 402697

Produced 13 07 2010 from the Ordnance Survey National Geographic Database and incorporating surveyed revision available at this date. © Crown Copyright 2010.

Reproduction in whole or part is prohibited without the prior permission of Ordnance Survey.

Ordnance Survey, the OS Symbol and OS Sitemap are registered trademarks of Ordnance Survey, the national mapping agency of Great Britain.

The representation of a road, track or path is no evidence of a right of way.

The representation of features as lines is no evidence of a property boundary

Part or all of this OS Sitemap is enlarged from mapping produced At one or more of the following scales: 1:1250

Further information can be found on the OS Sitemap Information leaflet or the Ordnance Survey web site:

Metres
0 20 40
Scale 1:1250

Copyright. This drawing and design and all the information contained therein is the sole copyright of Concept IDL Ltd. and reproduction in any form is forbidden unless permission is obtained in writing.

CONTRACTORS PLEASE NOTE

1) Warning, no dimensions to be scaled from this drawing.All contractors to visit the site and be responsible for taking and checking all dimenstons relative to this work. The designer must be advised of any discrepencies in writing.

2) This drawing must be read in conjunction with the specification / bill of quantities and related drawings. Any structural work must be carried out to the exact specification and requirements of the clients's appointed structural engineer, and any amendments must have his express prior written authority.

3) All structural work must be inspected at all relevant stages by the structural engineer and the Local Authority's Building Surveyor and comply with thier requirements. Any costs and claims for damages, loss of trade, etc. incurred by failing so to do are the sole liability of the contractor.

4) Any discrepencies between drawings and/or drawings and specification, should be reported to the designer prior to any work commencing.

	Date	Revisions	Initial

Concept
IDL LIMITED
Chartered Design Consultants
Architecture - Interior Design -Project Management
Unit 2, Mangham Way, Barbot Estate,
Rotherham, S61 4RL, United Kingdom
Tel: 01709 371 170 Fax: 01709 371 480
Email: office@concept-intdes.co.uk
Website: www.concept-intdes.co.uk

Client
PUNCH TAVERNS

Job Title
TRAVELLERS INN
FOUR LANE ENDS
OXSPRING
SHEFFIELD
S36 8YJ

Drawing Title
OS Map

Scale	Drawn By
1:1250 @A3	SW
Date	Checked By
May 2014	

Drg.no.	Rev.
1802-14	