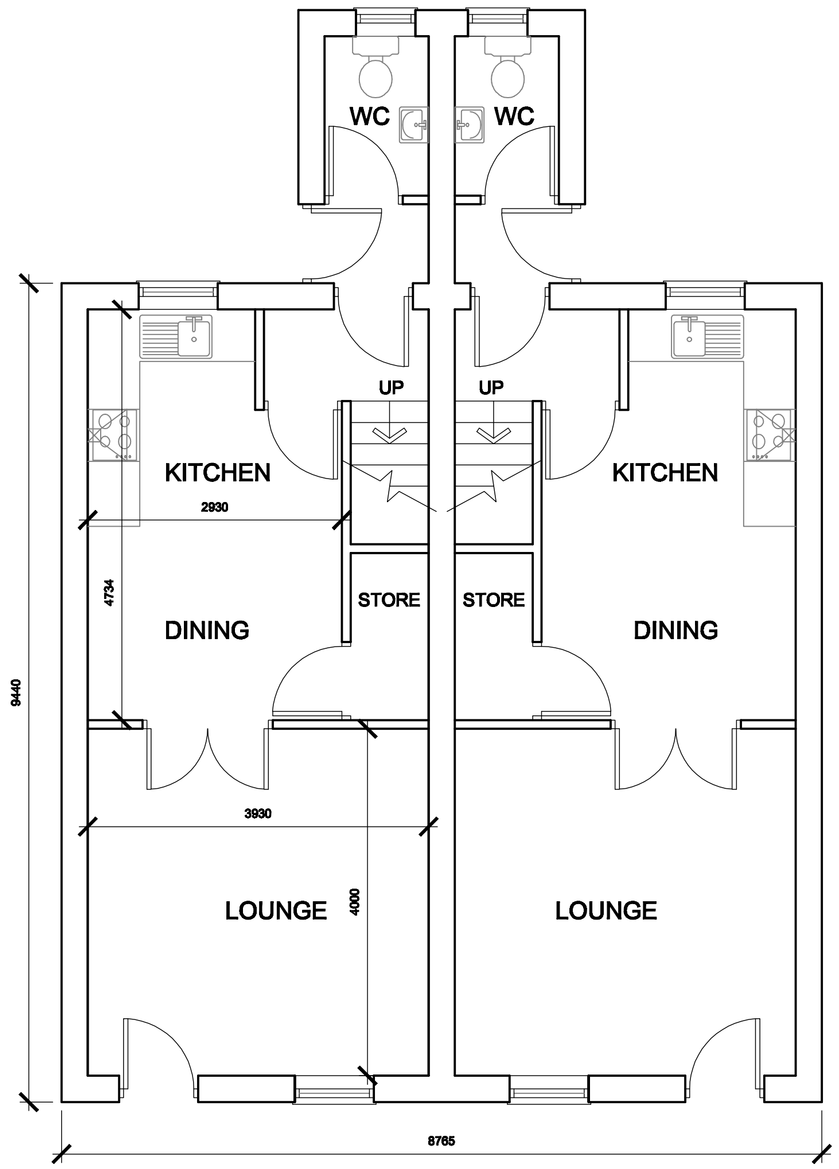

GROUND FLOOR PLAN
SCALE 1:50

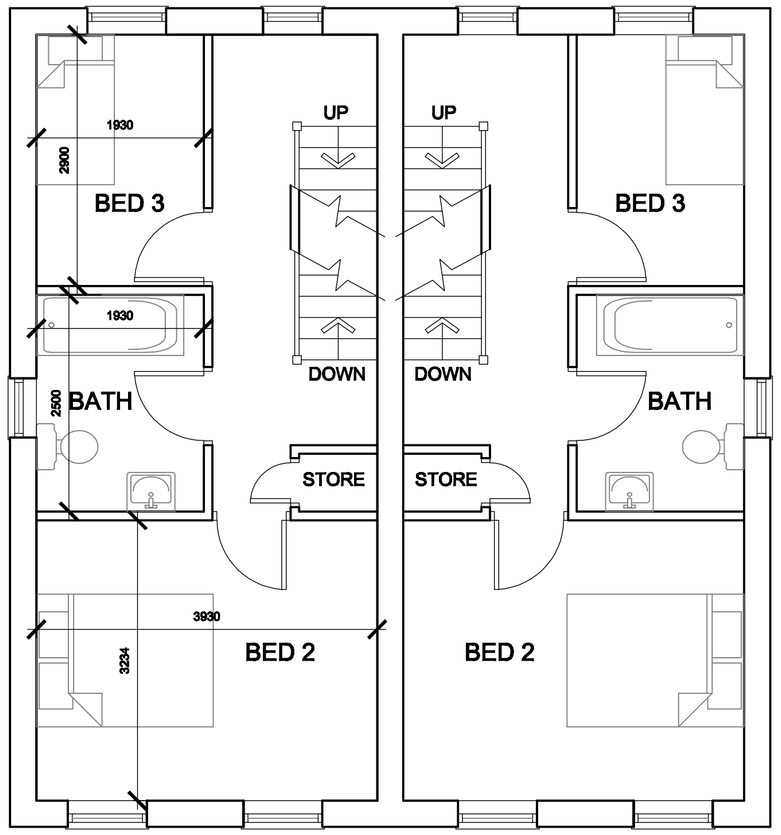

FIRST FLOOR PLAN
SCALE 1:50

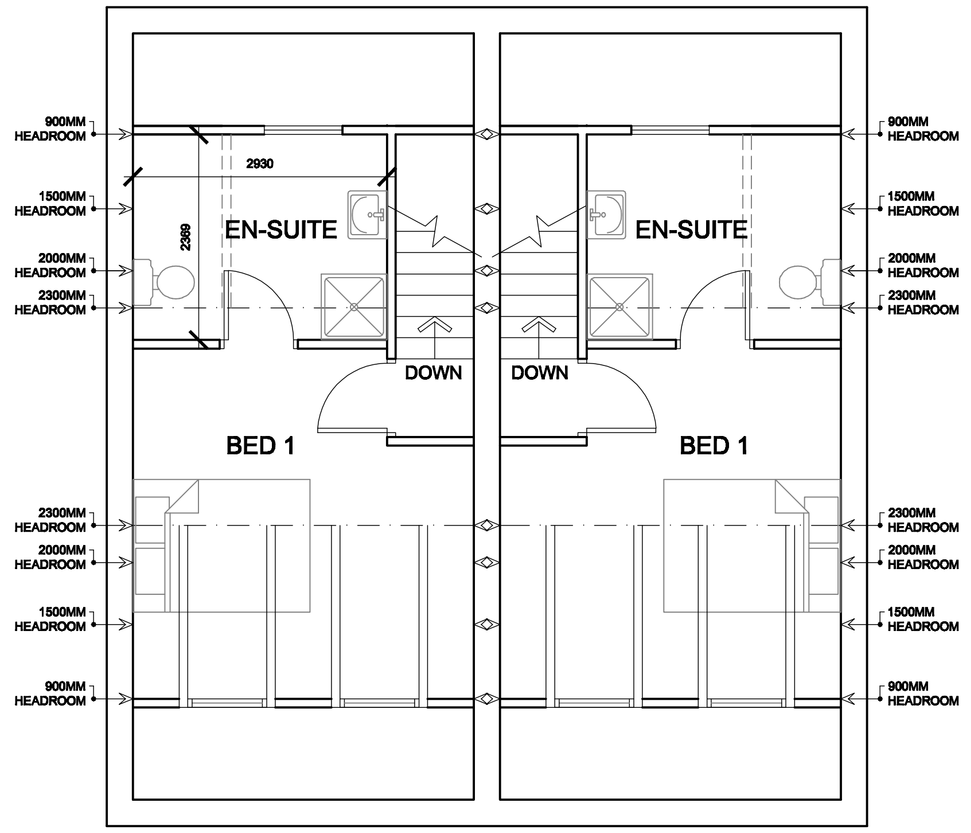

SECOND FLOOR PLAN
SCALE 1:50



FRONT ELEVATION
SCALE 1:100

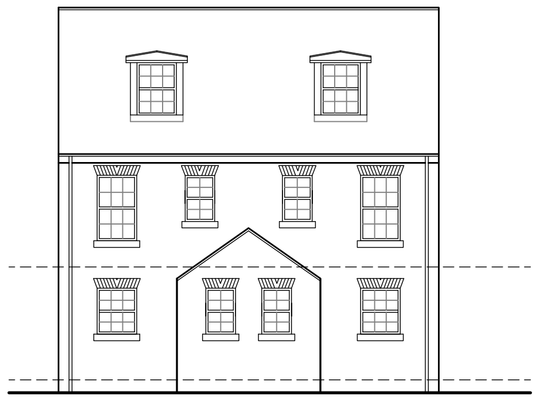

REAR ELEVATION
SCALE 1:100

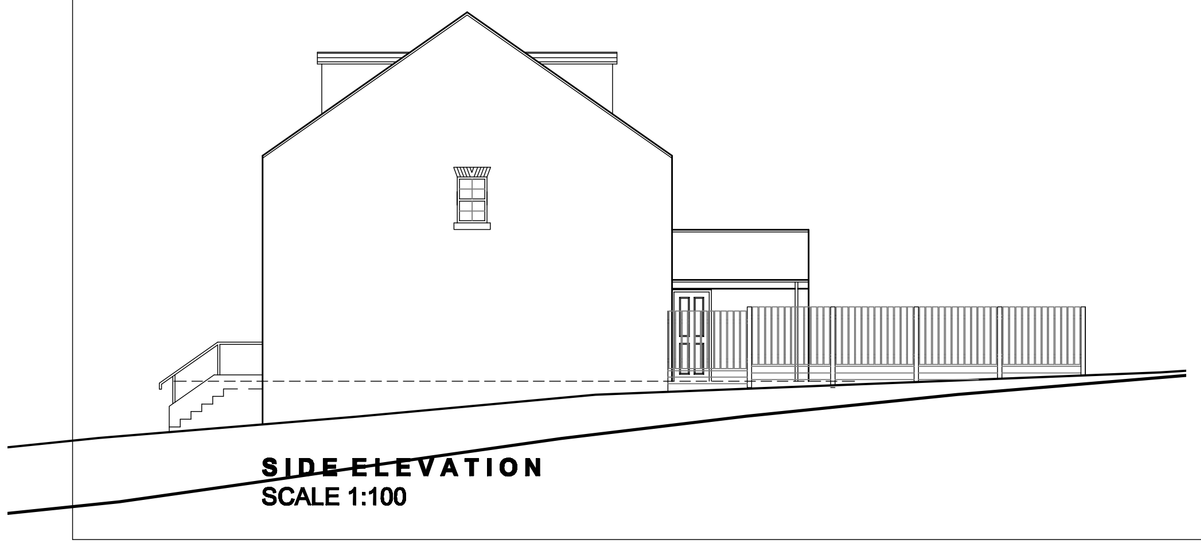

SIDE ELEVATION
SCALE 1:100

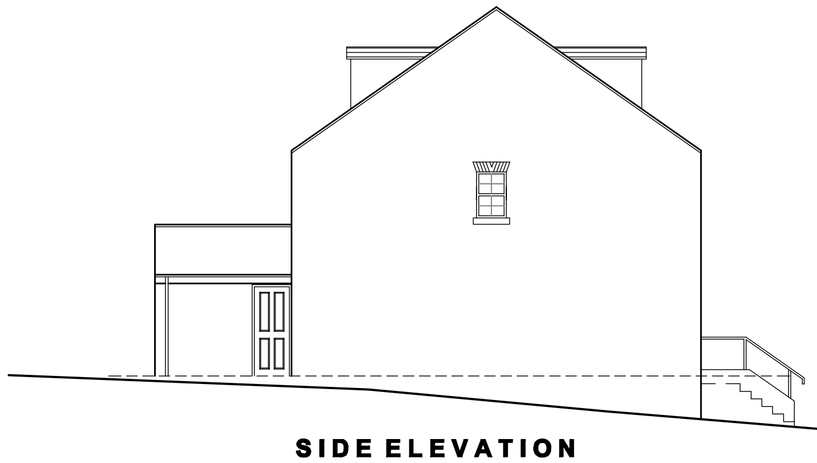

SIDE ELEVATION
SCALE 1:100

White Agus Partnership
PROVIDENCE VILLA,
42 SACKVILLE STREET,
BARNSLEY.
S70 2DB
Phone: 01226 206482
Fax: 01228 283030
Email: info@whiteaguspartnership.co.uk
Web: www.whiteaguspartnership.co.uk
SURVEYORS AND BUILDING DESIGN CONSULTANTS

Project.	Client.		
PROPOSED DWELLINGS LAND AT THORNTON ROAD KENDRAY, BARNSLEY	MR A. AKHGARKODAZ		
Drawing Title.	Date.	Scale.	
PLANS & ELEVATIONS	MAY 2010	1:50 & 1:100	
	Ref. 10-013	Dwg. No. 01	Rev.

Date	Suffix	Description	Date	Suffix	Description