




ELEVATION A

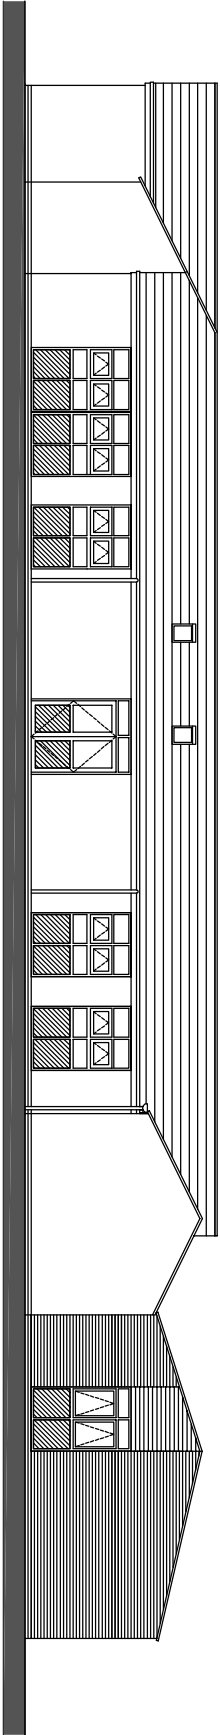

ELEVATION B

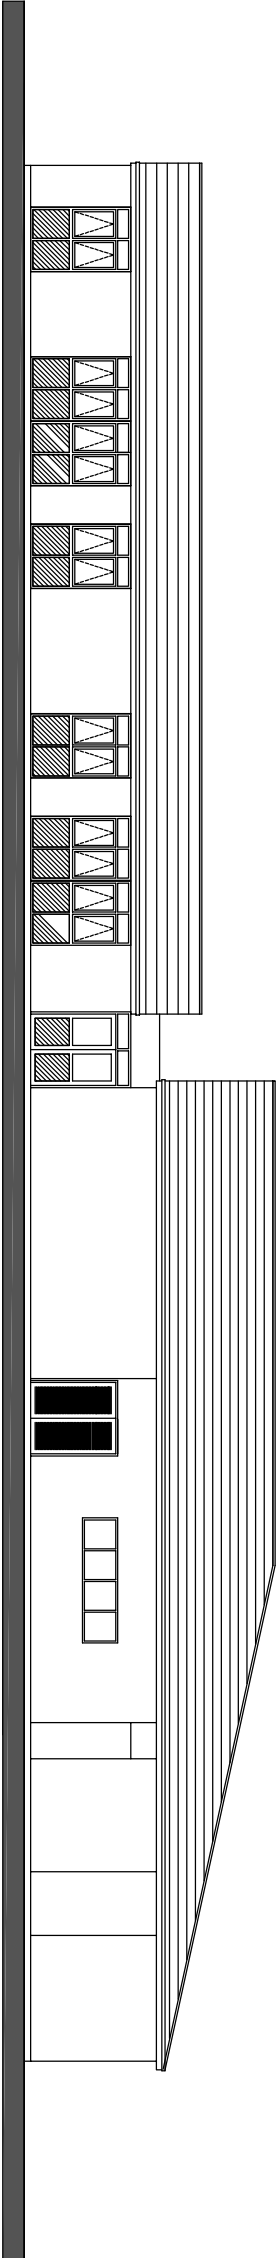


ELEVATION C

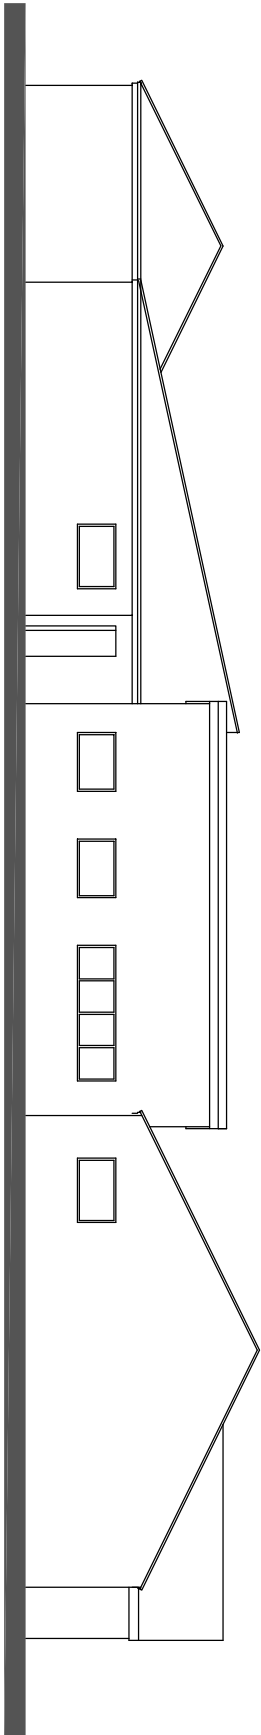


ELEVATION D


D NOITAVETL

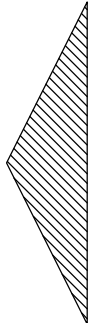

ELEVATION A

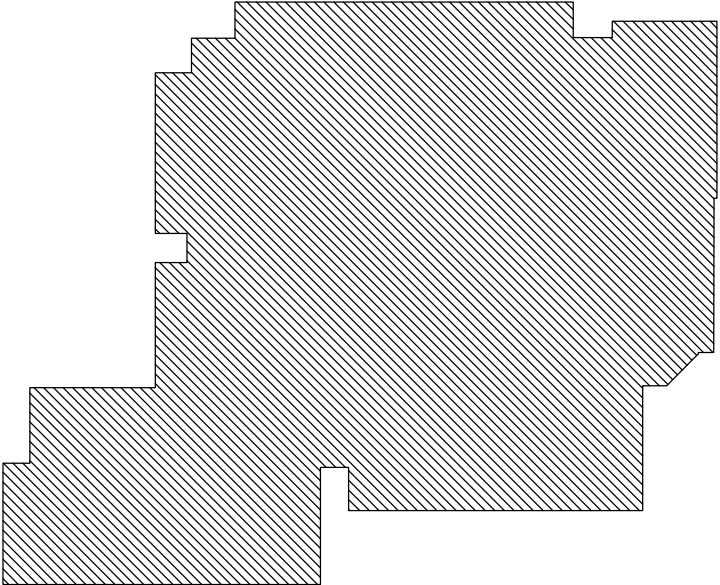

ELEVATION C

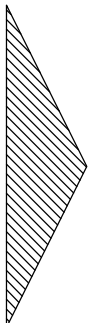

ELEVATION B

|     |      |             |
|-----|------|-------------|
|     |      |             |
| REV | DATE | DESCRIPTION |

The contractor is to comply in all respects with the current Building Regulations and is to check all site dimensions and levels.  
Do not scale from the drawing. Use written dimensions. To be read in conjunction with Pre-Tender Health & Safety Plan / Preliminary Section 1 (Section A34, etc.)  
Plans are reproduced from Ordnance Survey material with the permission of Ordnance Survey on behalf of the Controller of Her Majesty's Stationery Office  
© Crown copyright. Unauthorised reproduction infringes Crown copyright and may lead to prosecution or civil proceedings 100022264 (2011)



**NPS BARNESLEY LTD**  
PO BOX 629  
BARNESLEY  
SOUTH YORKSHIRE S70 9GG  
TEL: 01226 774602 FAX: 01226 774399  
EMAIL: enquiries@nps.co.uk

Head Office:  
Lancaster House, 16 Central Avenue, St Andrews Business Park,  
Newcastle, NE7 6HR. Tel: 01663 706000 Fax: 01663 706001  
Other Office locations can be found on website: [www.nps.co.uk](http://www.nps.co.uk)

|                                    |                       |                         |
|------------------------------------|-----------------------|-------------------------|
| PROJECT<br>BRIERLEY PRIMARY SCHOOL | CLIENT<br>EDUCATION   |                         |
|                                    | CAD FILE REF          | DATE SCALE              |
| SUBJECT<br>EXISTING ELEVATIONS     | REV                   | DRAWN CHECKED           |
|                                    | PROJECT NR<br>ED 2369 | DRAWING NR<br>A (0) 006 |