



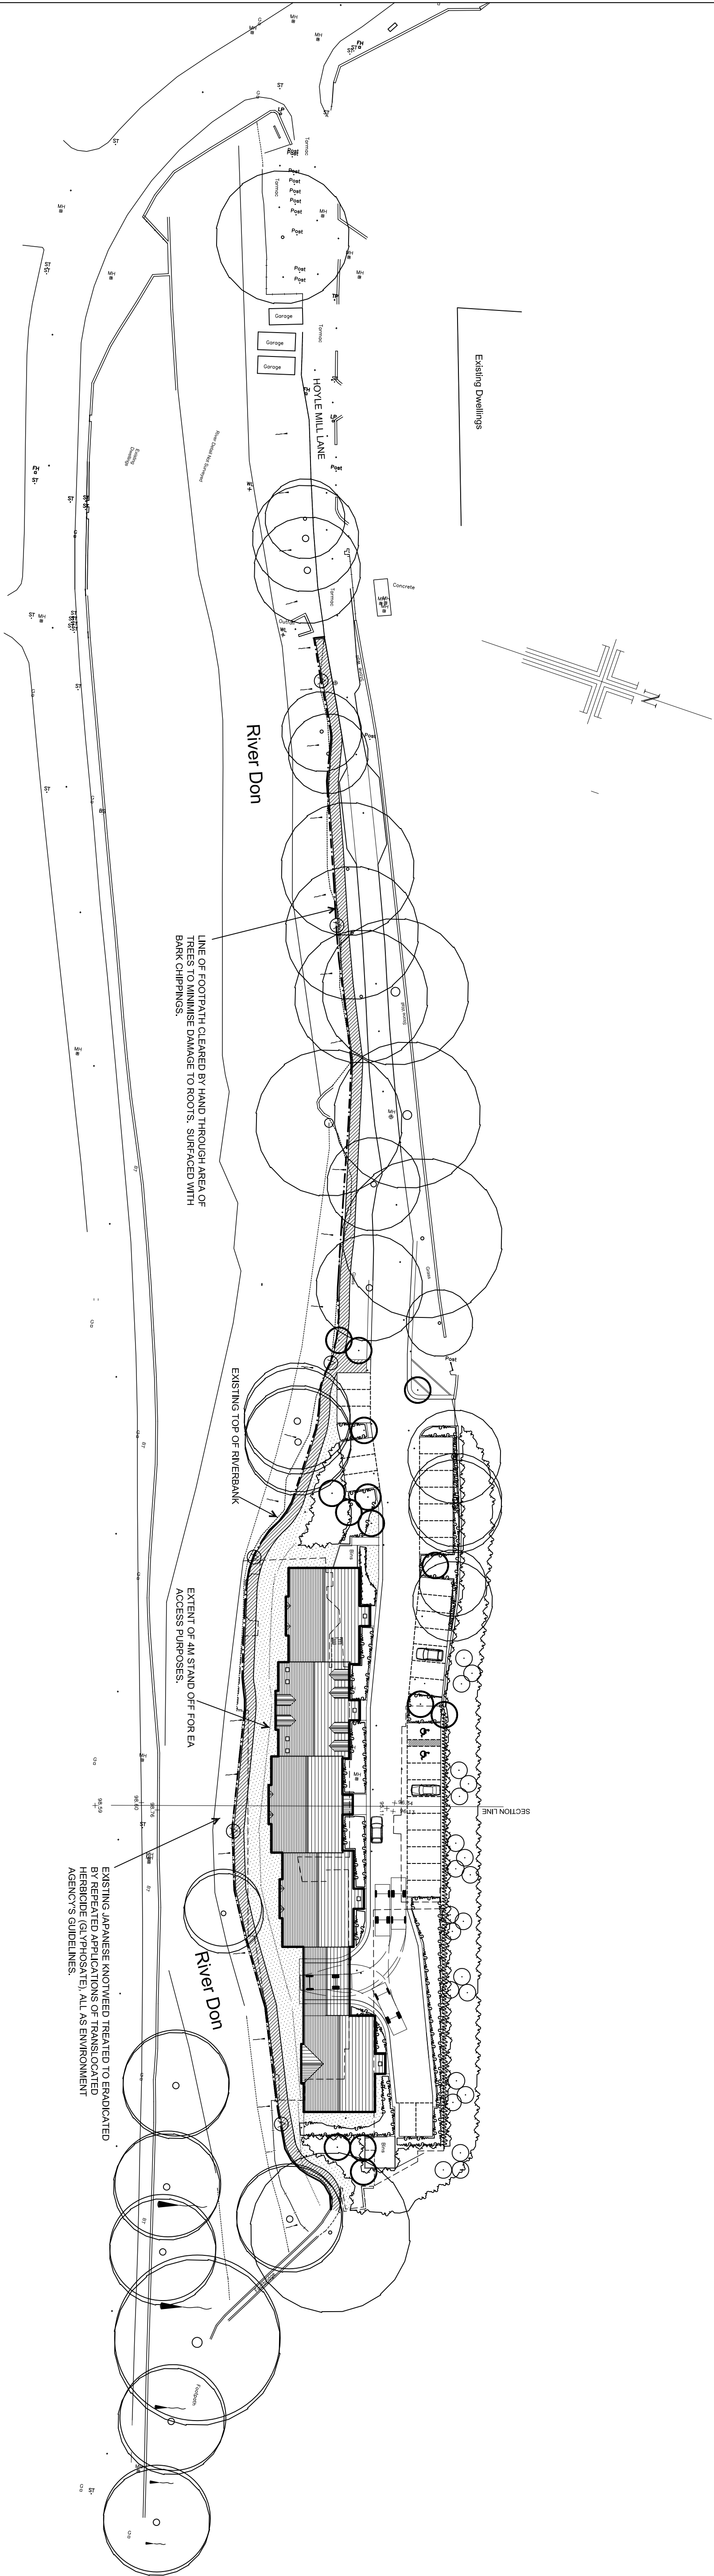

REFERENCE

- Existing trees to remain.
As surveyed.
- Existing trees to remain.
Approx size and position only.
- Proposed standard trees.
10-12cm girth.
- Proposed ornamental shrub planting.
For details see dwg no HT/163/2
- Proposed native tree and shrub mix.
For details see dwg no HT/163/2
- Proposed thorn hedgerow.
For details see dwg no HT/163/2
- Proposed grass seeding
BSH mix A22, or similar, sown @ 35gms/m²
- Proposed 1m high ms railing painted black gloss.
2 horizontal rails, 50mm diam, on posts at 1.8m centres.
(A) represents access points of removable sections of railing.
- Proposed informal loop path, 1.5m wide surfaced with bark chippings.
- Existing building footprint.

TYPICAL RIVERSIDE SECTION
scale 1:200

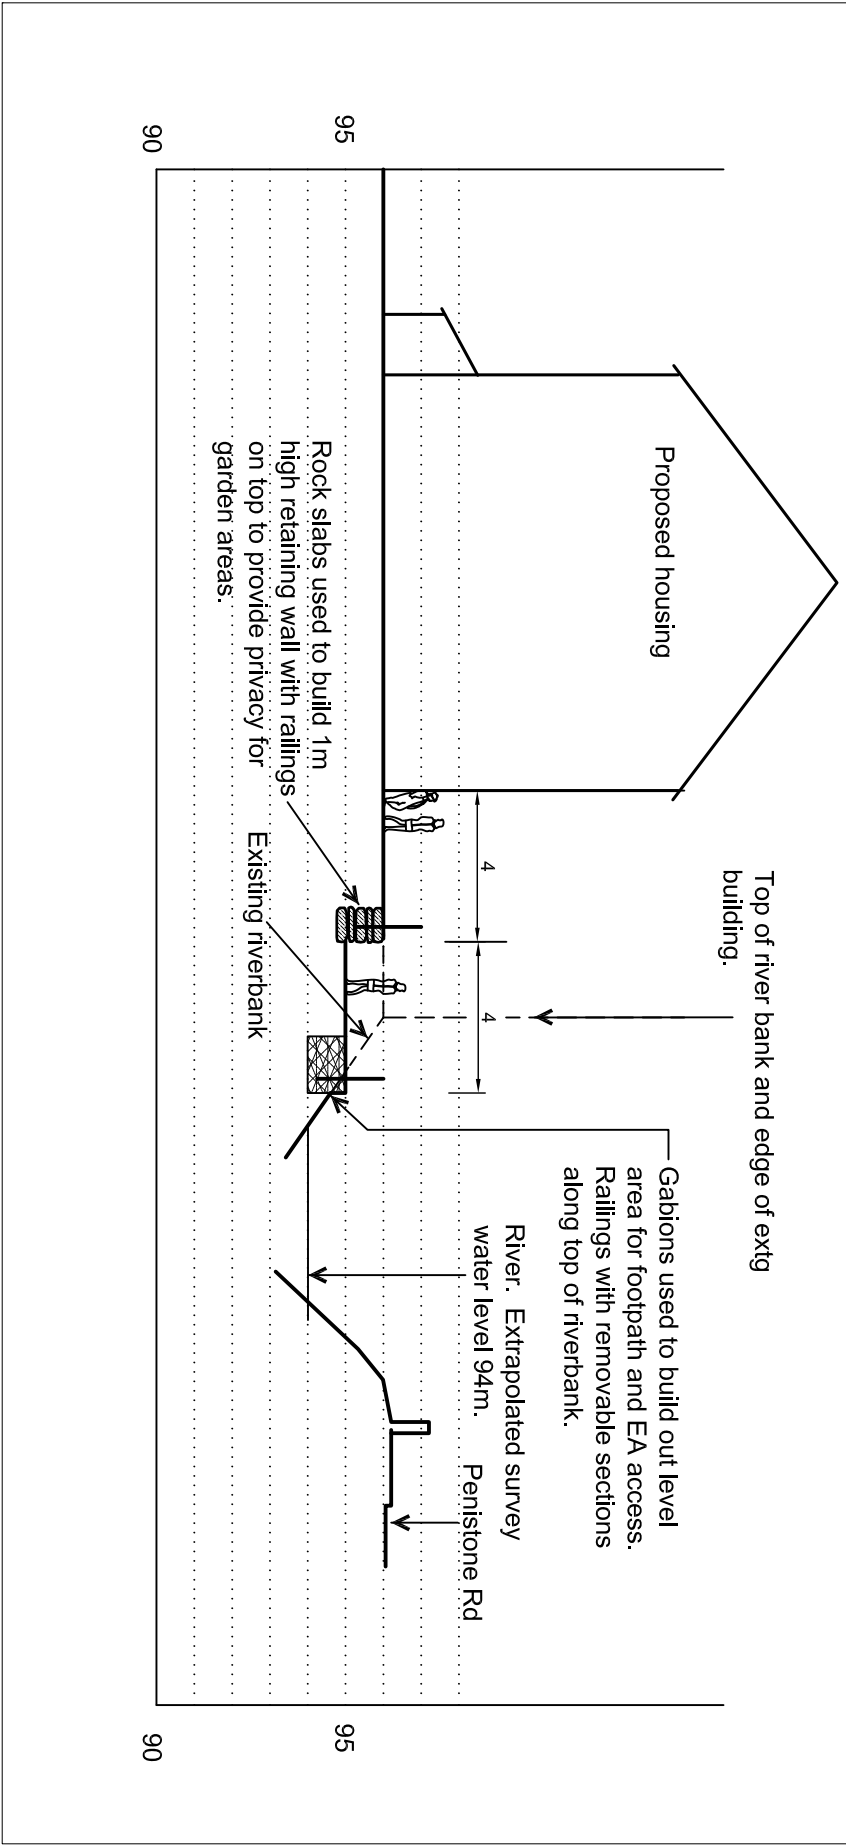

<div><div><div></div><div>cf</div><div>landscape design</div></div><div><div>Tel: 01924 251154, Mob: 07966 515506, email: cdesign@cf-landscape.co.uk</div><div>Oslington, Hoby Road, Ossett, West Yorkshire, W5 5LN</div></div></div>			
client	Mr J Hutchins		
project	Proposed residential development at Hoyle Mill, Thunlstone.		
drawing title	Outline Landscape Proposals		
scale	1:500 @ A1	date	Dec 05
drawn by	CTF	checked by	HT/163/1