




ELEVATION A-a

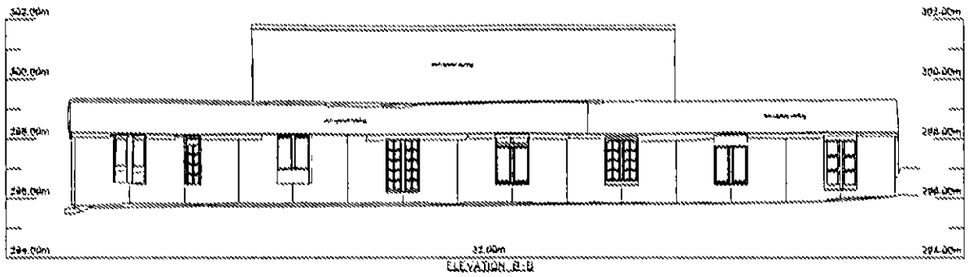

ELEVATION B-B

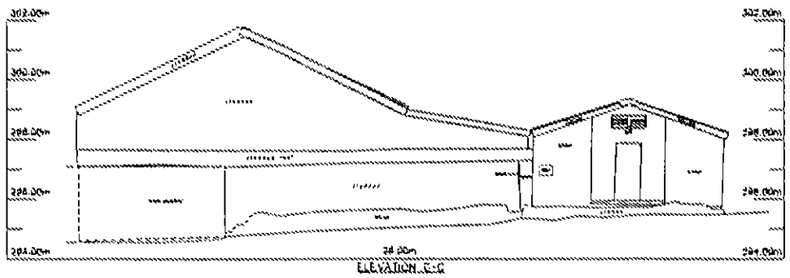

ELEVATION C-C

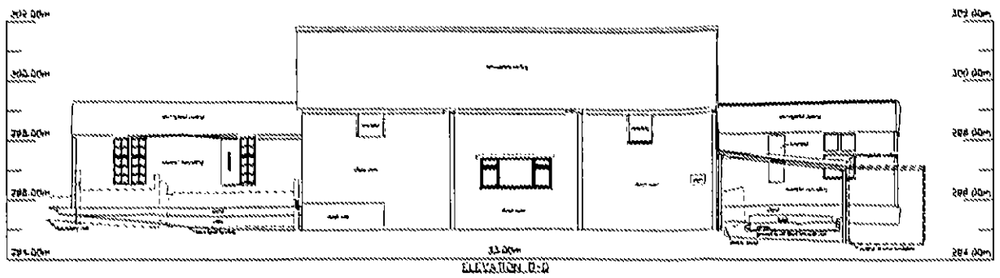

ELEVATION D-D

CT Surveys
Topographic, Building & Laser Scanning Surveys

THE OLD MILL
HIGHFIELD, TINGLEY
WAKEFIELD
WF3 1LA

Tel : 0113 289 2223
Mob : 07949 756756
eMail : mail@ct-surveys.com
Web Site : www.ct-surveys.com

©COPYRIGHT OF THIS DRAWING OR ANY PART THEREOF IS STRICTLY RESERVED AND MUST NOT BE COPIED IN ANY FORM OR MEDIUM WHATSOEVER WITHOUT THE PRIOR WRITTEN CONSENT OF CT SURVEYS LTD

ABBREVIATIONS

AD	ASBESTOS ROOF	OHW	OUTHOUSE (SURVEY USED)
AV	AIR VALVE	P	POST / POLE
B	BOLLARD	PB	PUBLIC LIGHT
BH	BOREHOLE	RE	RAINWATER PIPE
BT	BRITISH TELECOM CHAMBER	RS	ROAD SIGN
C	CABLE TV	SCP	SCAFFOLD POLE
CL	CABLE TV	S	STAY
CP	CABLE TV	SC	STOP COCK
CL	CENTRE LINE	ST	STOP TAP
CP	CHAIN POST	SV	STOP VALVE
D	DRAIN LINE	TCV	TCV VALVE
DP	ELECTRICITY POLE	TP	TRAFFIC CONTROL
EP	EARTH POST	TC	TELEPHONE CALL BOX
FC	FIRE HYDRANT	TM	TRAFFIC MAGS RECORDER
FL	FLOOR LEVEL or FINISH LEVEL	TP	TRANSFORMER POLE
G	GRILLE	TL	TRAFFIC LIGHTS
GAS	GRATED INTAKE	TP	TELEPHONE POLE
GV	GAS VALVE	UBH	UNABLE TO RAISE MANHOLE
IC	INSPECTION CHAMBER	UC	UNABLE TO LOCATE
IL	INVERT LEVEL	UM	UNABLE TO RAISE
JB	JUNCTION BOX	UP	UNABLE TO RAISE
KERB	KERB	UTM	UNABLE TO TRACE
LTP/BX	LIGHTING PILLAR / JUNCTION BOX	WL	WATER LEVEL in WELL
LP	LAMP POST	WP	WELL PIPE
MH	MANHOLE	WV	WATER VALVE
MH	MANHOLE	WC	WATER CHAMBER
NT	NOT LOCATED	WC	WATER CHAMBER
NT	NO TRACE	WP	WATER PIPE

B	BEAM HEIGHT
C	CILL HEIGHT
CH	CEILING HEIGHT
DH	DOOR HEIGHT
GH	FLOOR CEILING HEIGHT
FFL(B)	FLOOR LEVEL
FFL(M)	MEZZANINE FLOOR LEVEL
H	HEAD HEIGHT
P	PARAPET HEIGHT
R	ROOF RIDGE HEIGHT
SH	SILL HEIGHT
	STEPS / FLIGHTS UP

All services to be field verified.

This drawing and the information contained within may be subject to confidence and remains the Copyright of CT Surveys Ltd.

Disclosure of this information to Third Parties and unauthorised copying or reproduction of data is prohibited without gaining approval from CT Surveys Ltd.

CT SURVEYS IS A MEMBER OF:

THE SURVEY ASSOCIATION

CONSTRUCTIONLINE

SURVEY NOTES:

The survey is based on National Grid and Datum using GPS and has been drawn at a scale factor of 1:100

Due to the scale factor any setting out & design work should already use the correct coordinates as shown on the drawing.

SURVEY REVISIONS

PREVIOUS DWG NO:	
REVISION NO:	
DATE:	

REVISION NOTES:

LAYOUT VIEWS



CLIENT

Mike Clynch

PROJECT TITLE

Building off Fullshaw Lane,
Sheffield, S36 9FQ

DRAWING NUMBER

3720AB/1

SCALE: 1:100 @ A1	SURVEY DATE: September 2017
DRAWN BY: CT/MR by GPS	CHECKED BY: CT/MR
SURVEYED BY: Rtrk at STOC surveyed by GPS	DRAWING NO: 3720AB/1
	SHEET NO: 1 of 3