

Existing Layout Cellar

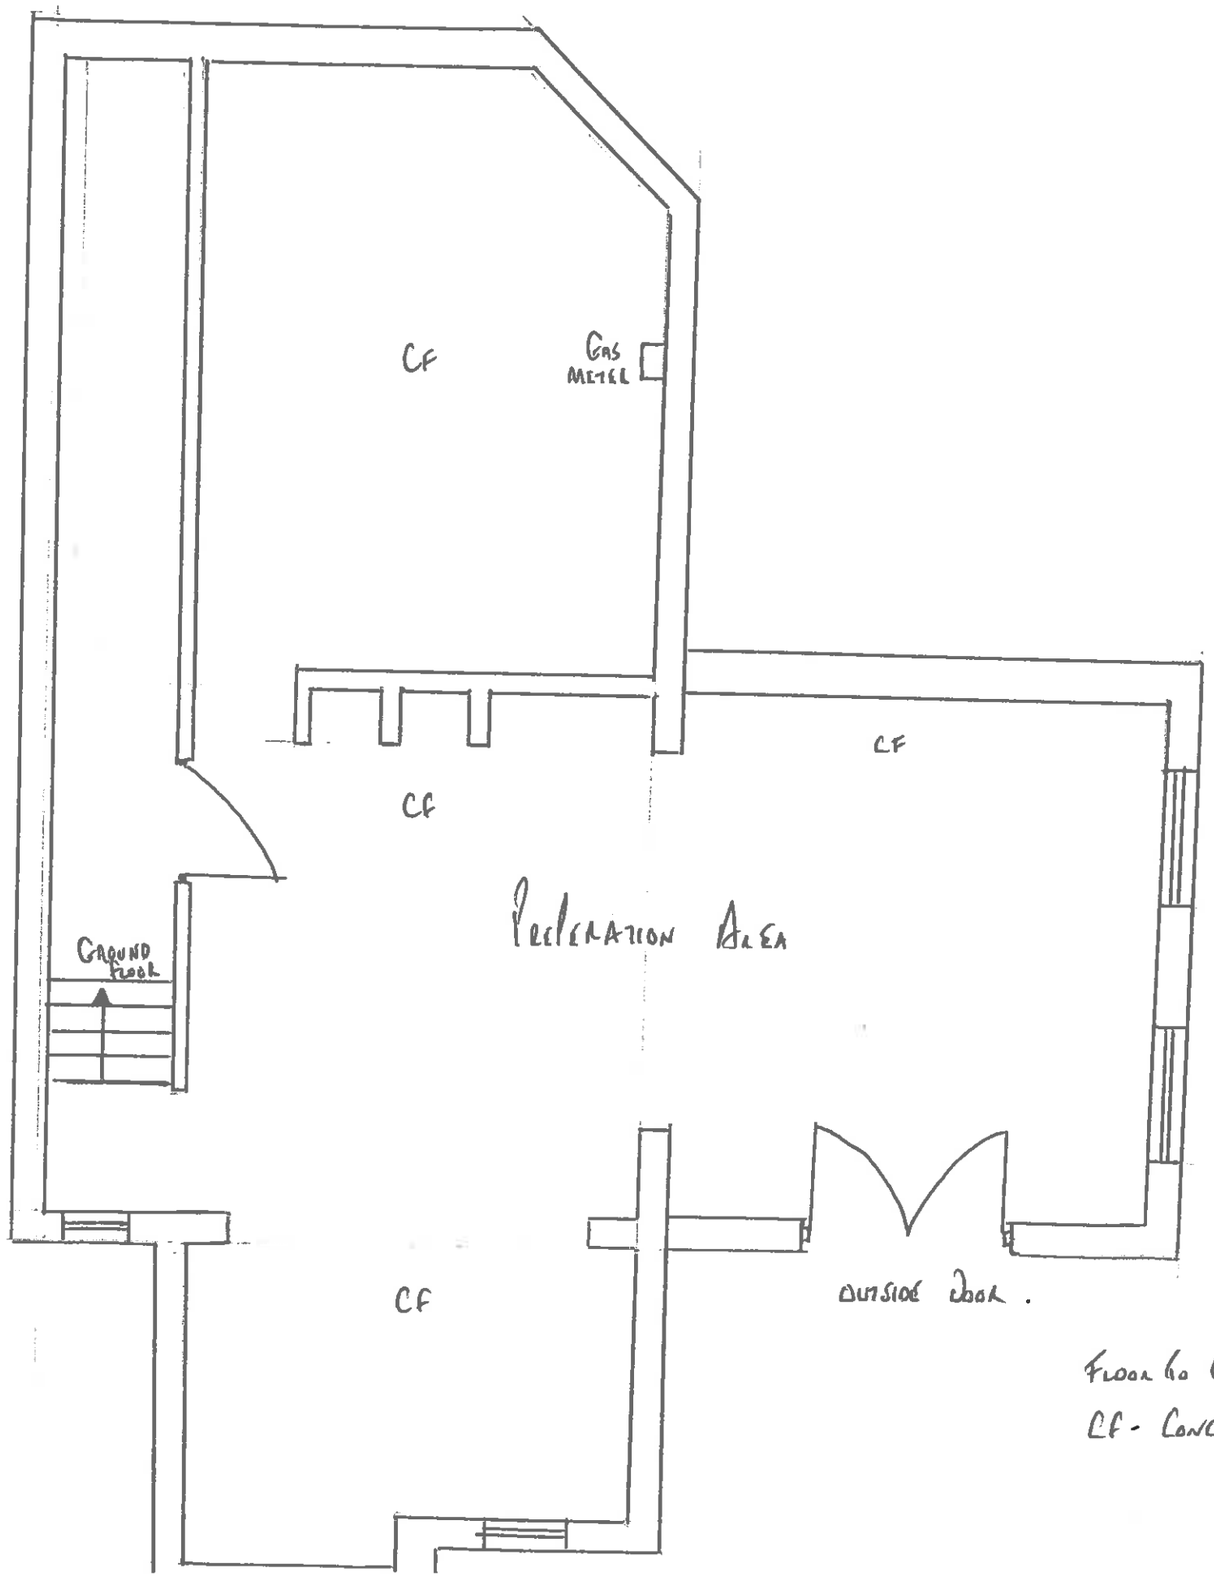

Floor to Ceiling 1880mm
CF - Concrete floor

Mrs Carolyne Kane
Ref - 1 Bence Lane - Darton
Application - 2017/1693
Scale 1:50 - A3


Existing Layout Ground Floor

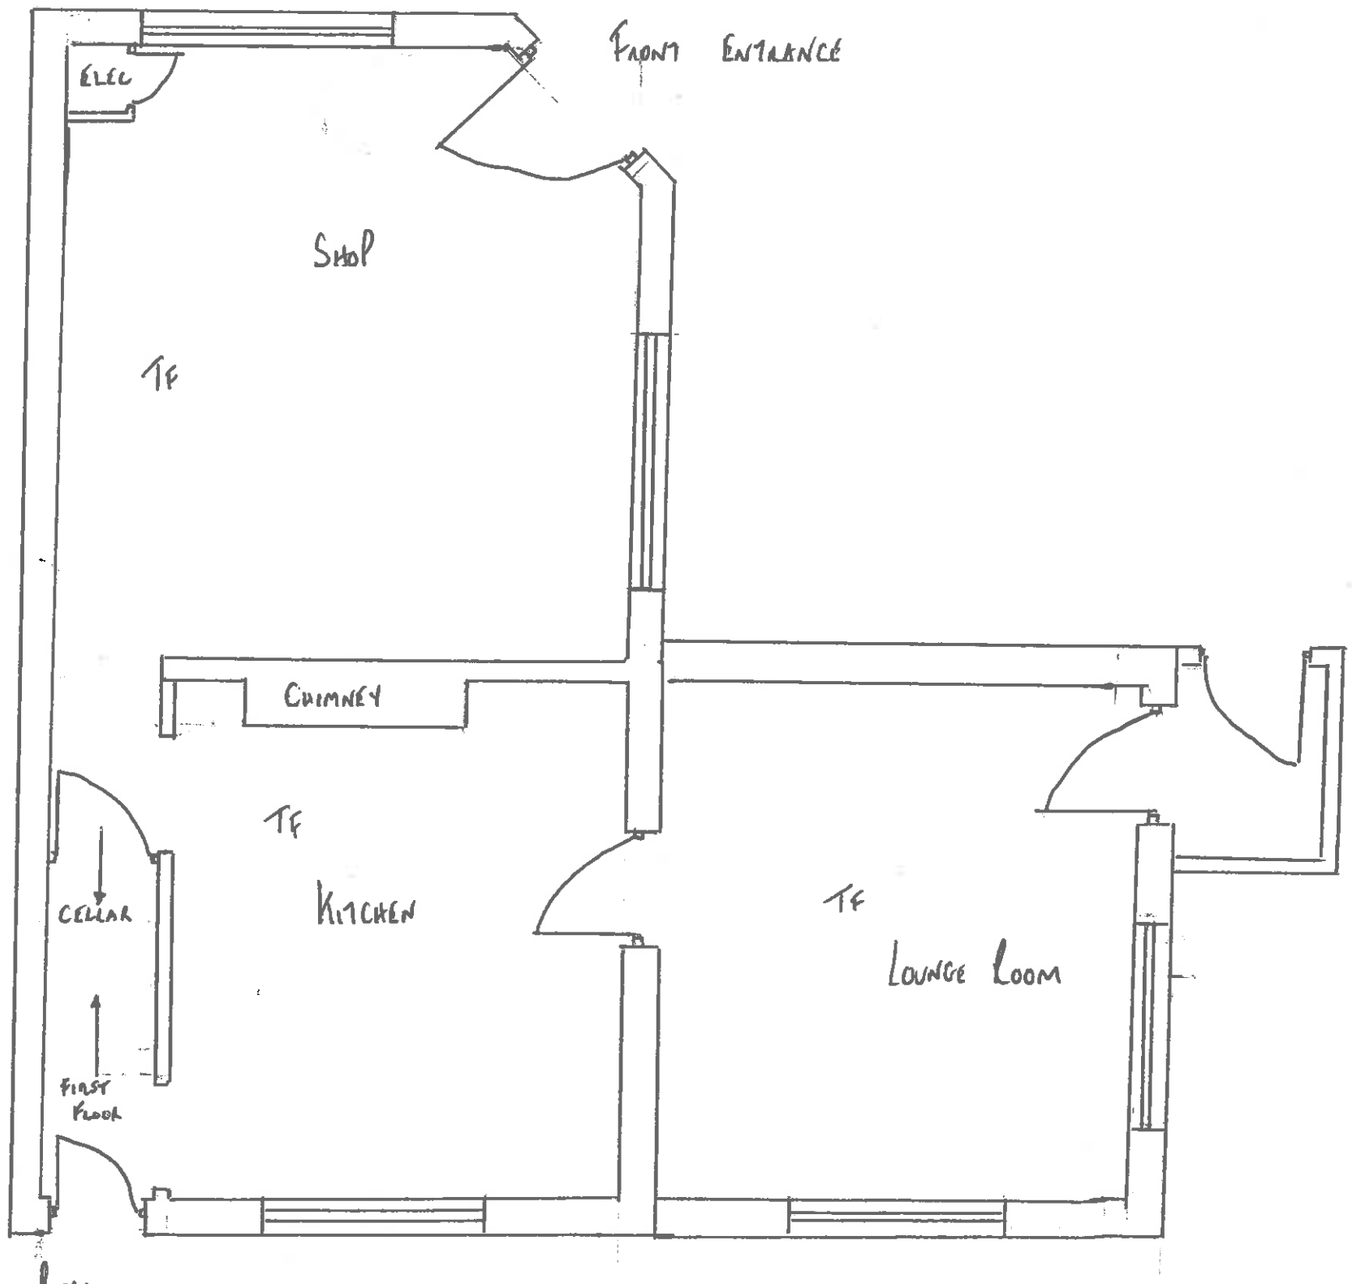

Floor to Ceiling - 2660mm
GF-Timber Floor

Mrs Carolyne Kane
Dignity Homecare
Ref - 1 Bence Lane - Dalton - S75 5NX
Application - 2017/1693
Scale 1:50 - A3

Existing Layout First Floor

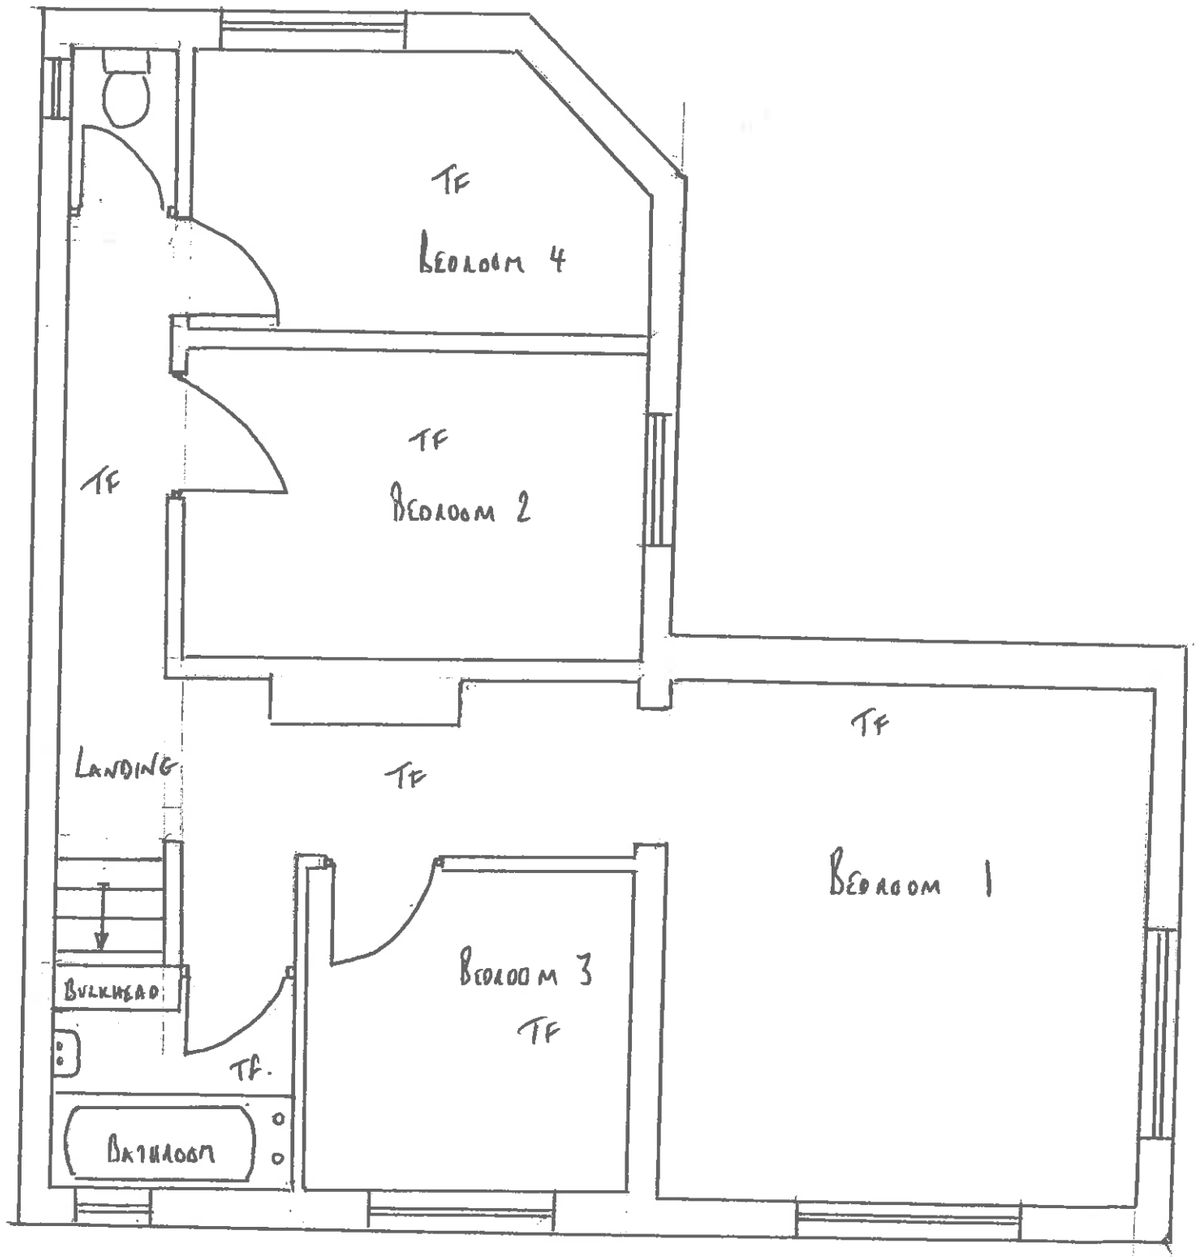


Floor to Ceiling - 2560mm
TF - Finished floor

Mrs Carolyne Kane
Ref - 1 Bench Lane . Jalton
Allocation - 2017/1693
Scale 1:50 - A3

Proposed Layout Cellar

No Change.

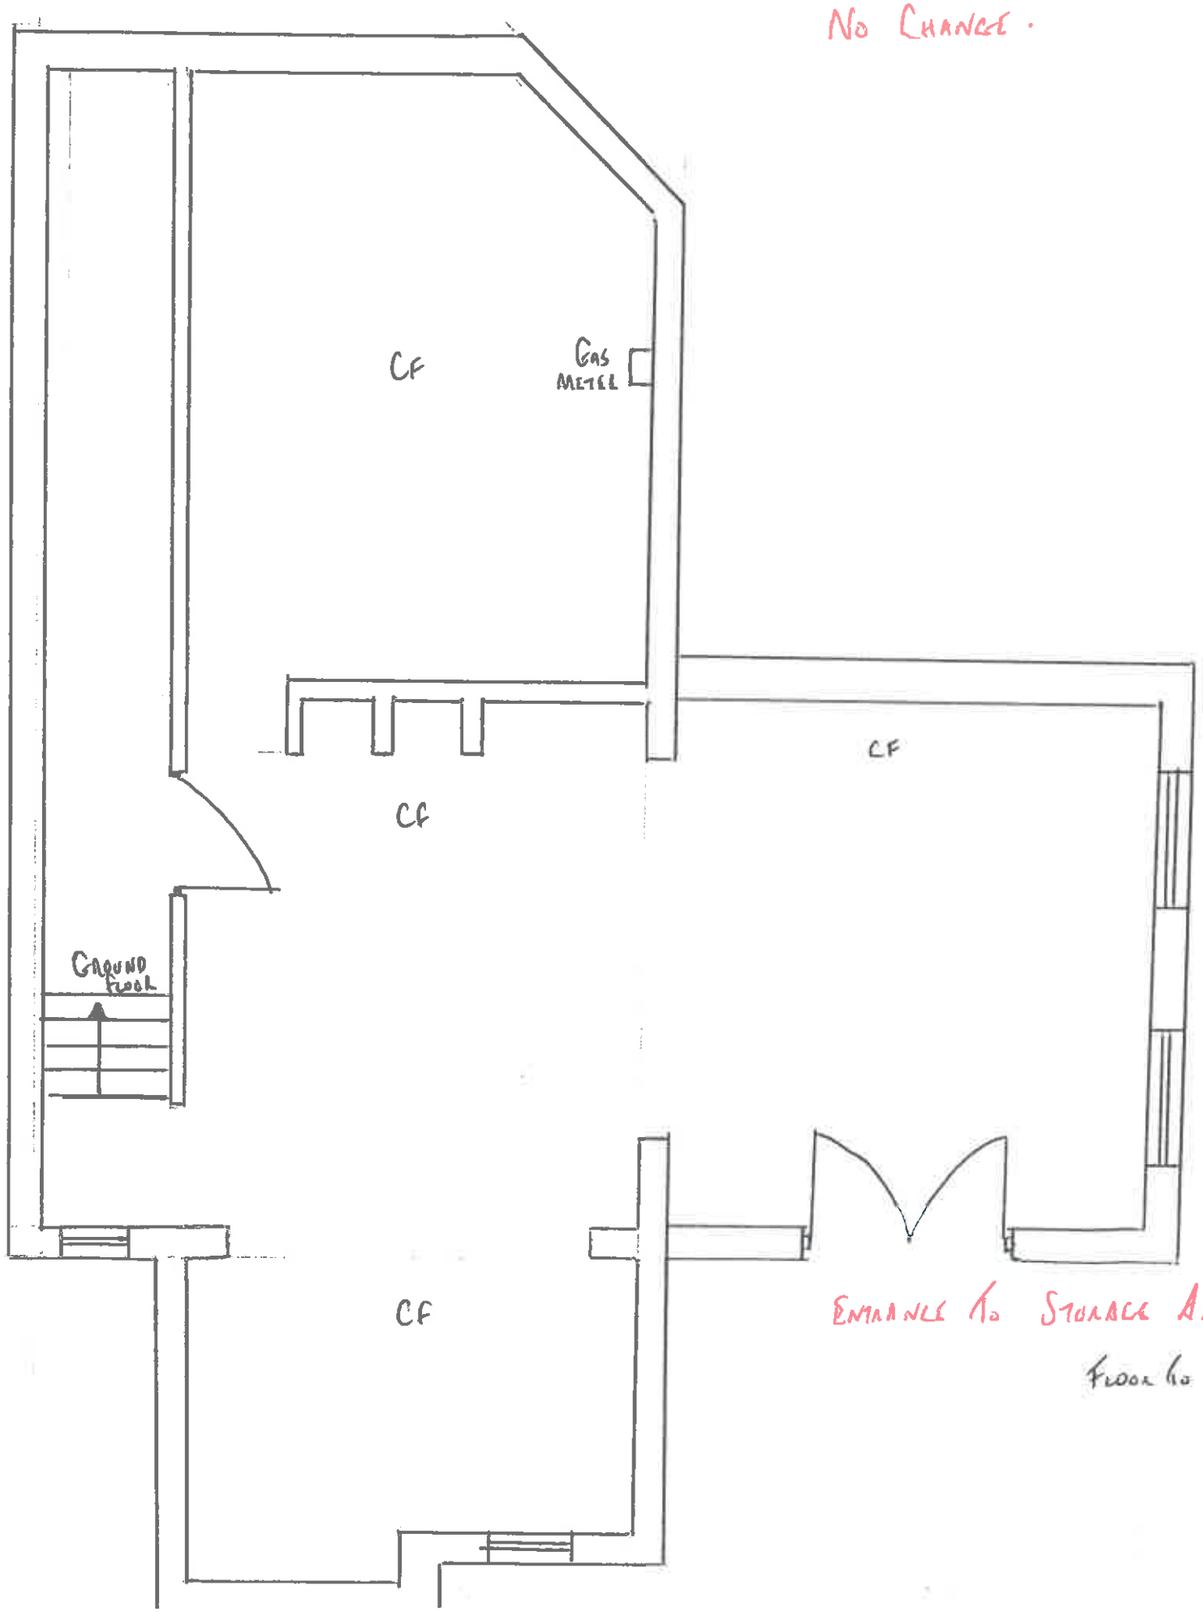


Entrance to Storage Area

Floor to Ceiling 1880mm

Mrs Carolyne Kane
Ref - 1 Bence Lane - Dalton
Application - 2017/1693
Scale 1:50 - A3

Proposed Layout Ground floor

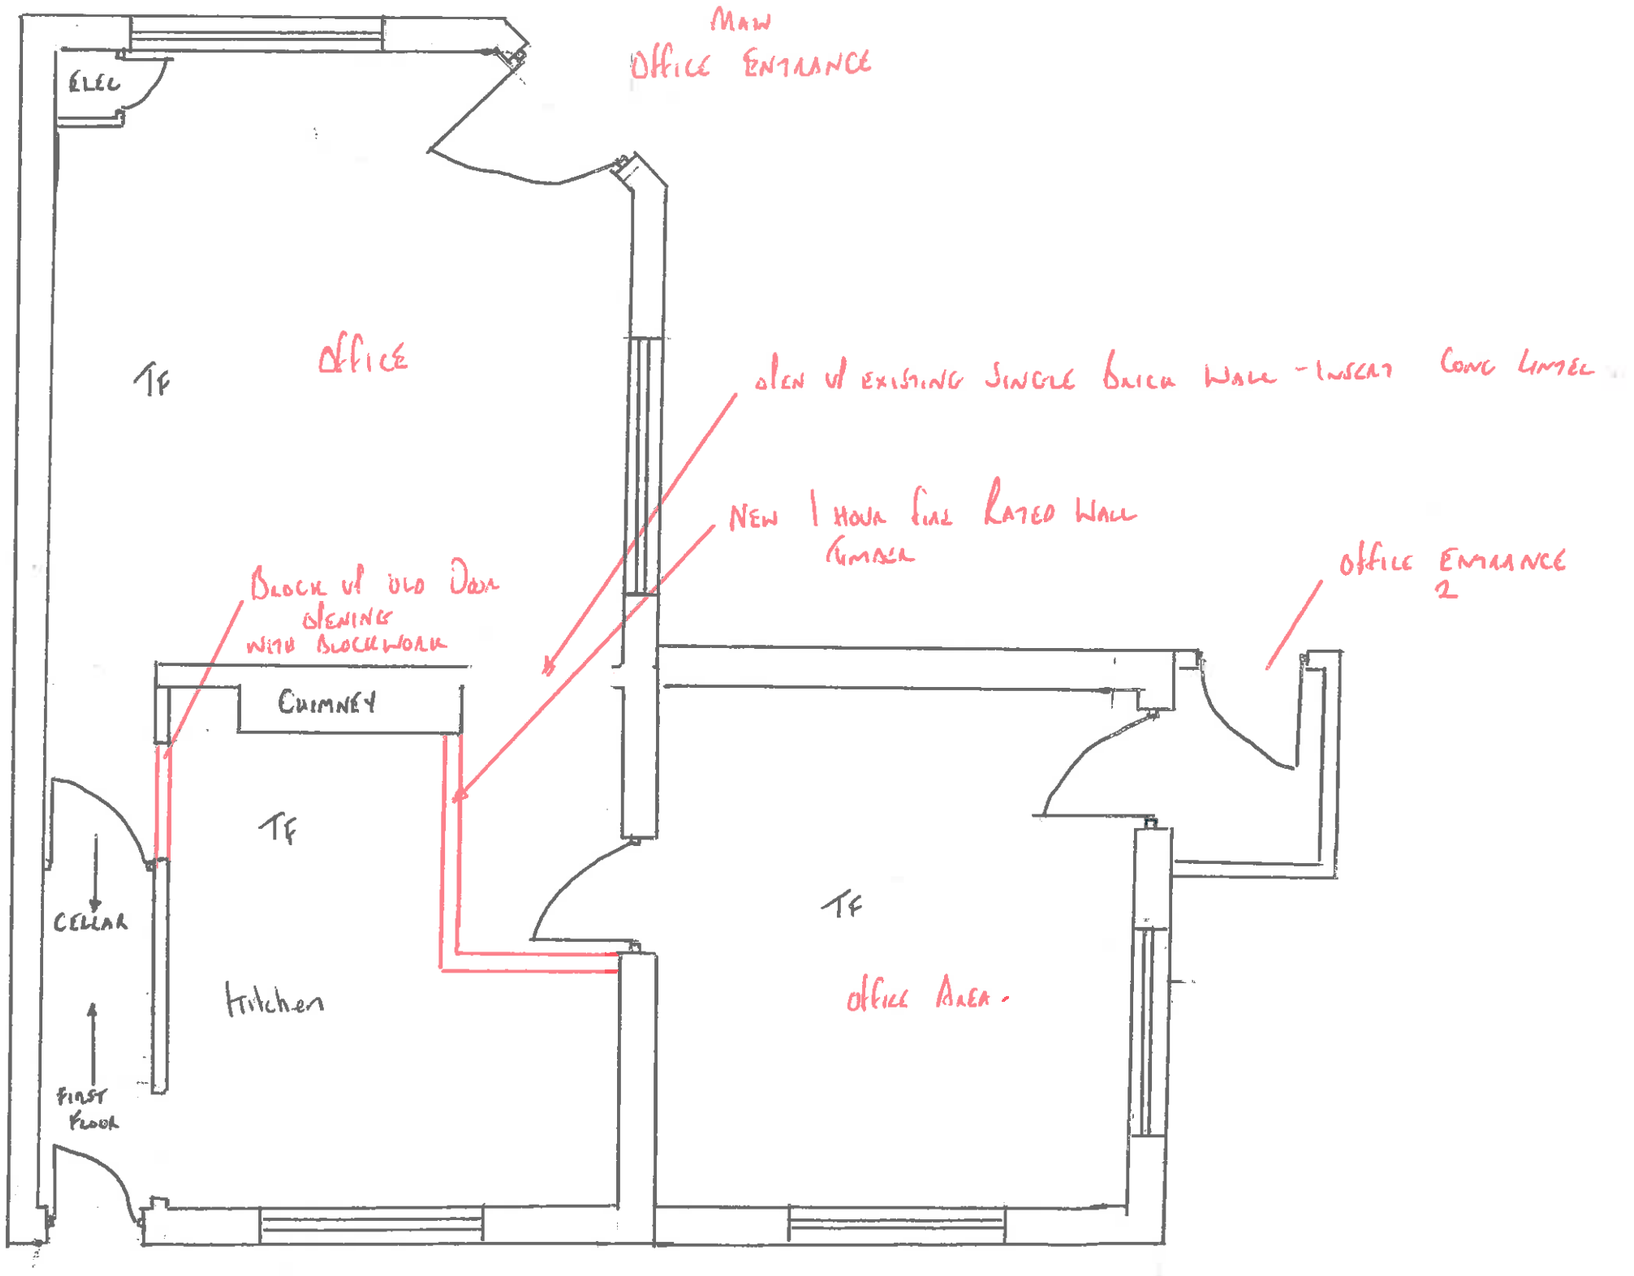


Floor to Ceiling - 2660 mm
TF - Timber floor

Mrs Carolyne Kane
Dignity Homecare
Lcf - 1 Bence Lane - Dalton - S75 5NX
Application - 2017/1693
Scale 1:50 - A3

Proposed Layout First Floor

No Change

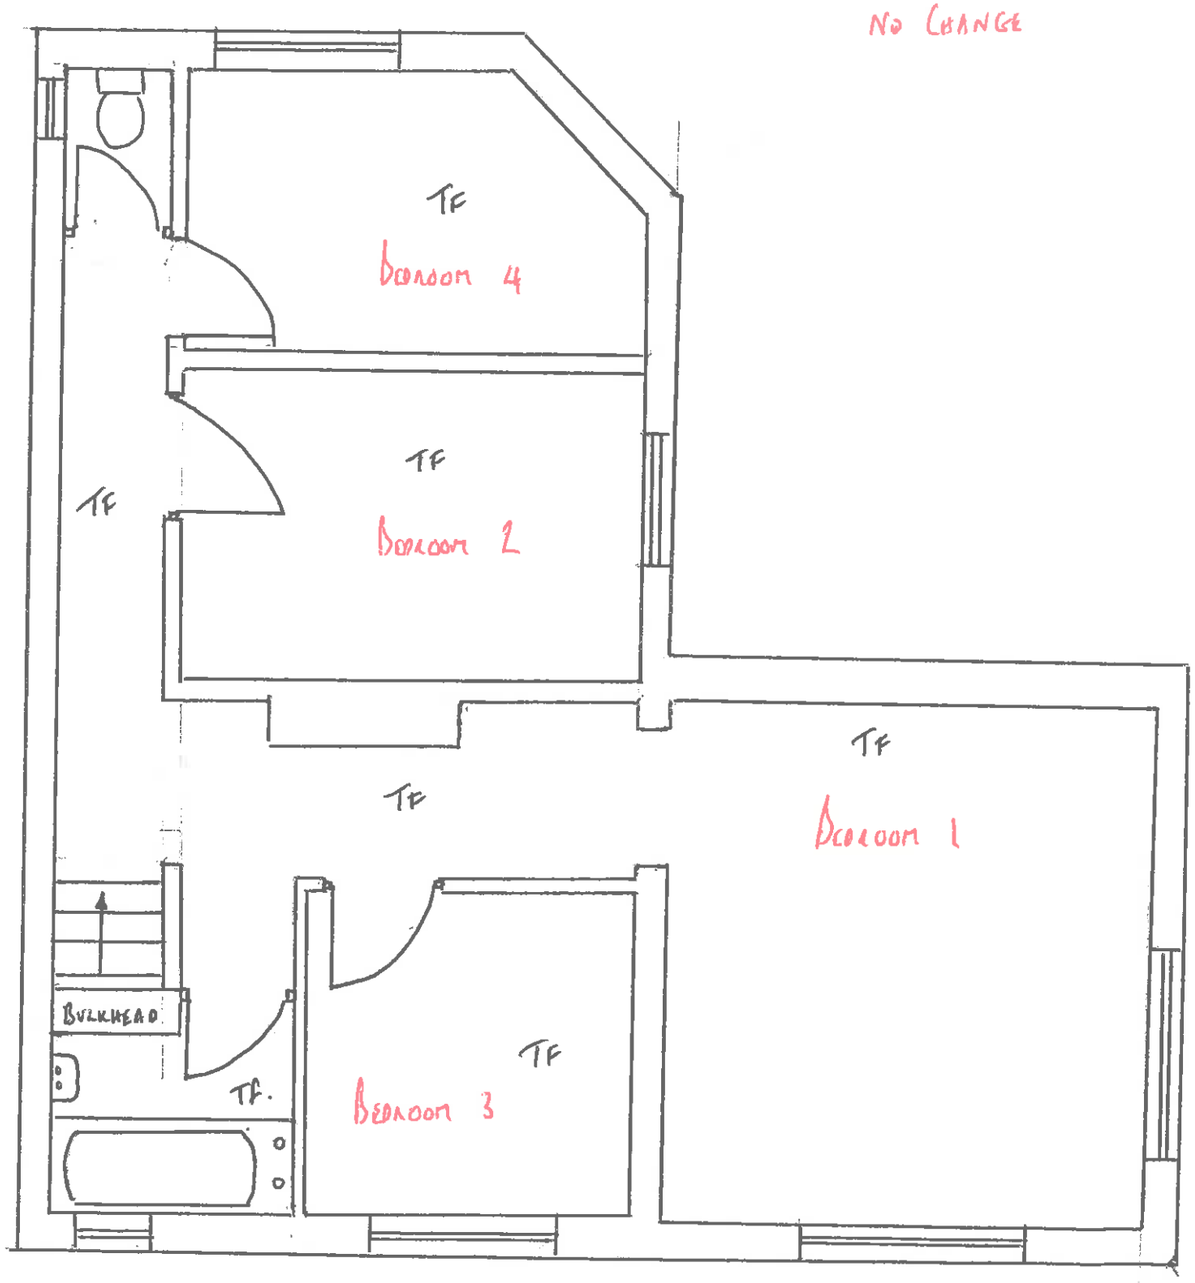

Floor to Ceiling - 2560mm
TF - Timber Floor

Mrs Carolyne Kane
Ref - 1 Bench Lane - Jaxton
Application - 2017/1693
Scale 1:50 - A3