



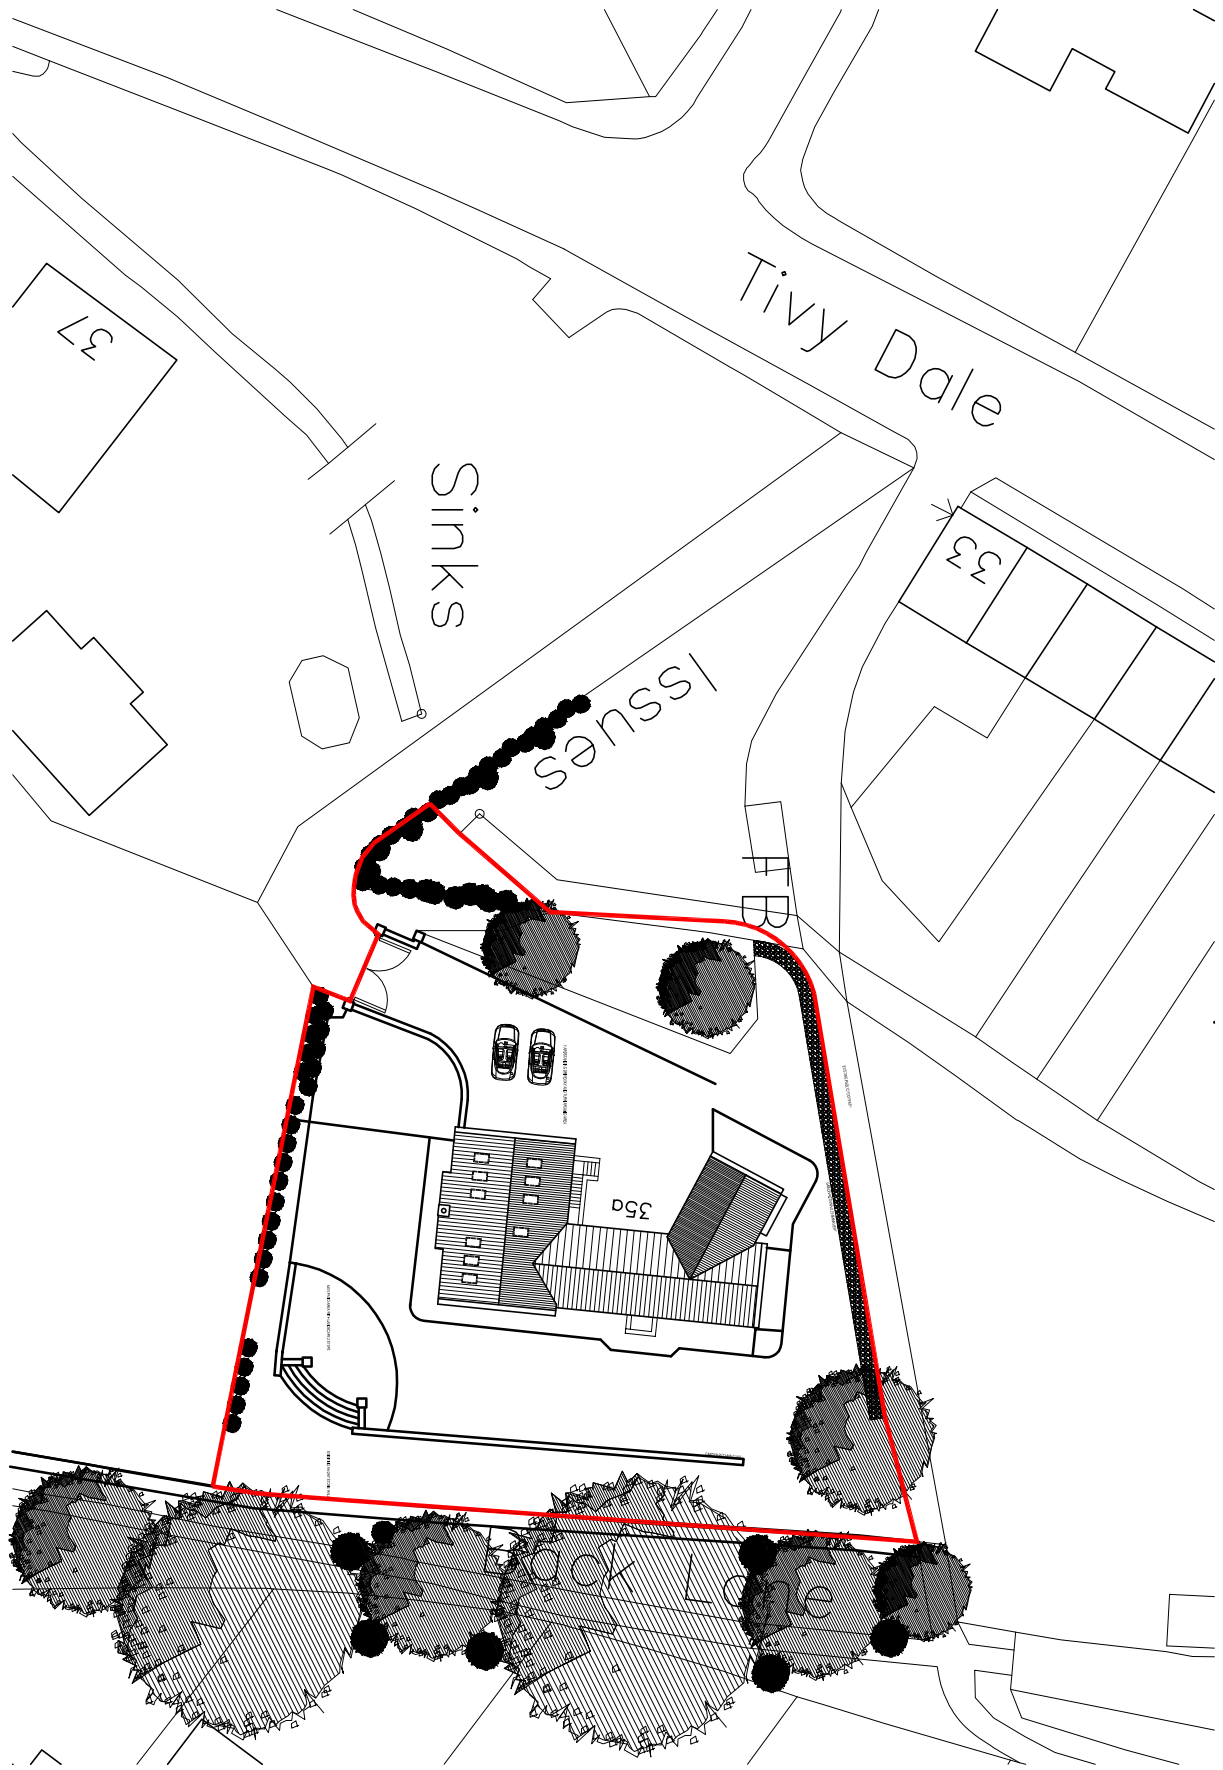


SCALE 1:500

SCALE 1:200

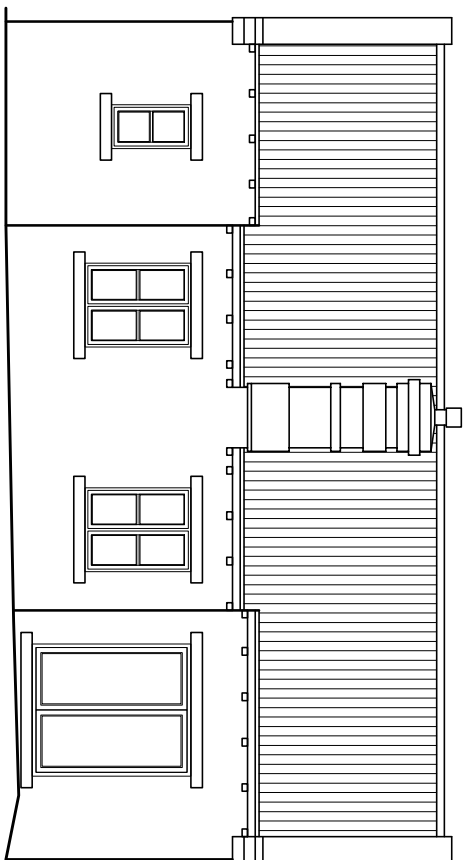


SCALE 1:100


SCALE 1:100

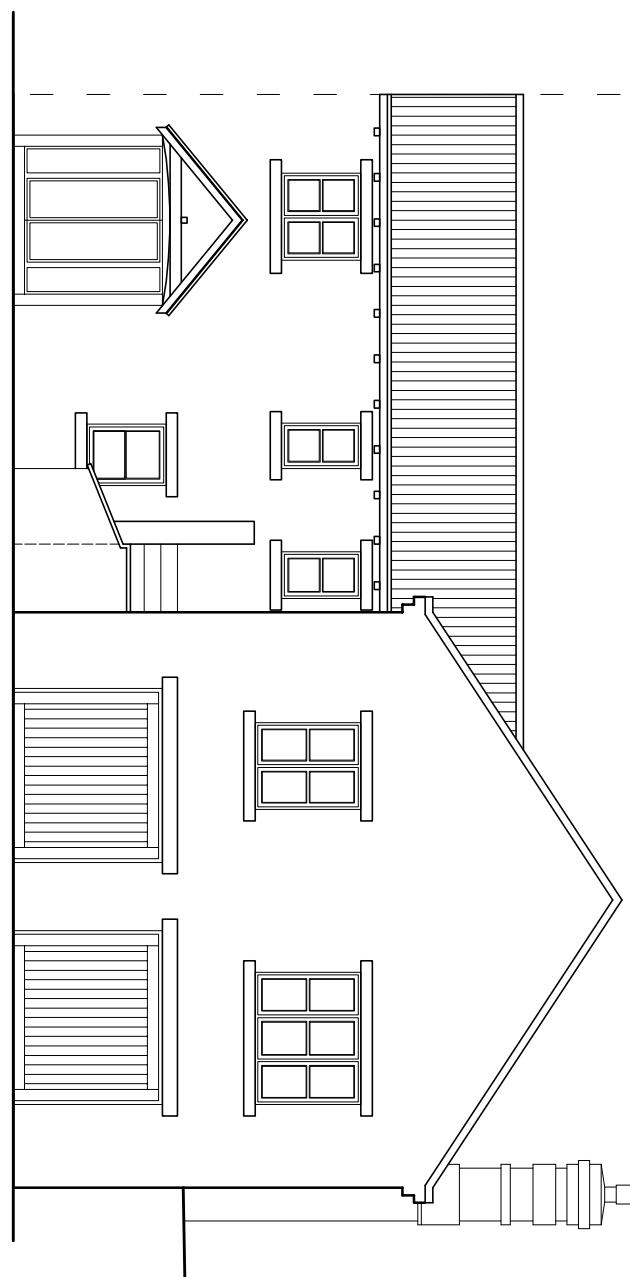


SCALE 1:100

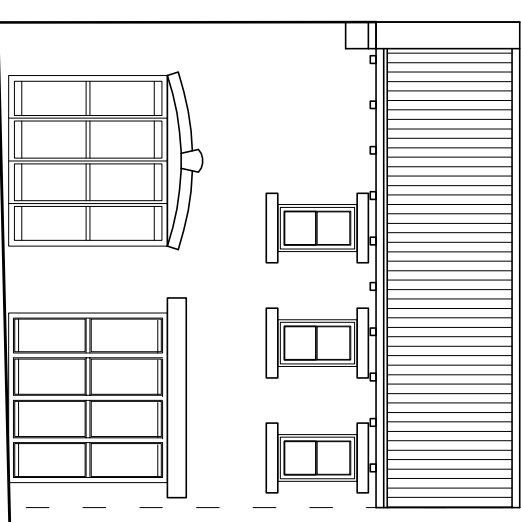


SCALE 1:100

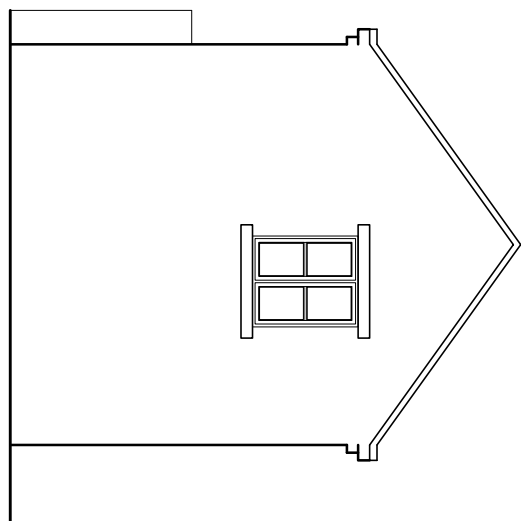

SCALE 1:100

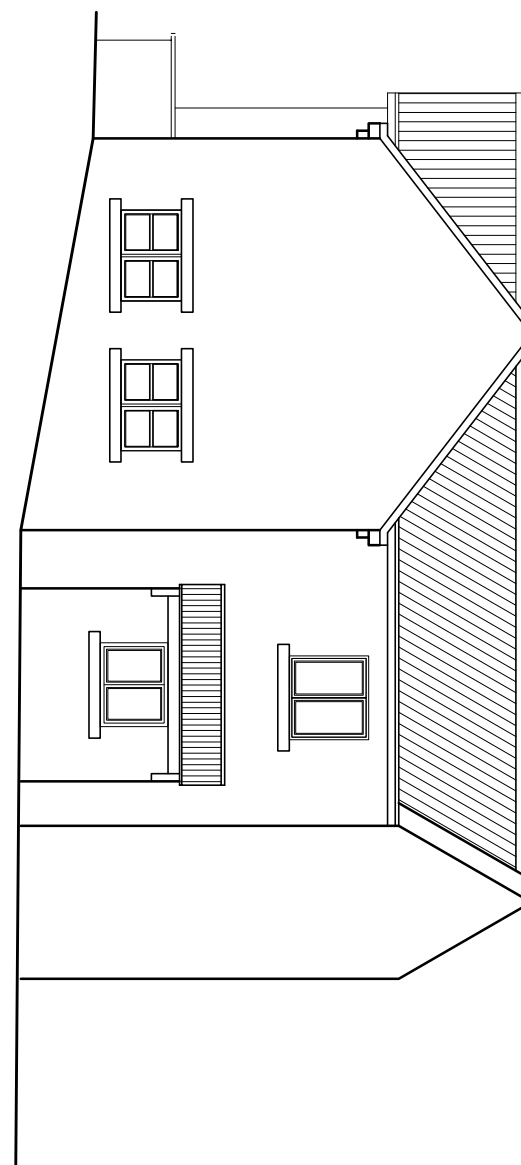

SCALE 1:10

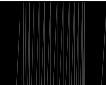				Coda Studios Ltd 70-71 Cornish Place, Cornish Street, Sheffield, S6 3AF tel: 0114 2796003 e: information@codastudios.co.uk	
Mr Clayton The Millstone, Tivvendale Existing Elevations Site and Location Plan				Client	Job
DRAWING NO AGH REVISION - -				CHECKED - DRAWING STATUS -	DATE 05-2014 SCALE A3 ISSUE: - A3 SHOWN DRAWING NUMBER 2263-003