


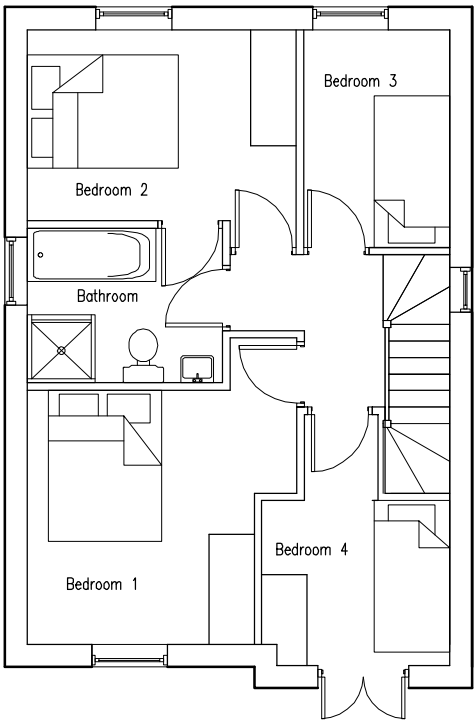
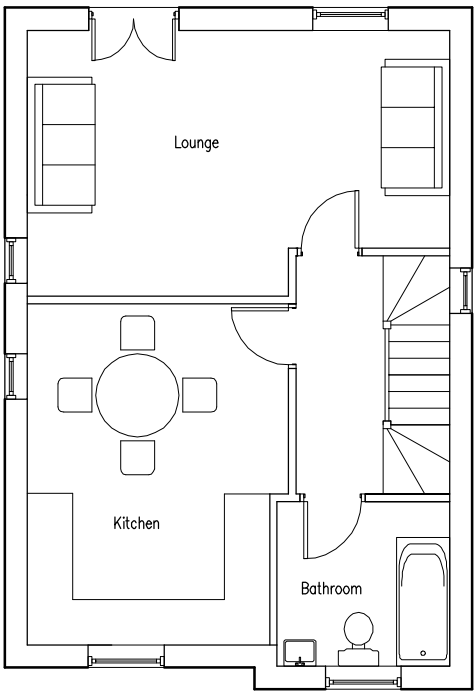


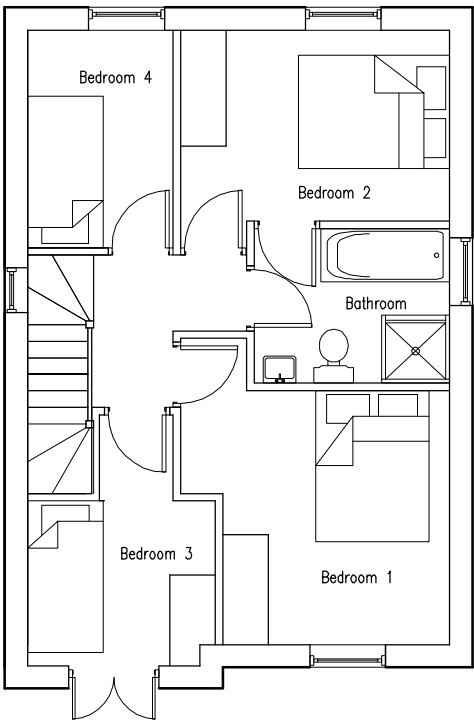

Second Floor Layout

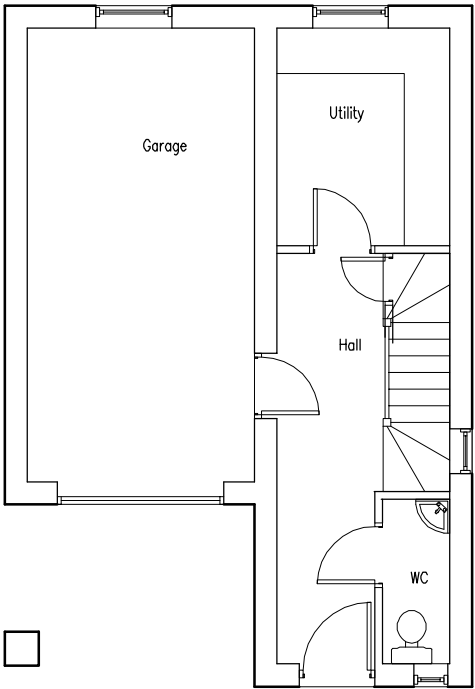


First Floor Layout

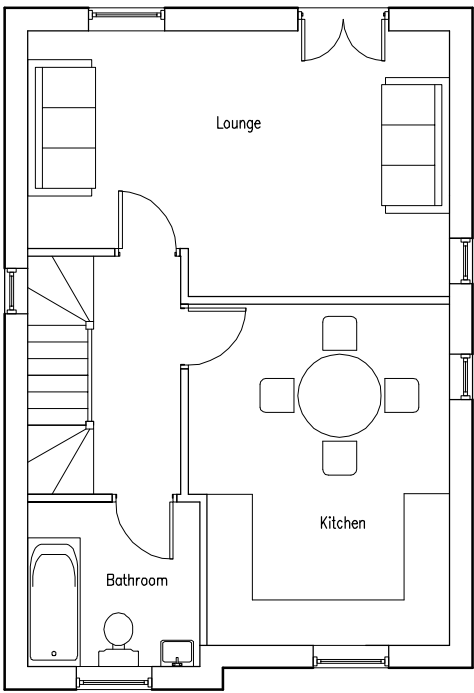

Plot 7

Ground Floor Layout

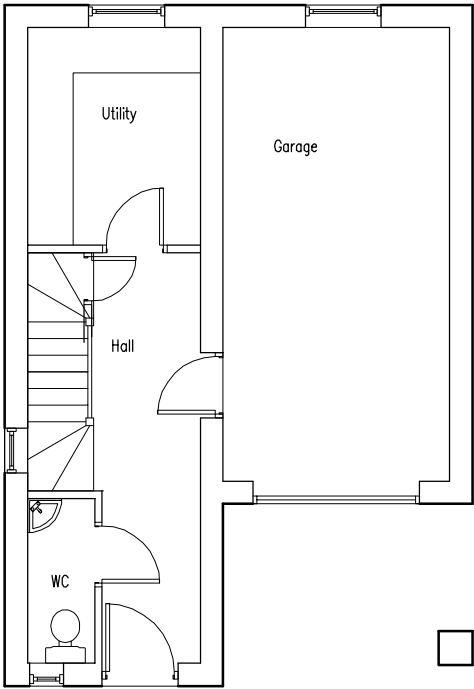

Plot 8

Rev:	Date:	Notes:
------	-------	--------

Mark Brotherton Ltd
Chartered Architect
FOX COTTAGE-WHITLEY ROAD-WHITLEY
WF12 0LU
TEL / FAX: 01924 459231
email:mba@tinyworld.co.uk

Client: Mr J Hutchins		
Project: Hoyle Mill, Thurlstone. Residential Development		
Drawing: Plot 7 & 8 Layouts		
Date: October 2009	Scale: 1:100	
Drawing No: 0961/120		Rev: