
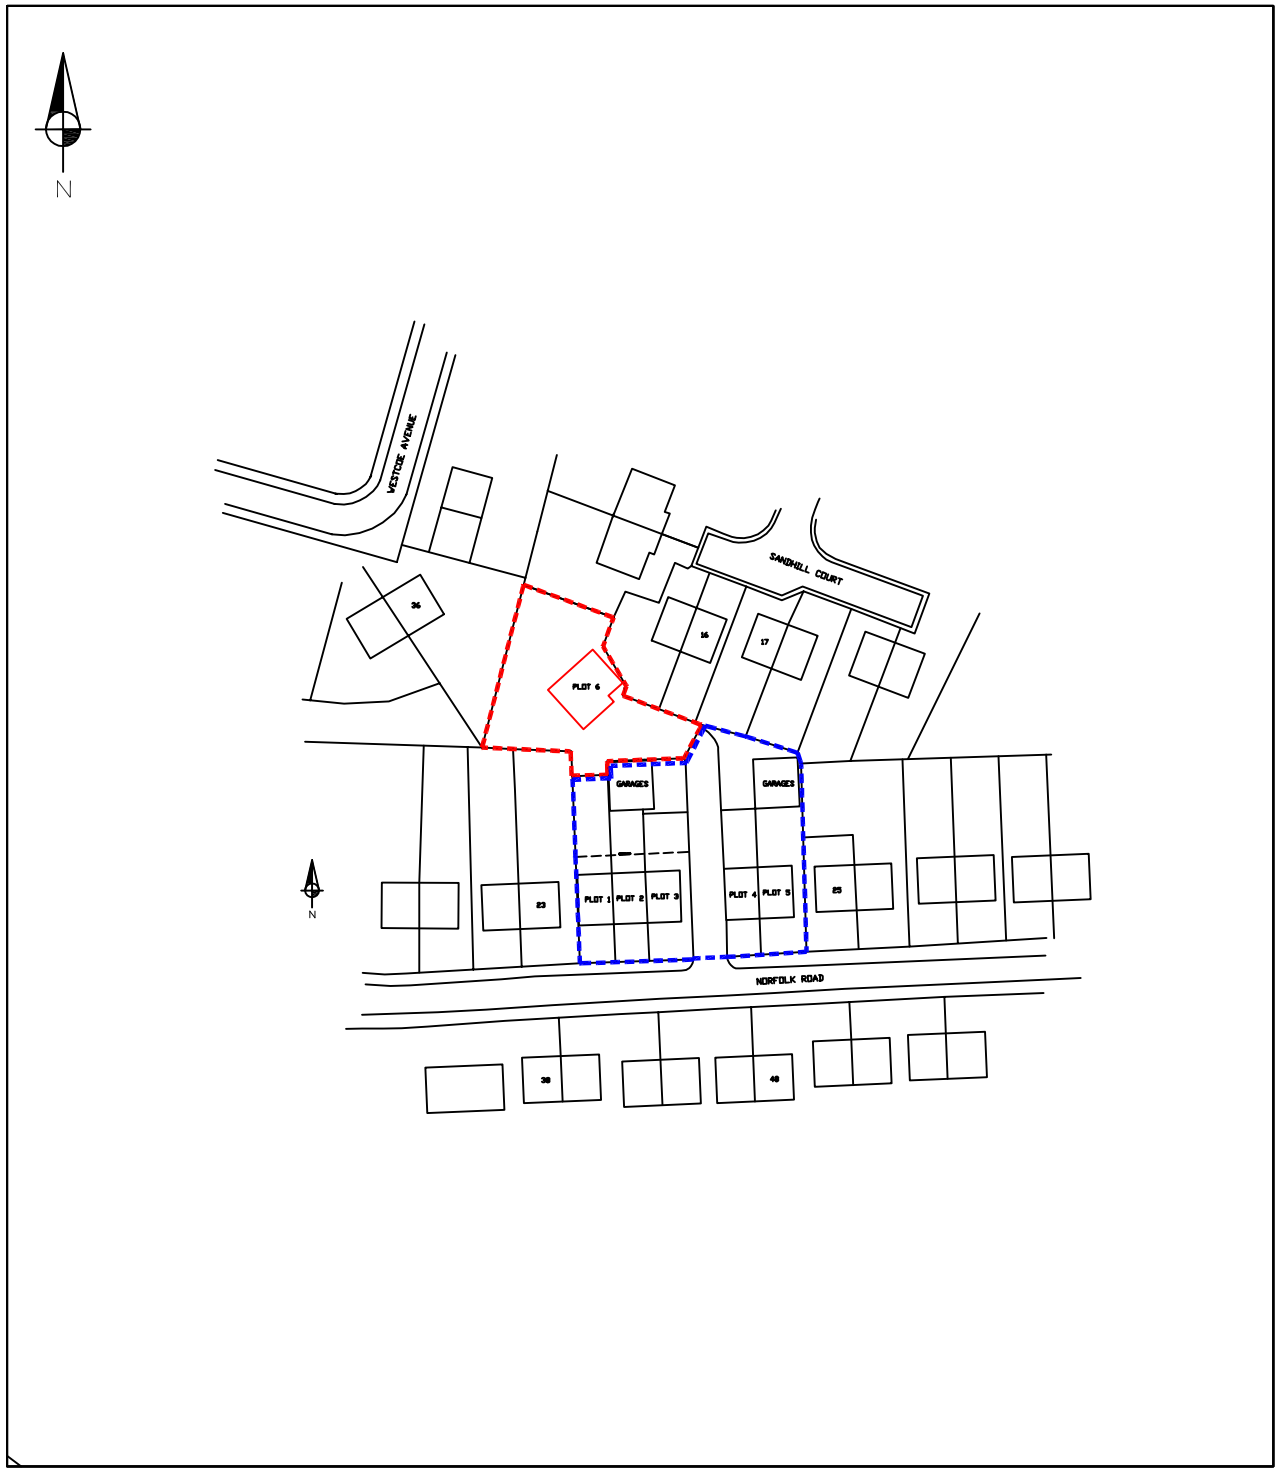


LOCATION PLAN SCALE 1=1250

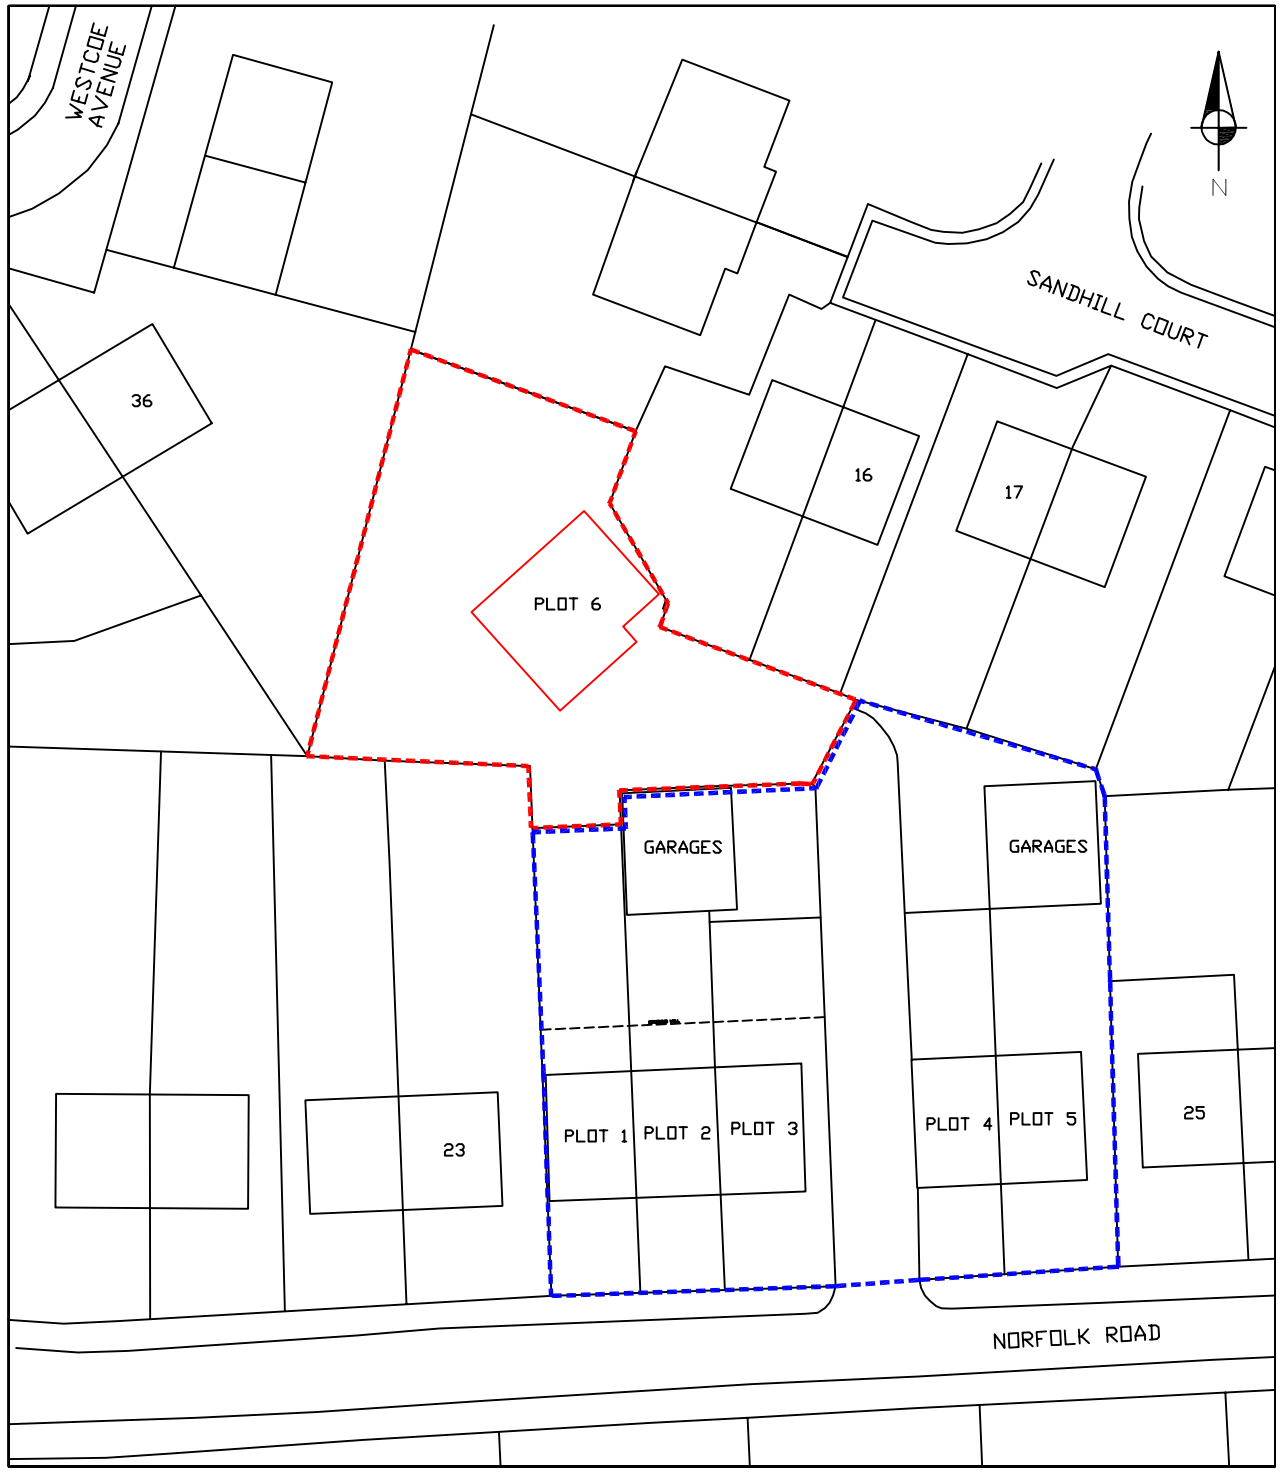

BLOCK PLAN SCALE 1=500

C.R.B. Drawing Services Ltd

25 Grange Road, Bessacarr, Doncaster, South Yorkshire DN4 6SA
Telephone 01302 533014 Fax 08721 150668 Mobile 07940 707219
email dave@crbdrawingservices.co.uk

Copyright. This drawing is the copyright of CRB Drawing Services Ltd and may not be copied or reproduced for use by a third party without the written consent of the Director, Mr D Birkinshaw.

Project

PLOT 6, LAND OFF NORFOLK ROAD, GREAT HOUGHTON S72 0DT

Drawing No	Date	Revised
CRB 1	10.06.15	11.08.15
Scale	**Drawn**	**Client**
1=1250, 1=500	DJB	WS CIVIL ENGINEERING

A3