


1 : 1250

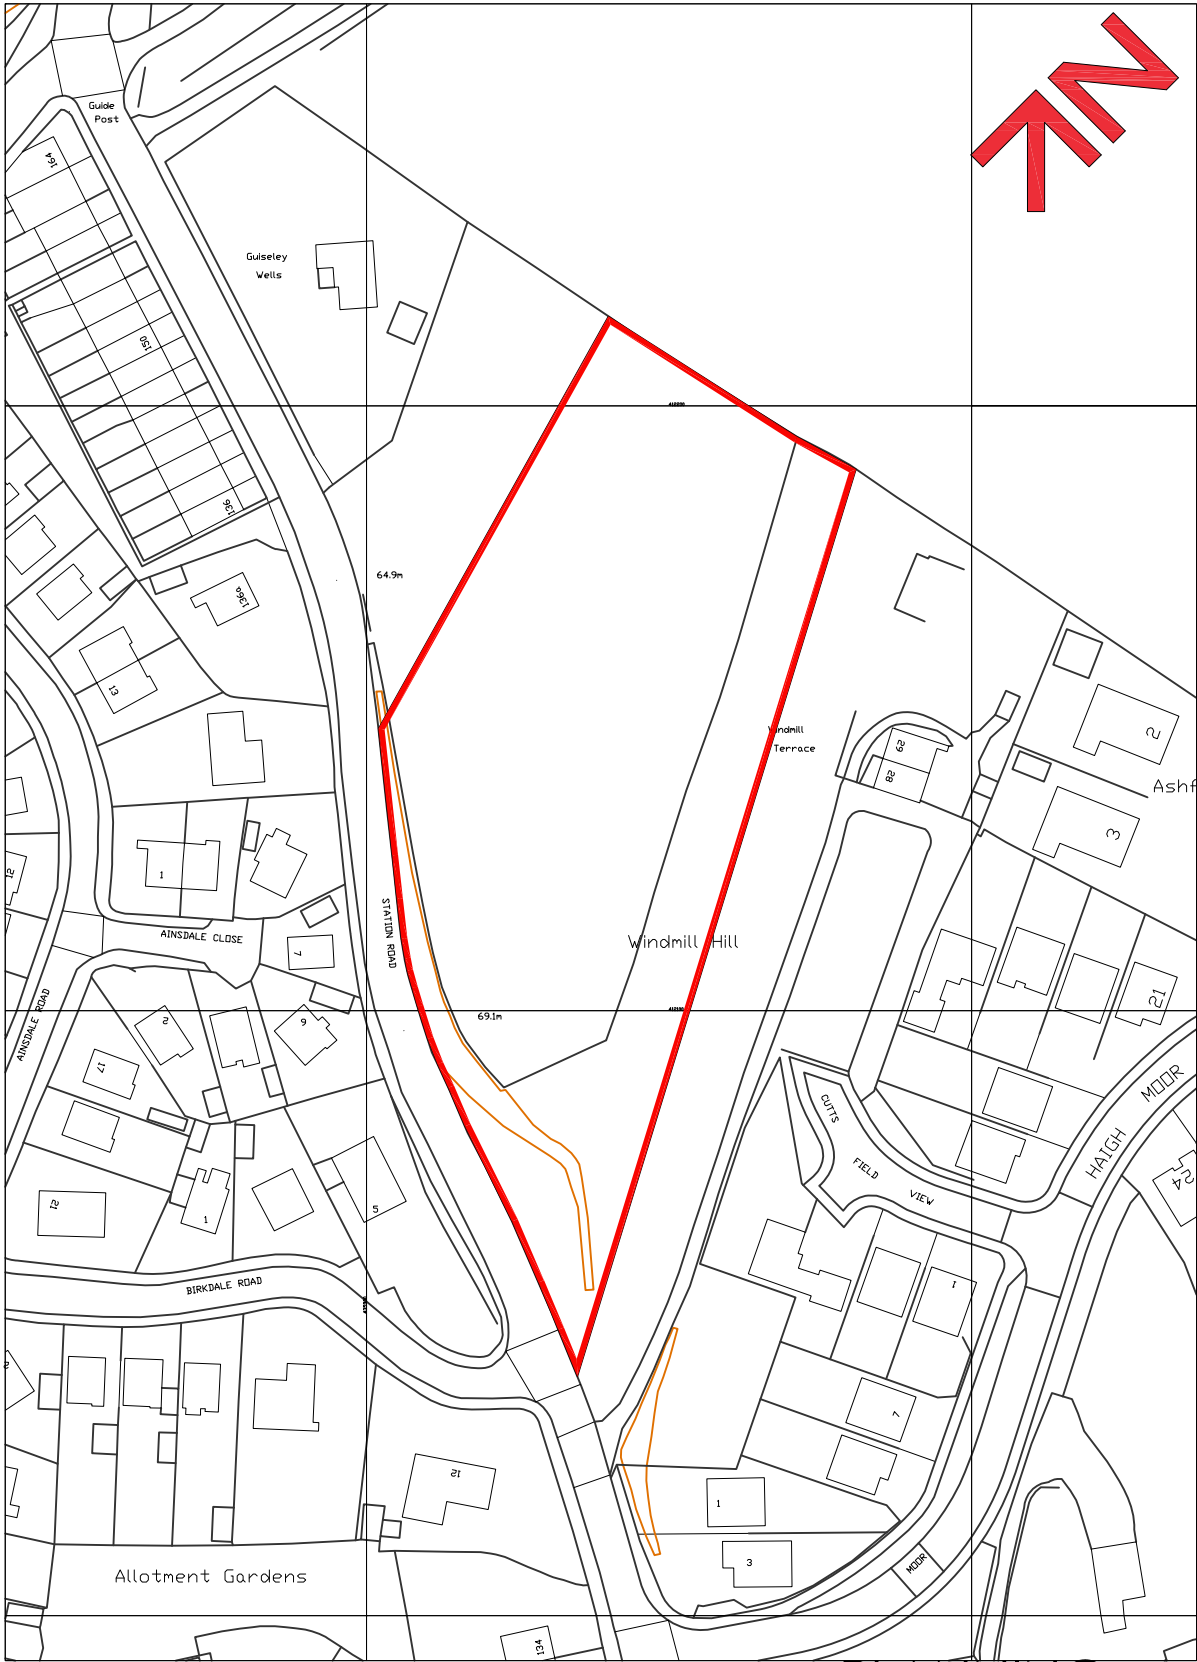

Ordnance Survey, (c) Crown Copyright 2010. All rights reserved. Licence number 100020449

PLANNING

Project:
STATION ROAD, ROYSTON, Nr. BARNSELY.

Drawing Title:
OS LOCATION PLAN

Drawn: APK
Checked:
Scale: 1:1250
Date: 24/11/2010

mck associates limited
architecture ■ building surveying ■ project management

burnaby ville ■ 48 wetling street road ■ fulwood ■ preston ■ pr2 8bp
tel: 01772 774510 fax: 01772 774511 mck@mckassociates.co.uk

Job No: 10/083
Drawing No: OS.01
Rev:

Dwg. Name & Location: Z:\Station Road, Barnsley.dwg.