


DRAWING TITLE

SITE INVESTIGATION
LAND ADJACENT 1 HOPWOOD STREET
BARNSELY S70 2BE

DRAWING NO.

00204/B

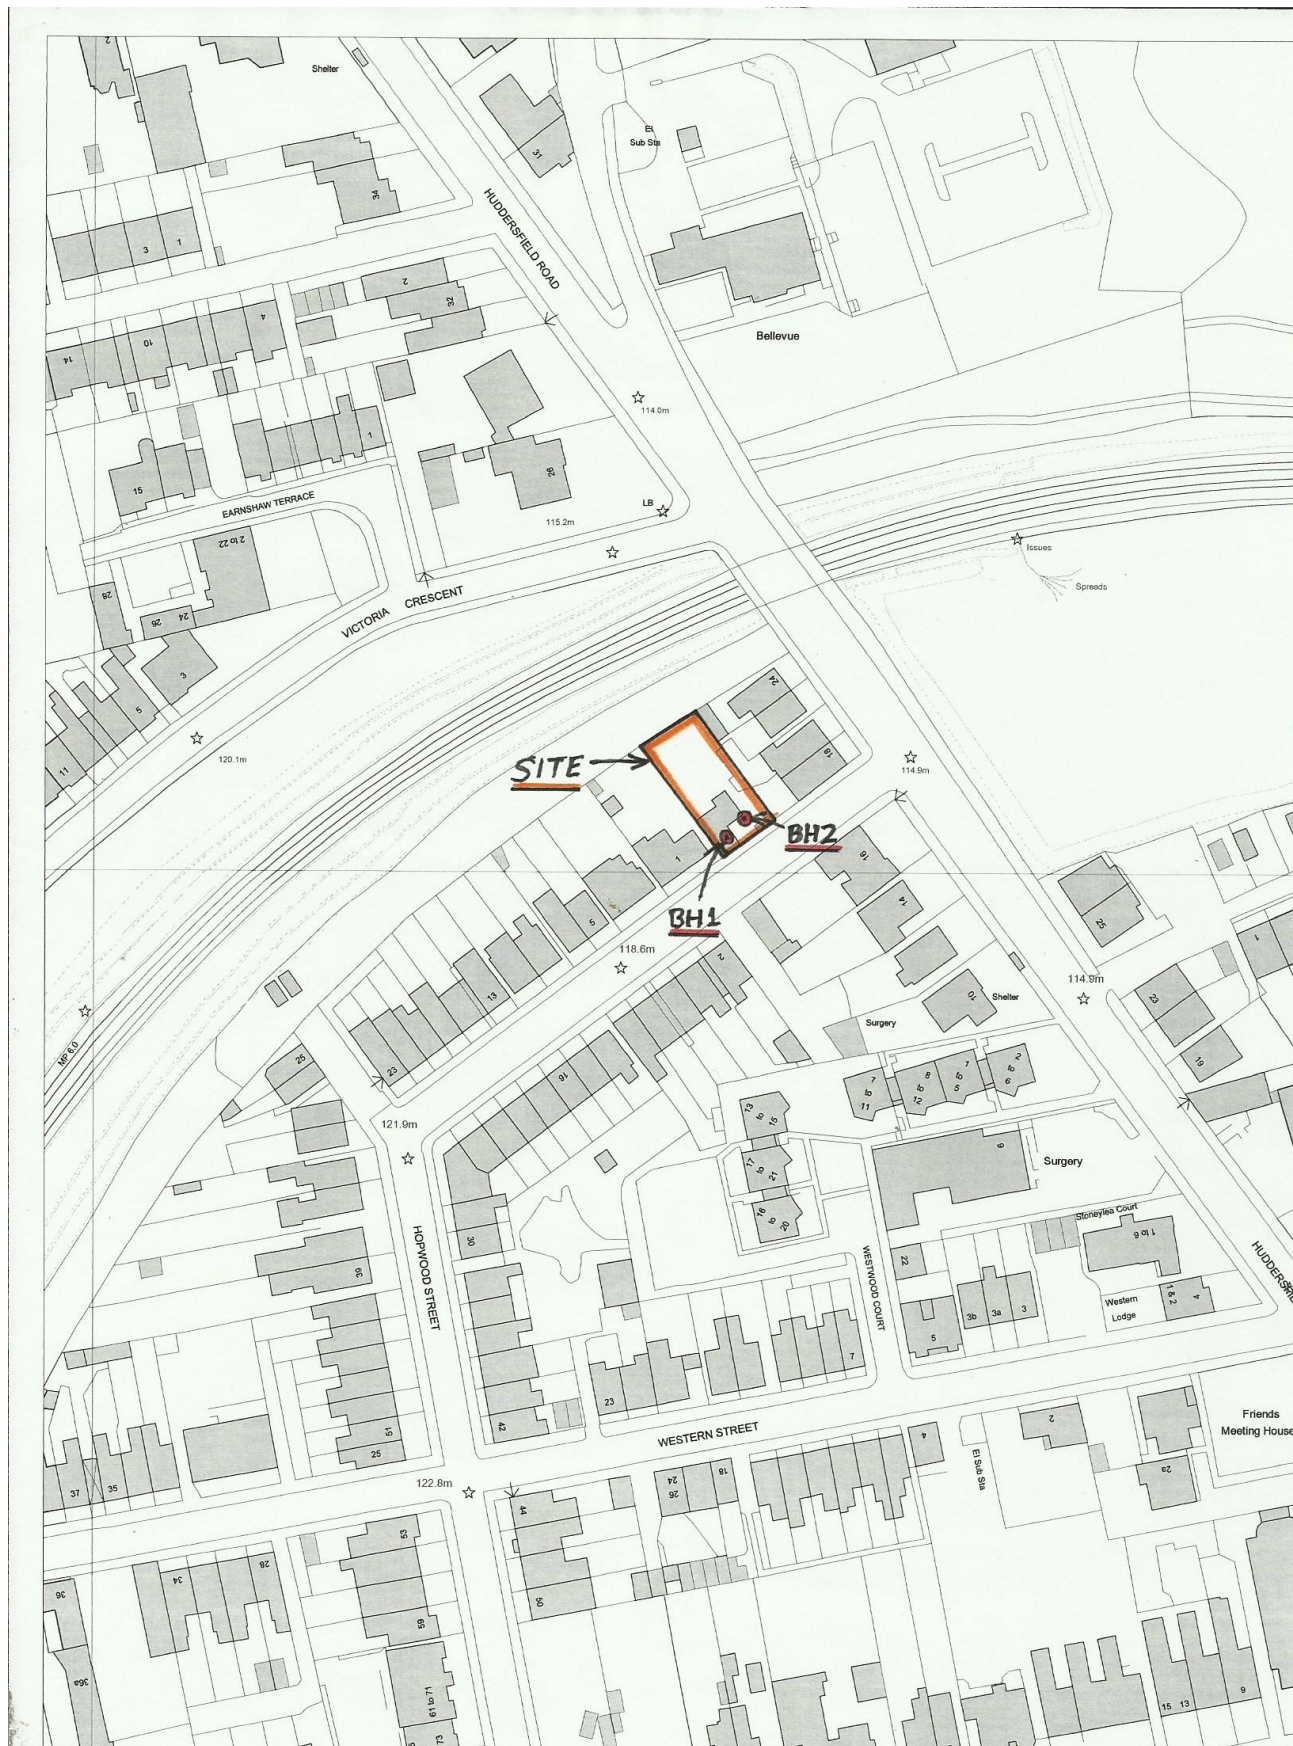

SCALE

1:1250

DATE

26/11/2018

O.S. REFERENCE

SE 3407