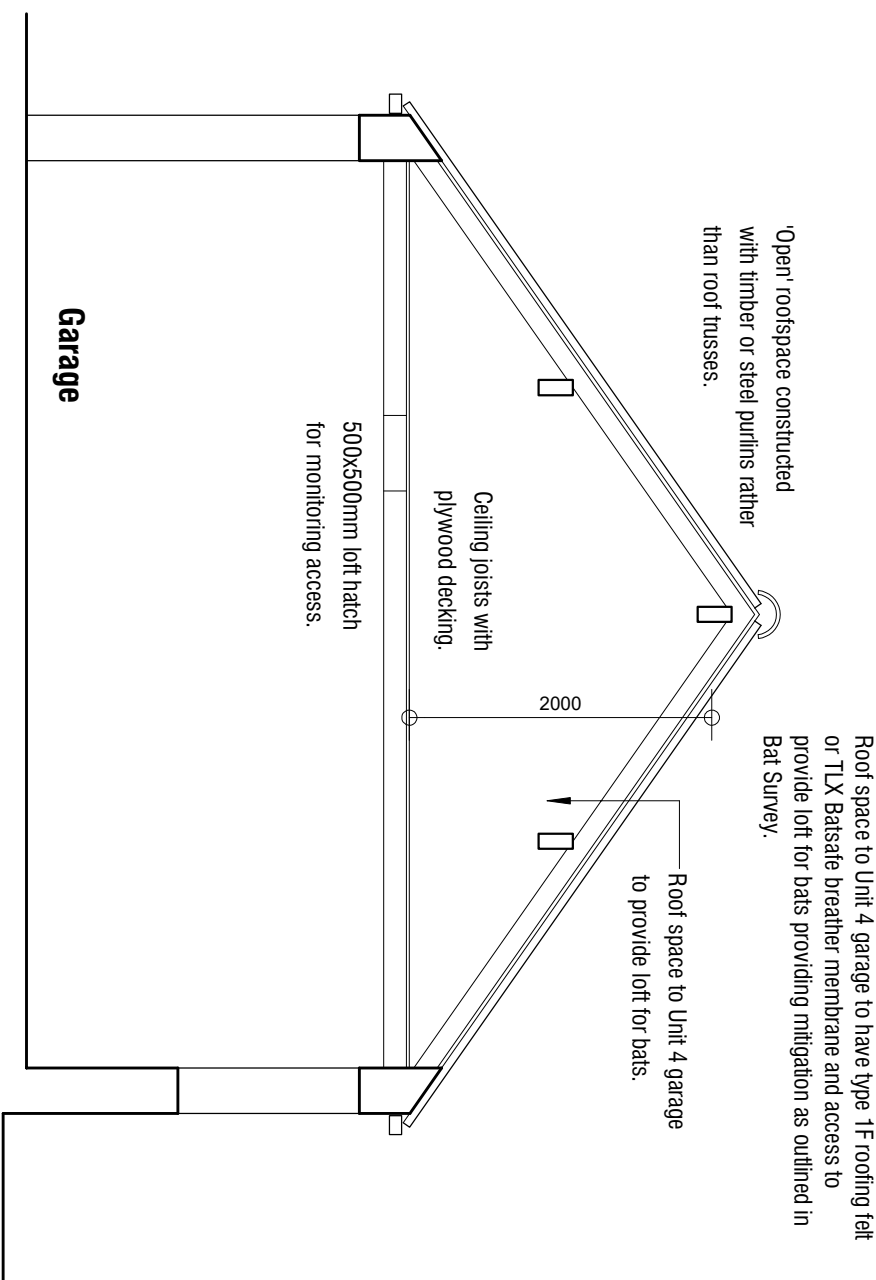
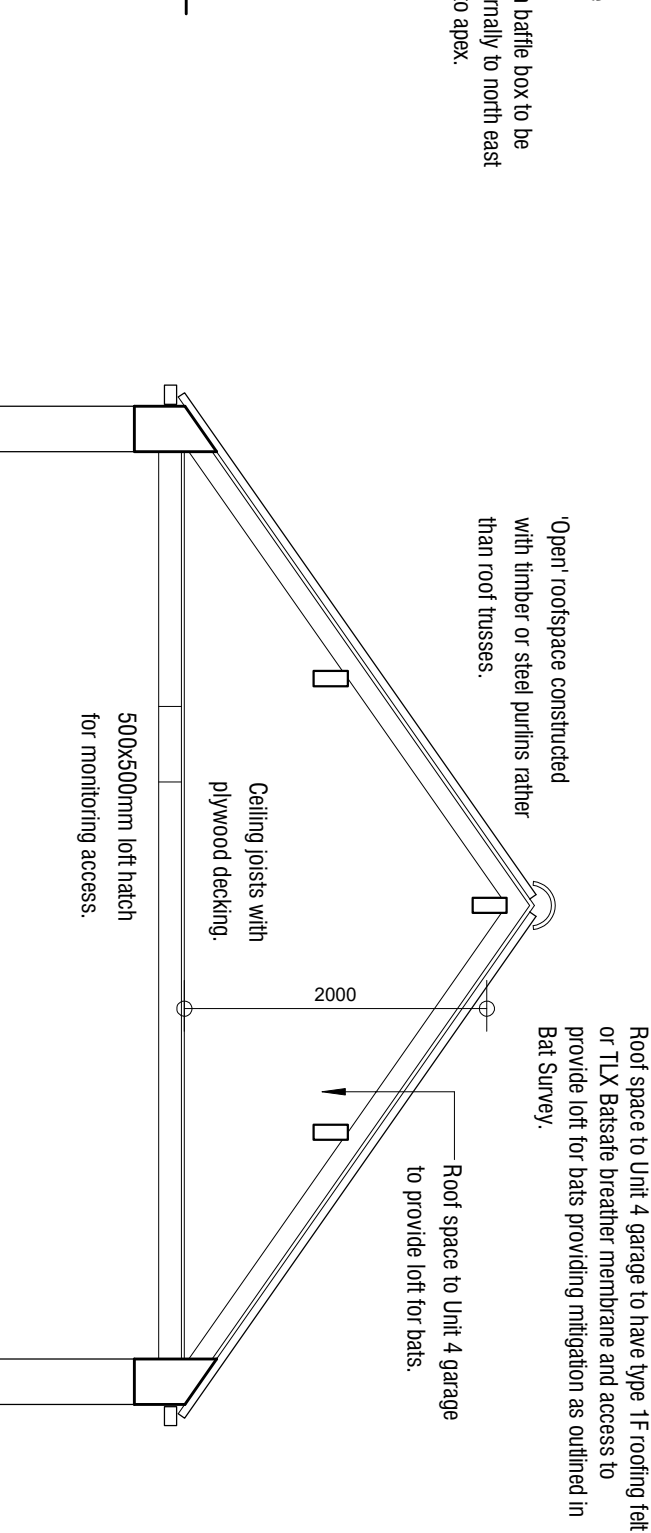
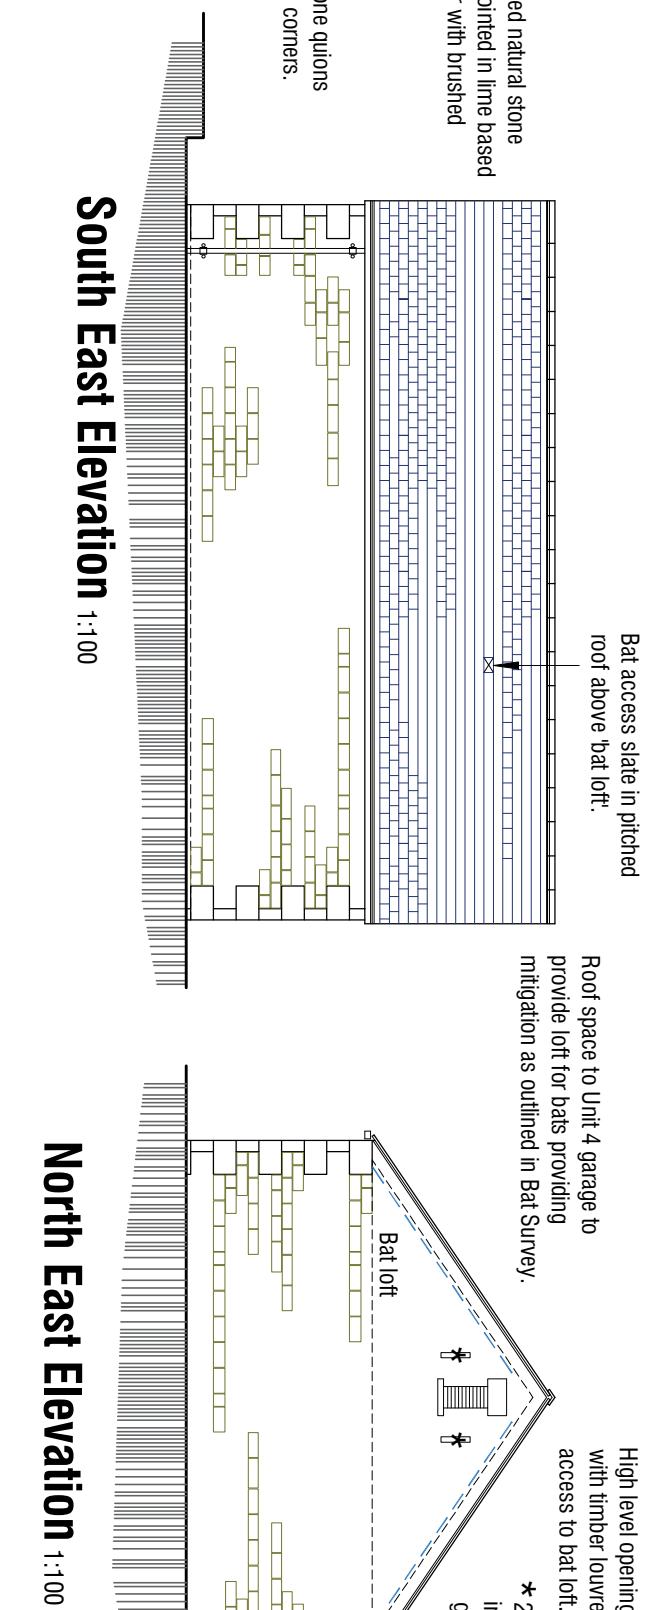
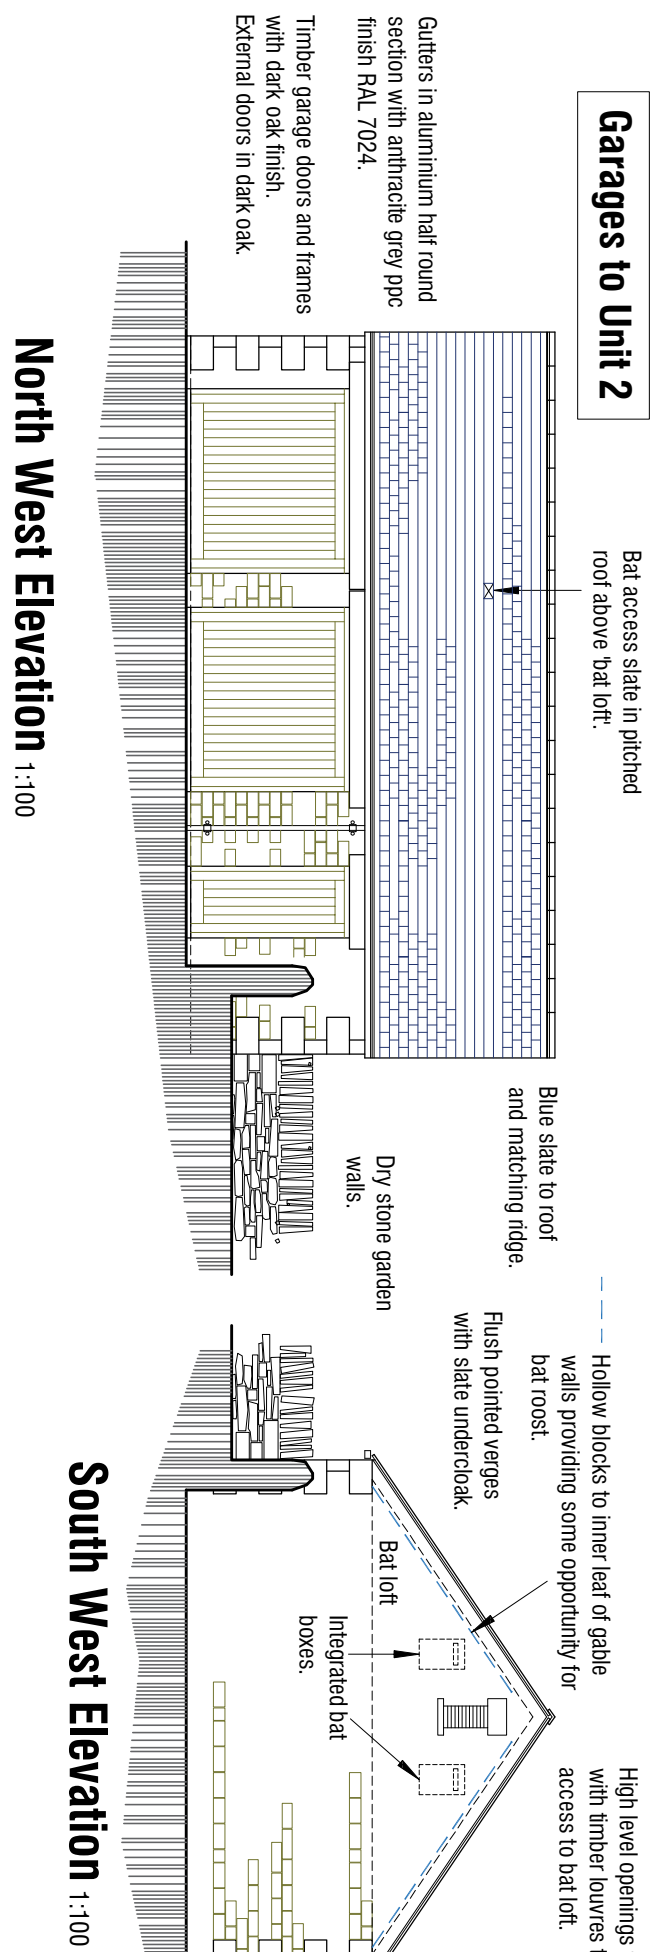
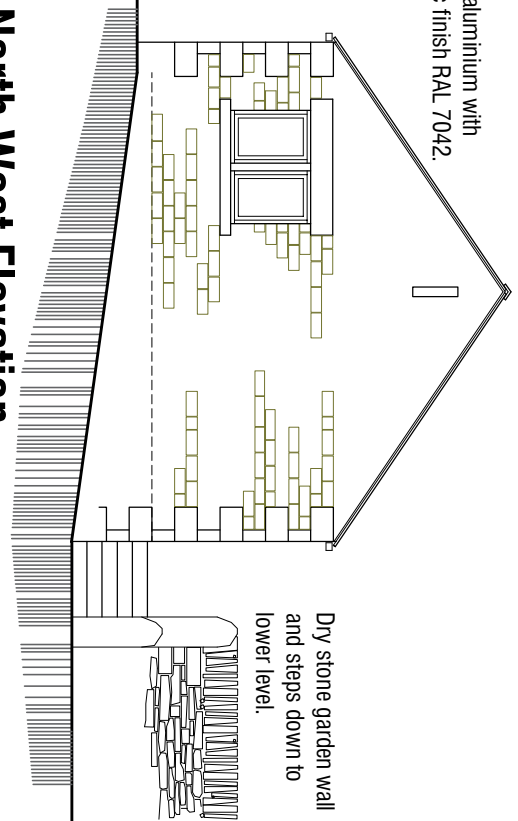
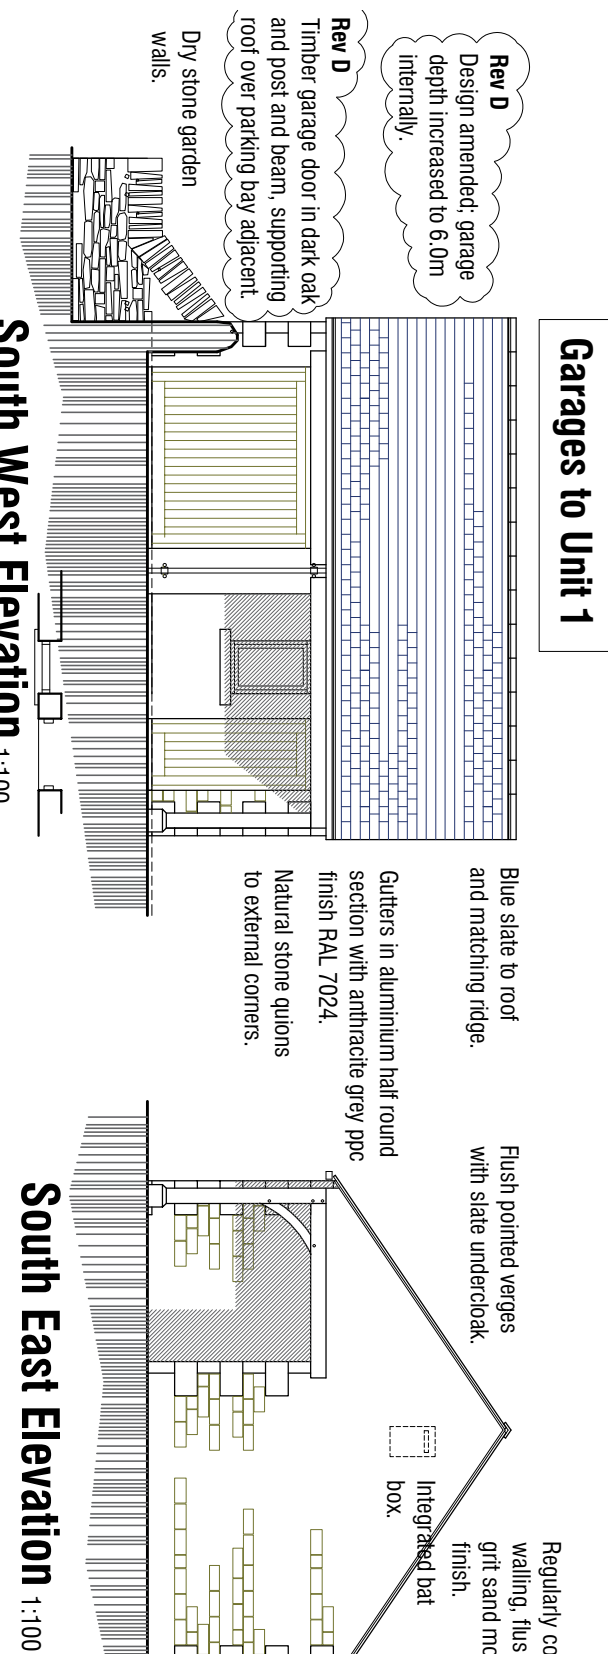
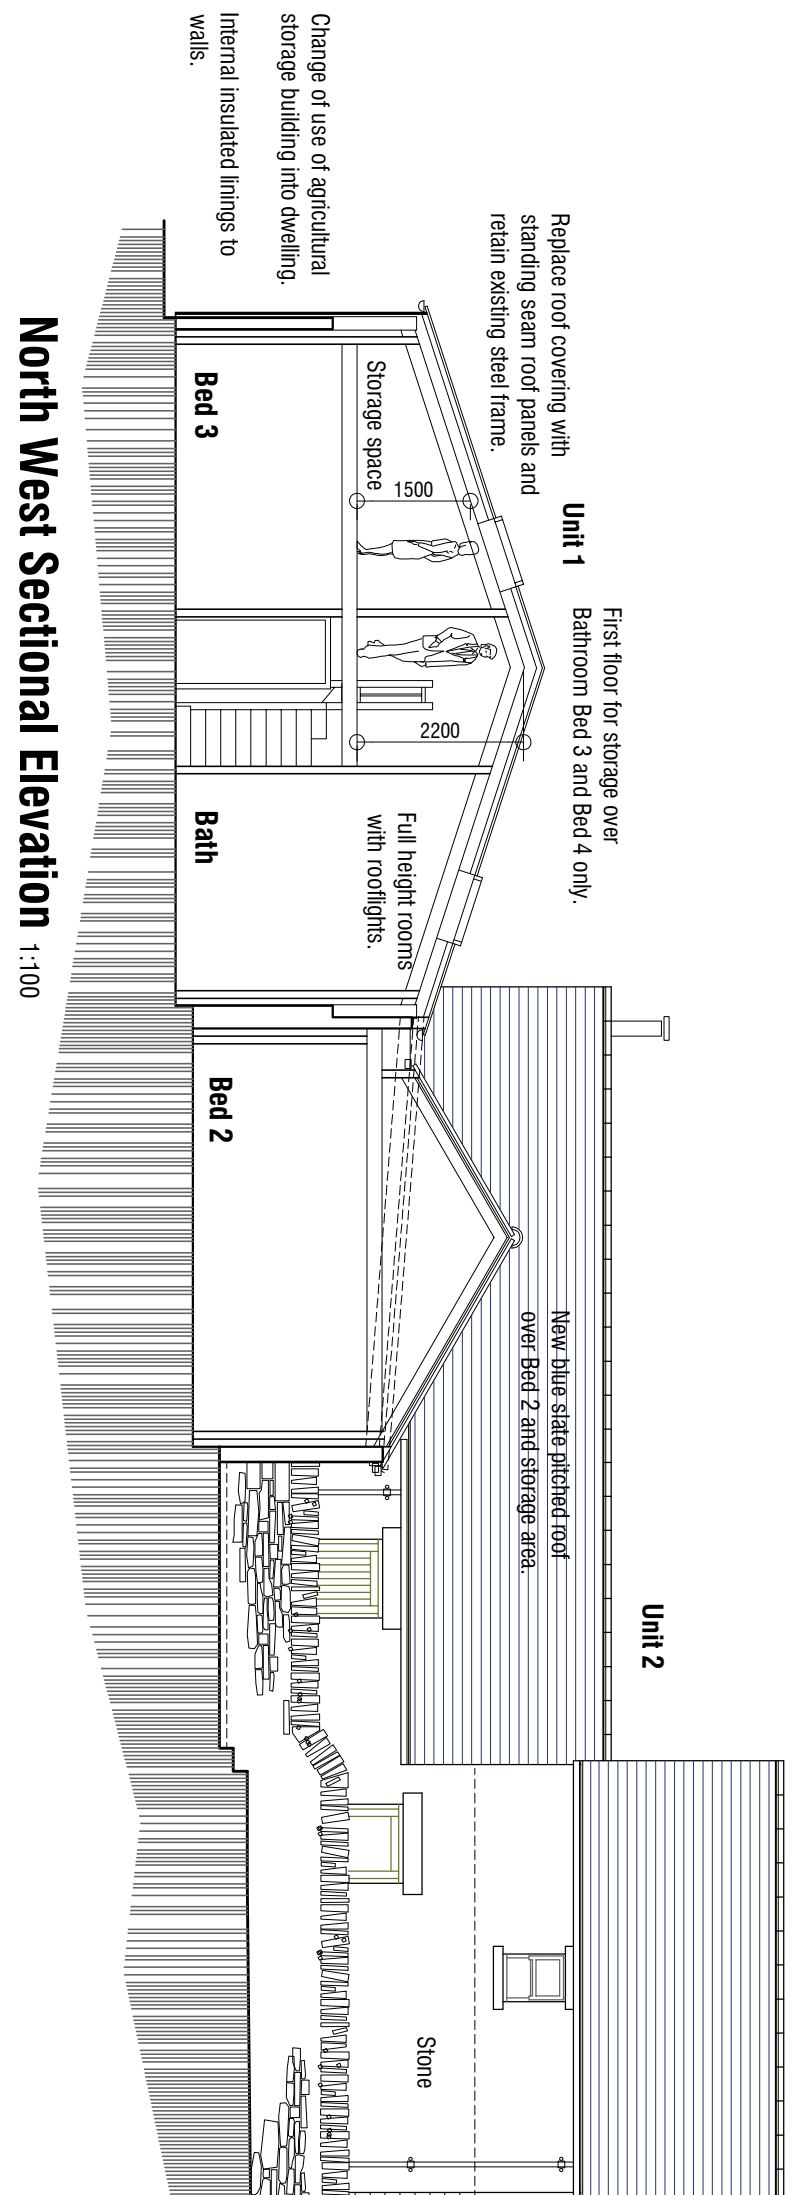
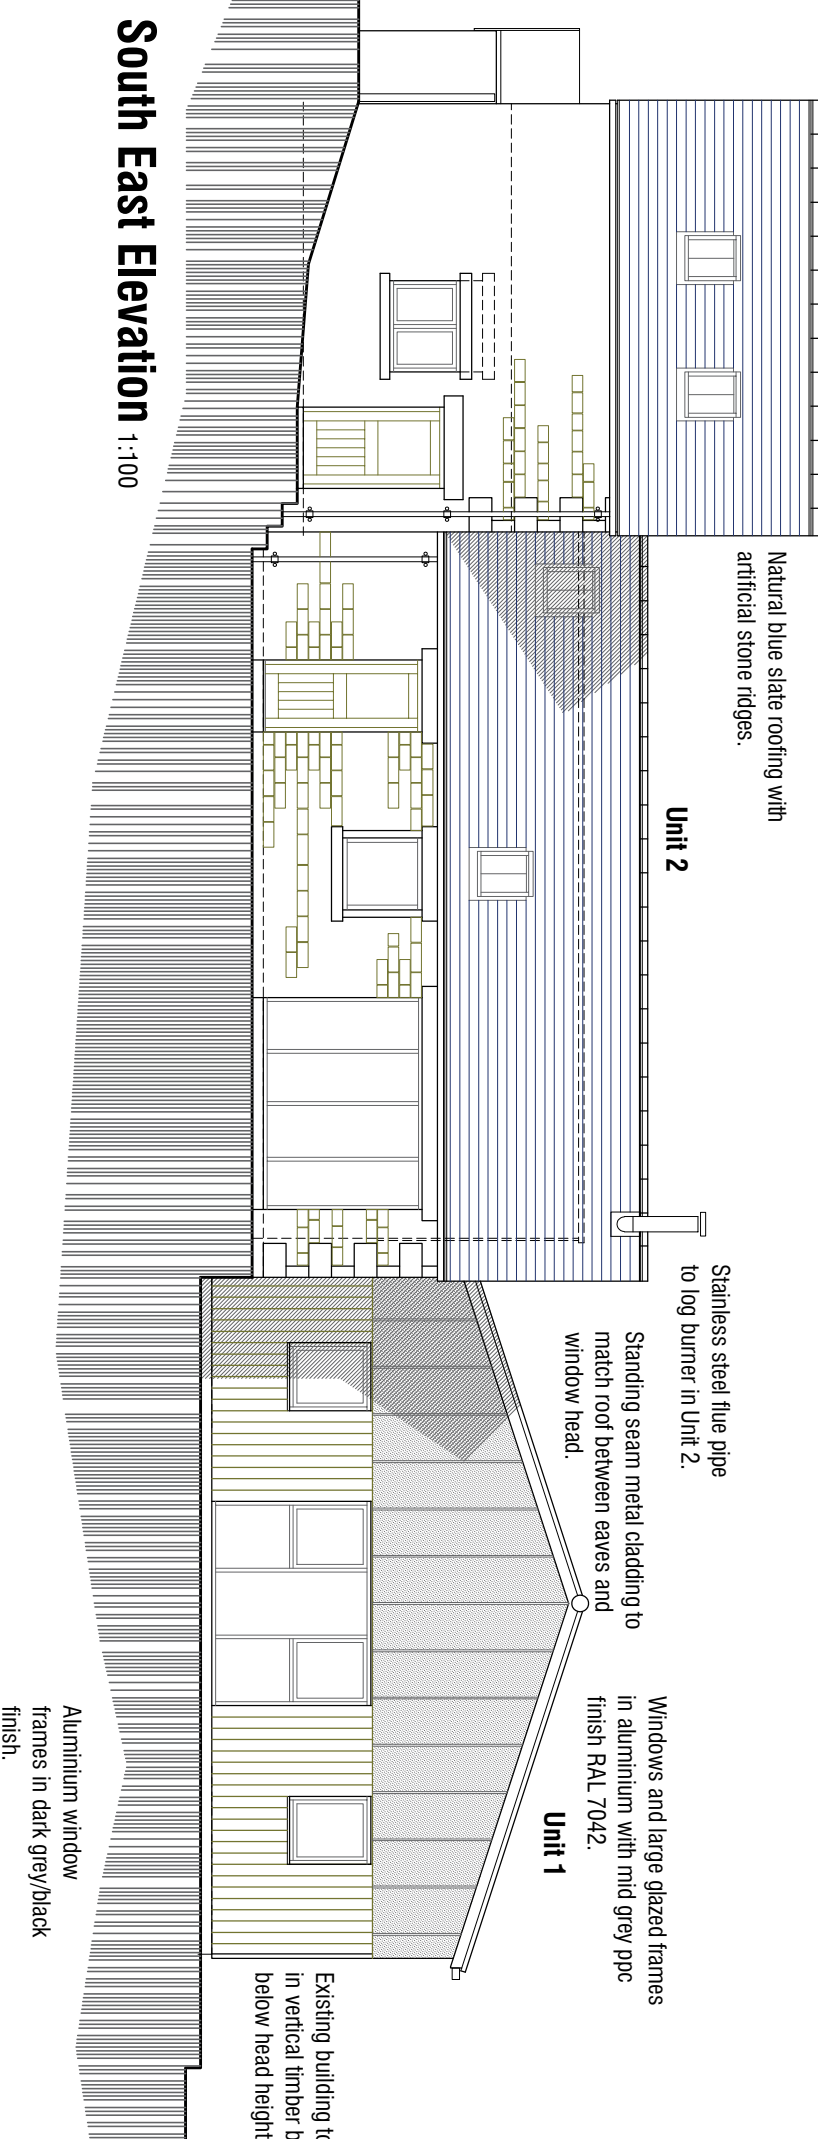
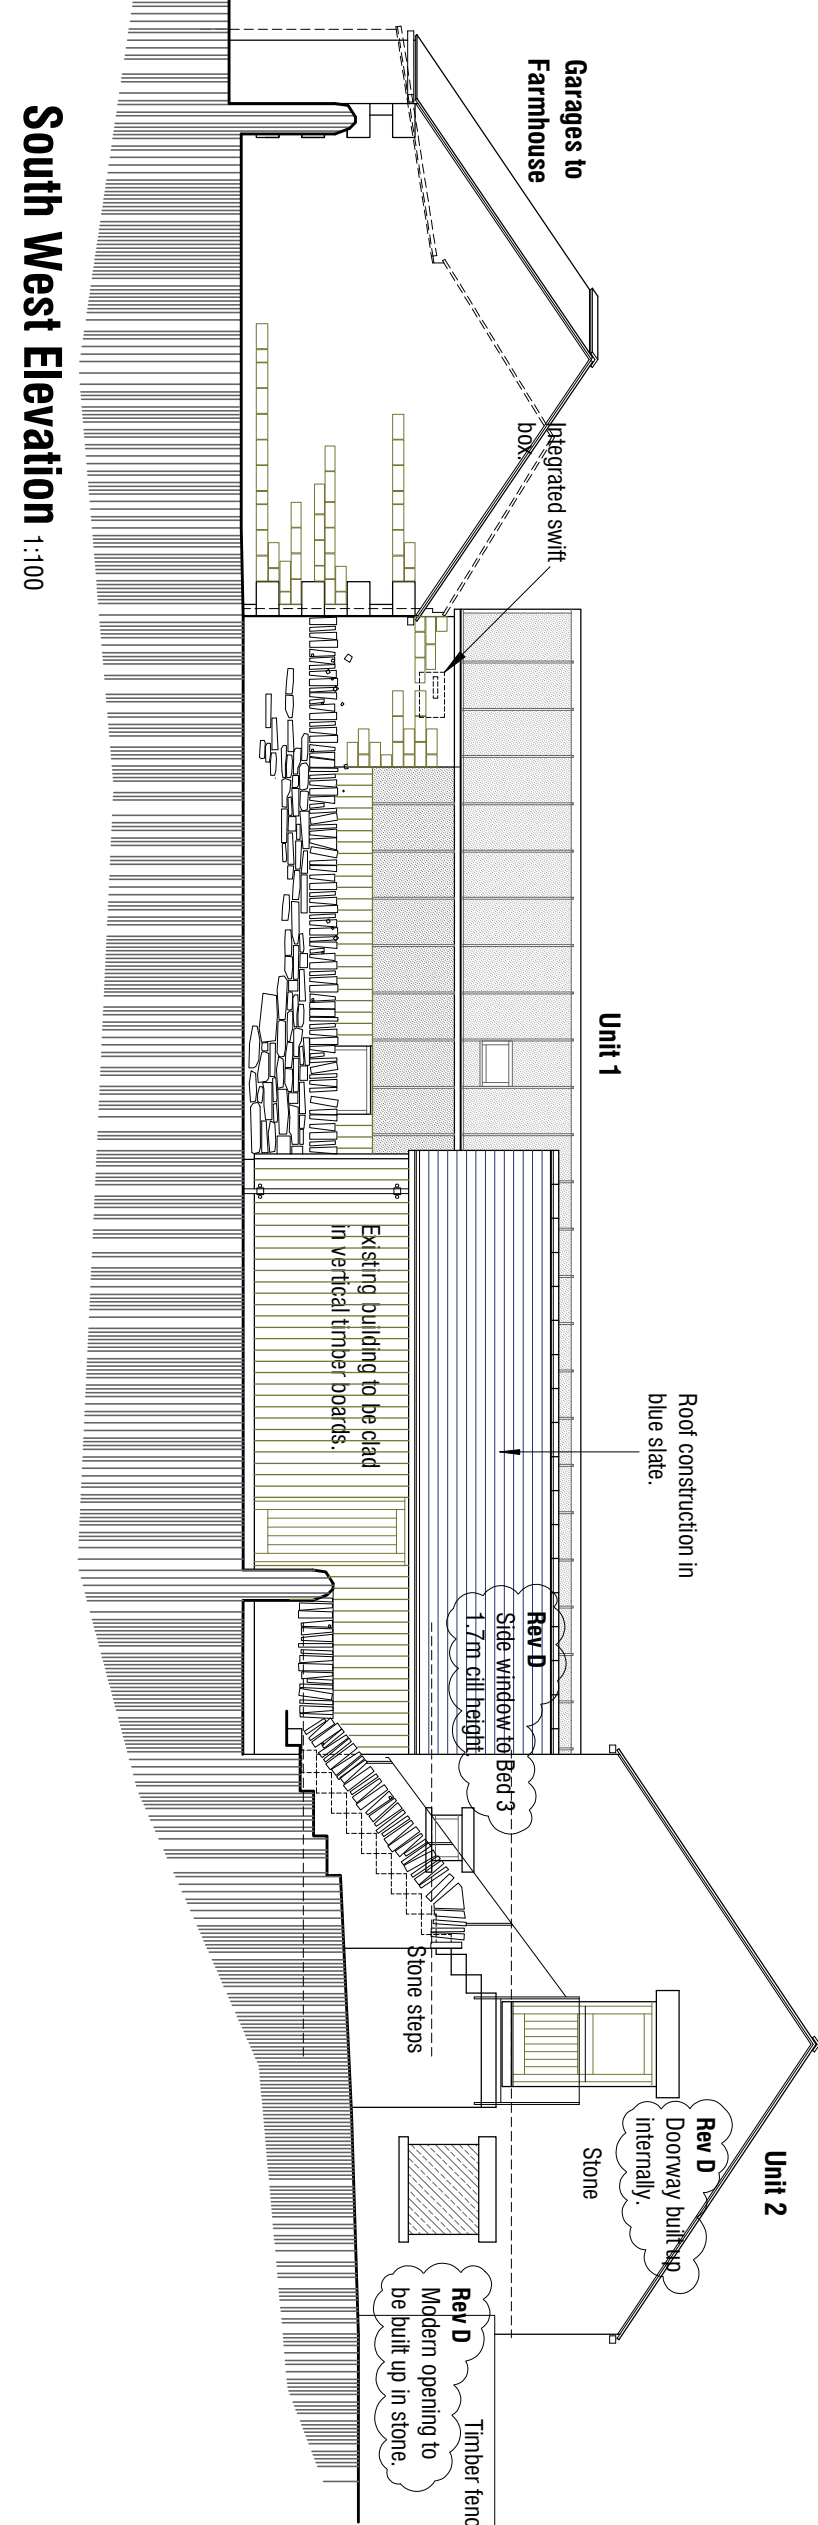
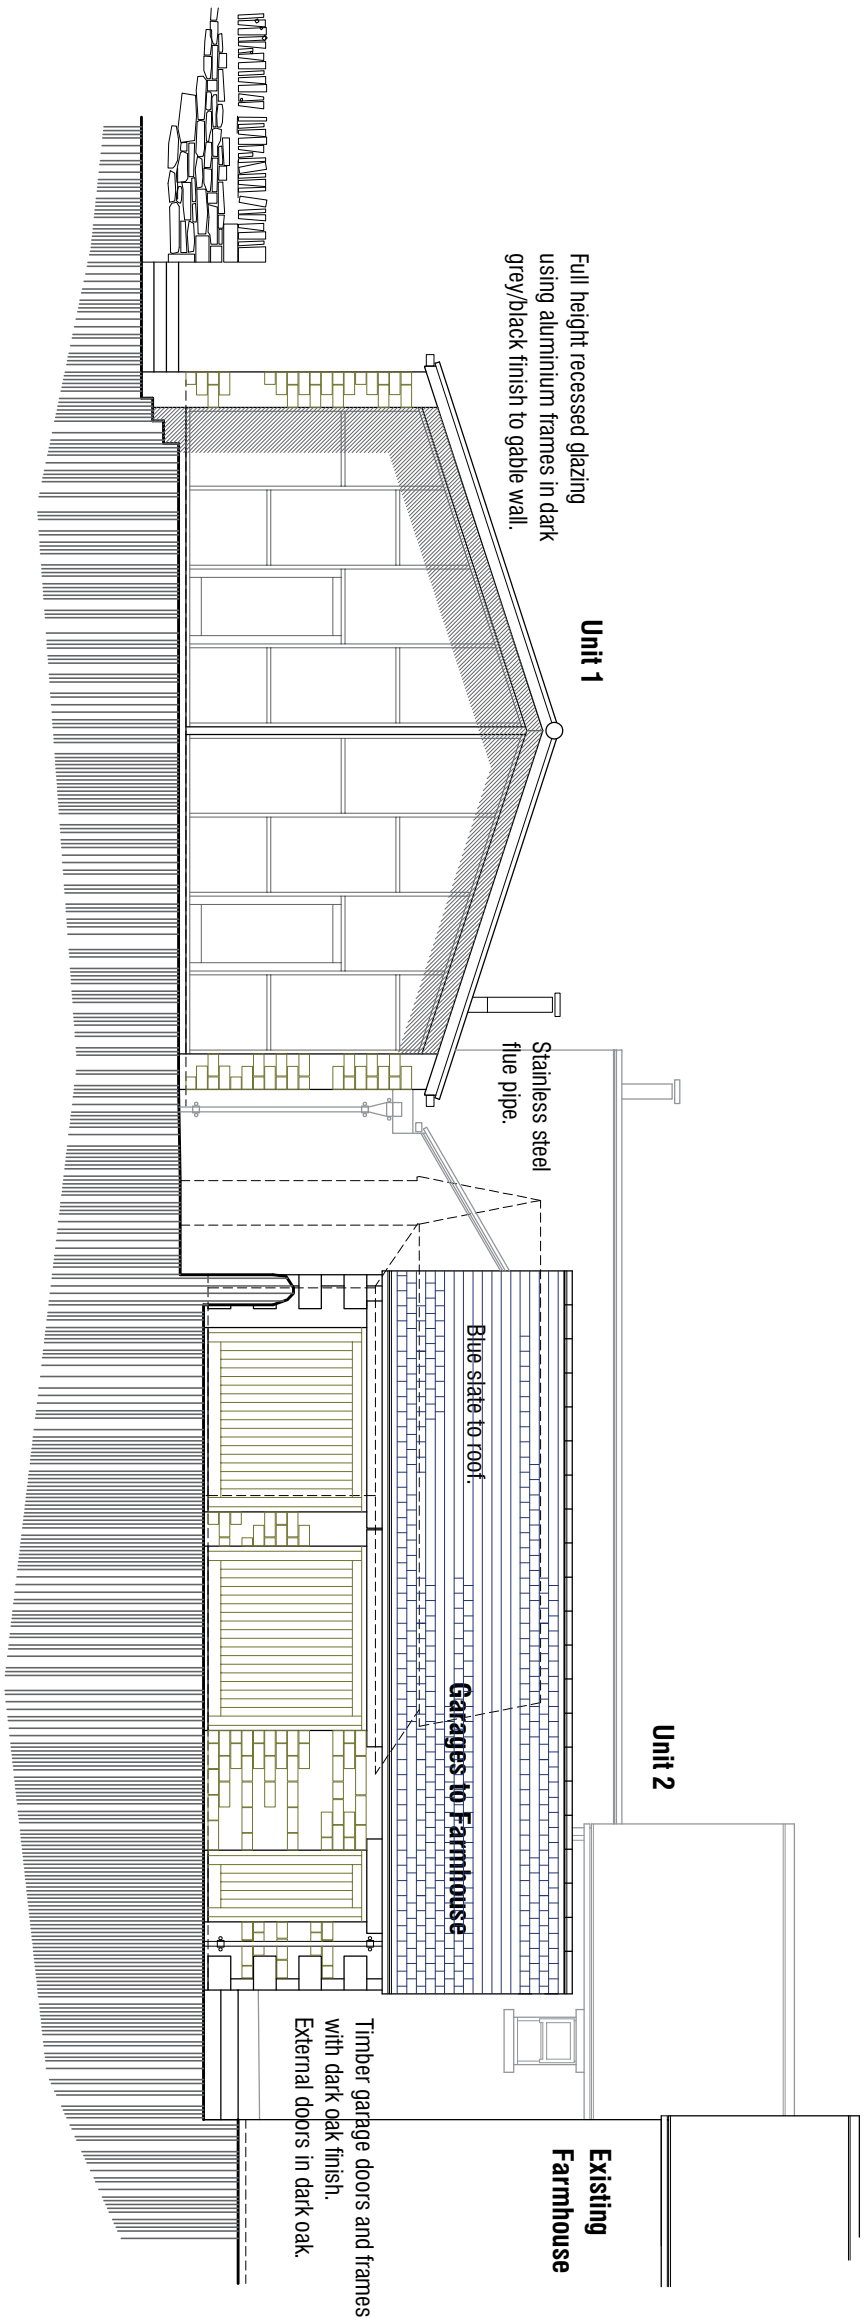
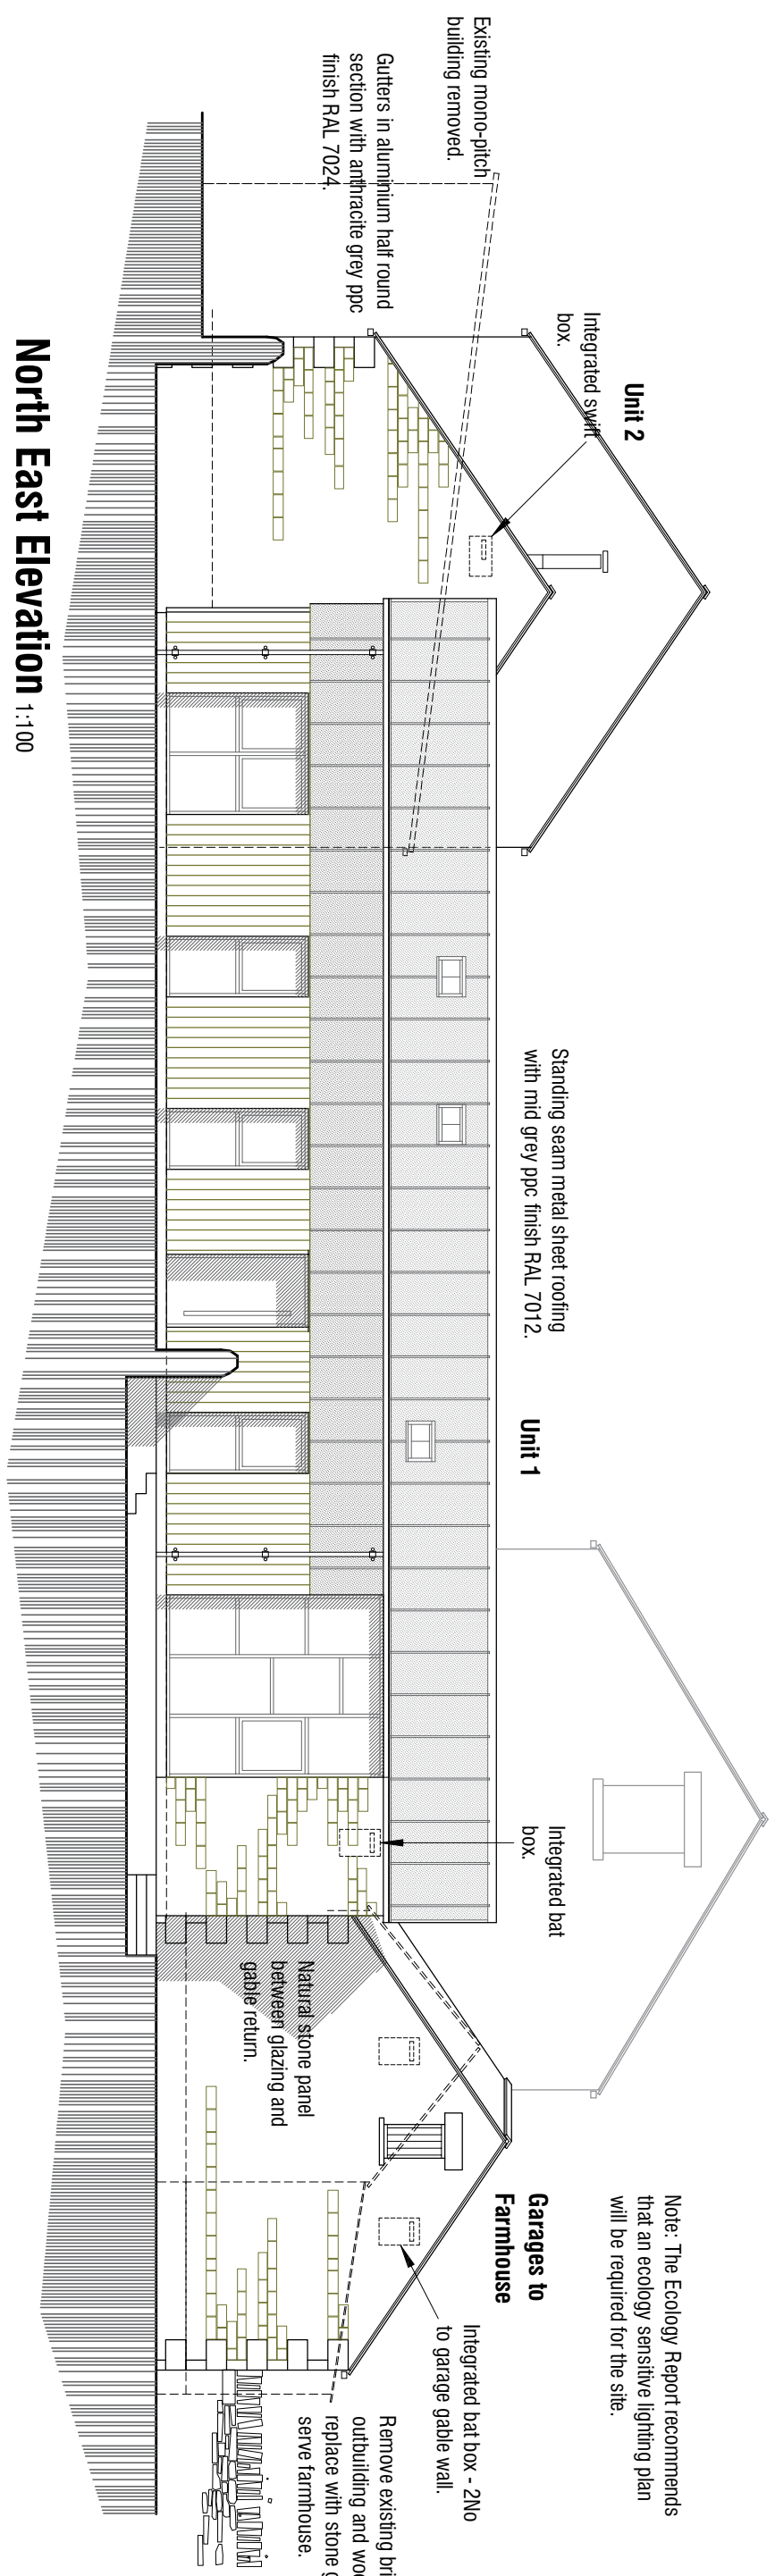


Proposals Elevations

Dance Lane Farm

Dance Lane
Crane Moor
Sheffield
S35 7AW

mbcoothdesign

architectural design and building consultants

Fieldfield House
Barnesley
Sheffield
S19 2JH
Tel: 0114 276 3500
E: mark@mbcoothdesign.co.uk

Scale 1:100 @ A1 Drawn MAB

Date Nov 2023 Ref. 23.09

Dwg No. P03 Rev. E

Copyright reserved. All drawings are preliminary unless otherwise stated. Dimensions for setting out in existing landscape are to be provided and verified on site.