
© THESE DRAWINGS ARE THE COPYRIGHT OF OAKWORTH HOMES LTD. NO PART OF THESE DRAWINGS ARE TO BE COPIED OR REPODUCED WITHOUT THE WRITTEN CONSENT OF THE DESIGNER.

OAKWORTH
HOMES
Oakworth Homes Ltd.
Sustainable Building Centre.
35 Handsworth Road, Handsworth, Sheffield. S9 4AA.
Tel: 0870 85 007 85 - Fax: 0114 243 8150

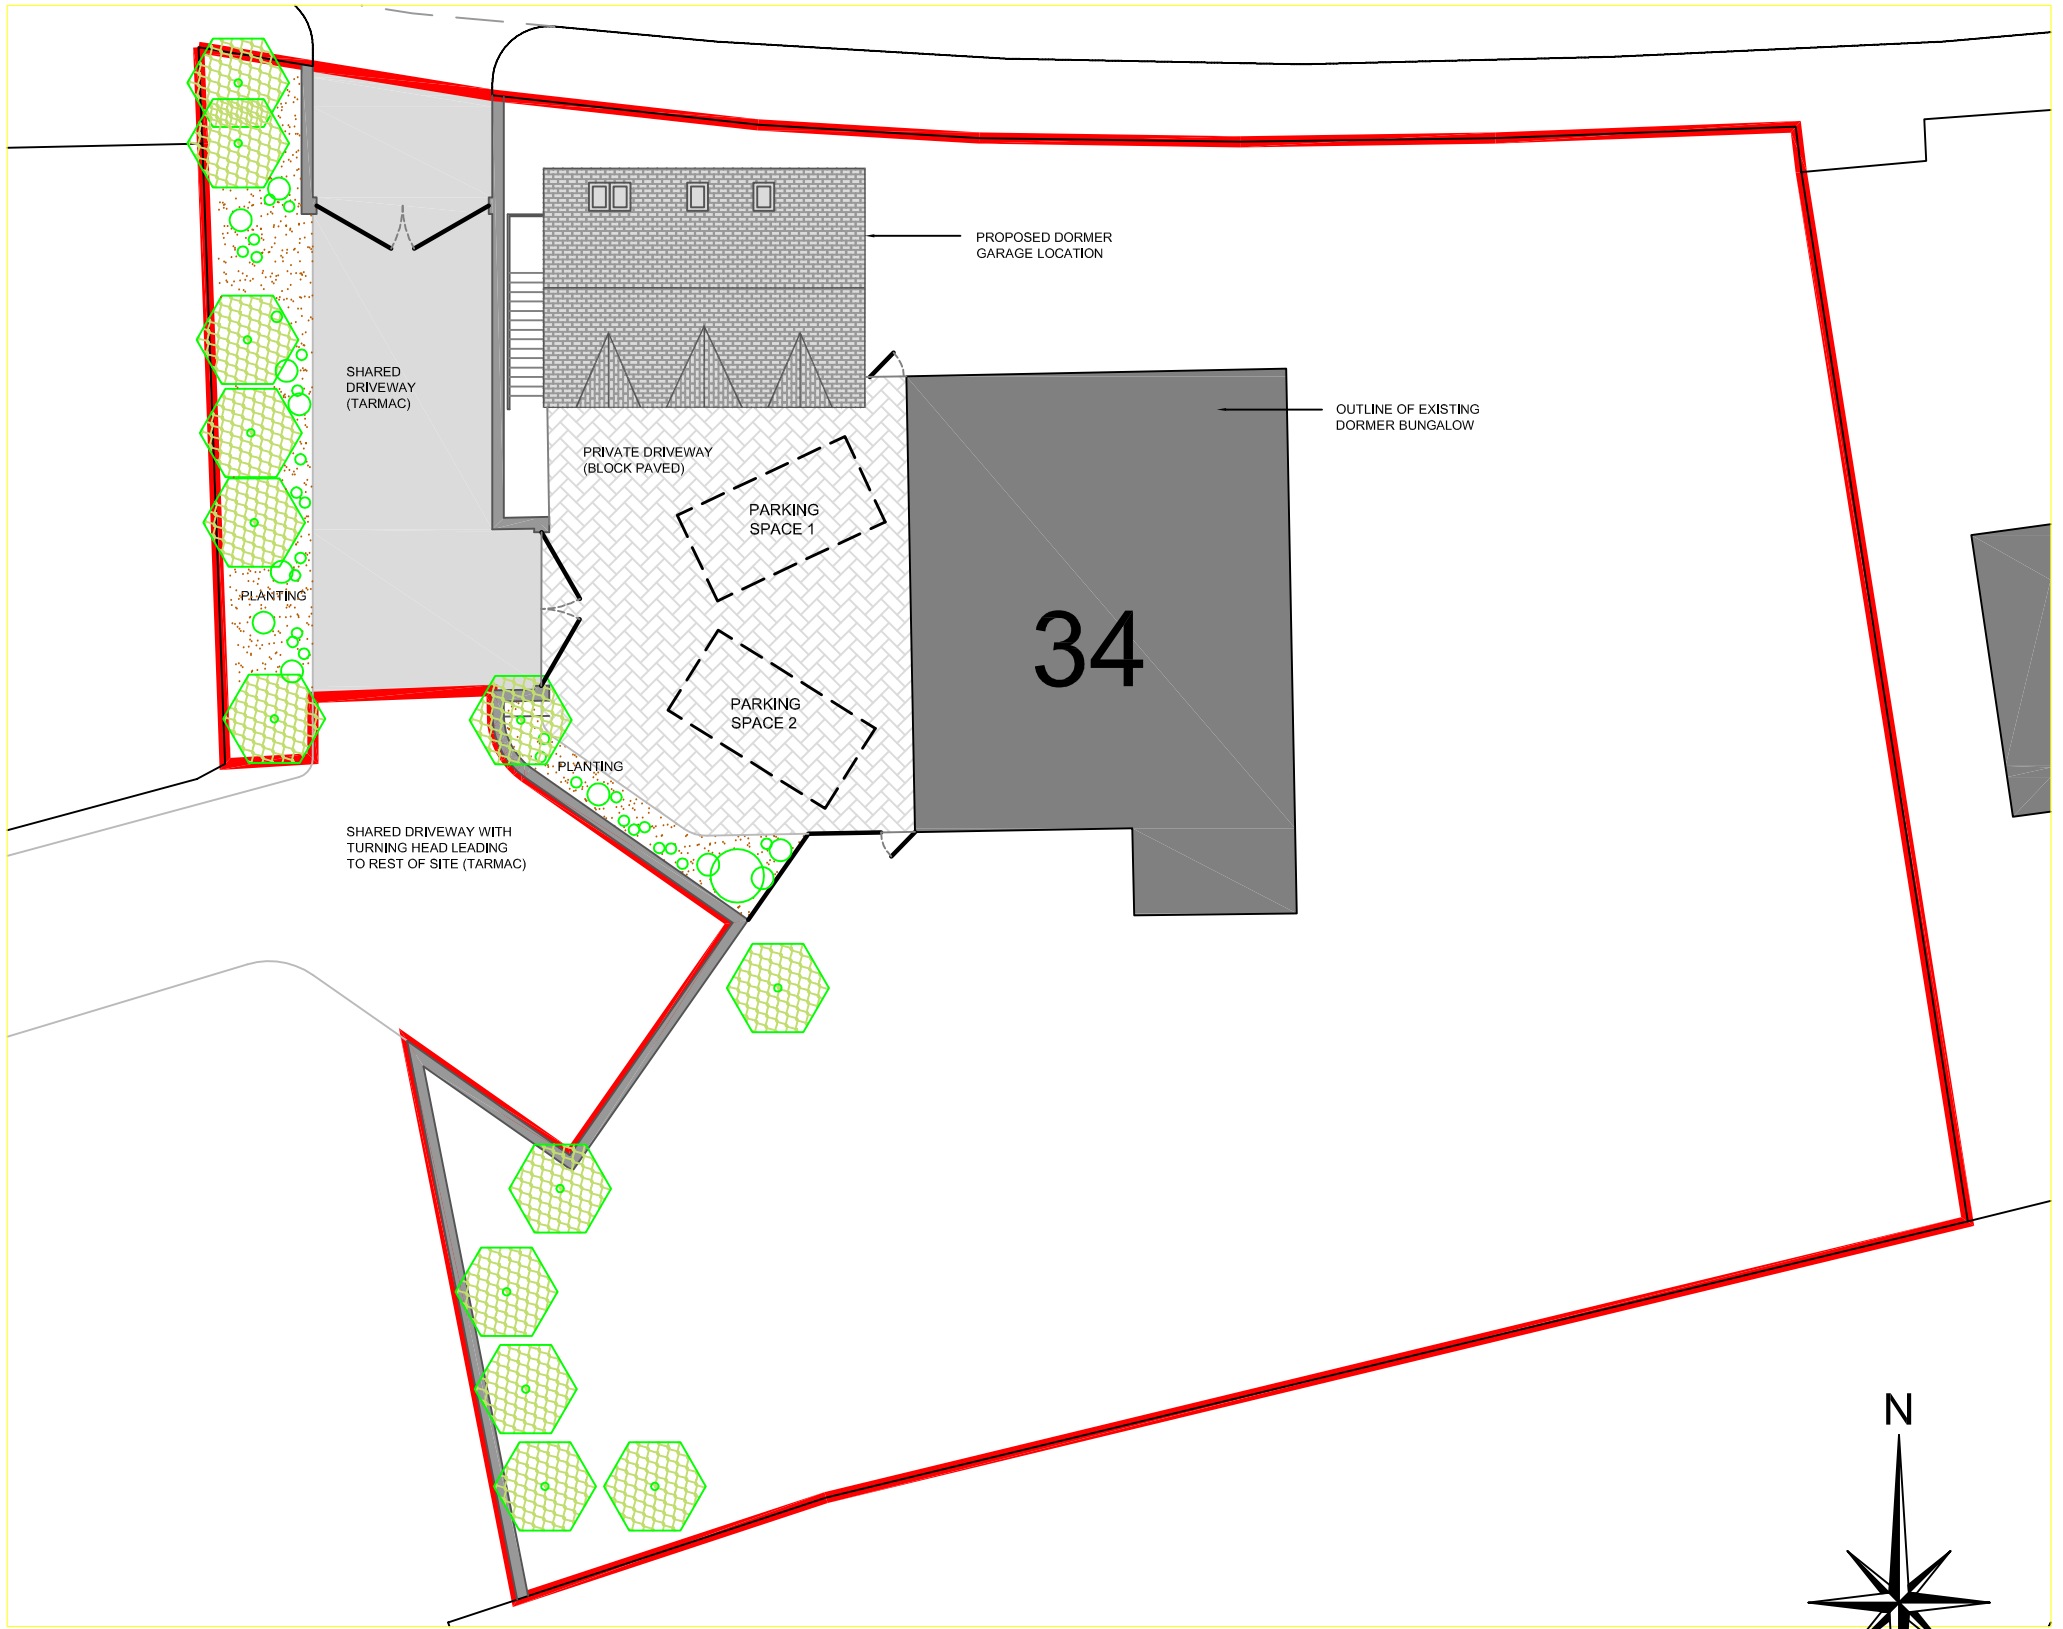

LEGEND:

- NEW TREE
- NEW STONE WALLS - FINISH TO MATCH EXISTING (HEIGHT TBC)
- PLANTED BED WITH SHRUBBERY
- AREA OF BLOCK PAVING
- AREA OF TARMAC
- GATED ENTRANCE

Revision:	Description:	Date:

Customer Reference:	6101		
Client:	Wm Property Development.		
Site Address:	'Kilnclaye'; 34, Westgate. MONK BRETTON. Barnsley. S71 2DJ.		
Project Name:	Proposed Dormer Garage Development.		
Drawing Title:	Proposed Vehicular Access & Indicative Landscaping		
Scale:	1: 200	**Drawing No:**	A005
Date:	Mar 2011	**Revision:**	
Drawn By:	EF	**Checked By:**	JC