


Produced on 03 January 2023 from the Ordnance Survey National Geographic Database and incorporating surveyed revision available at this date.
This map shows the area bounded by 439139 411225,439281 411225,439281 411367,439139 411367,439139 411225
Crown copyright and database rights 2023 OS 100054135. Supplied by copla ltd trading as UKPlanningMaps.com a licensed Ordnance Survey partner (OS 100054135).
Data licence expires 03 January 2024. Unique plan reference: v2c//890523/1202001

10 0 10 20 30 40 50

LOCATION PLAN 1:1250

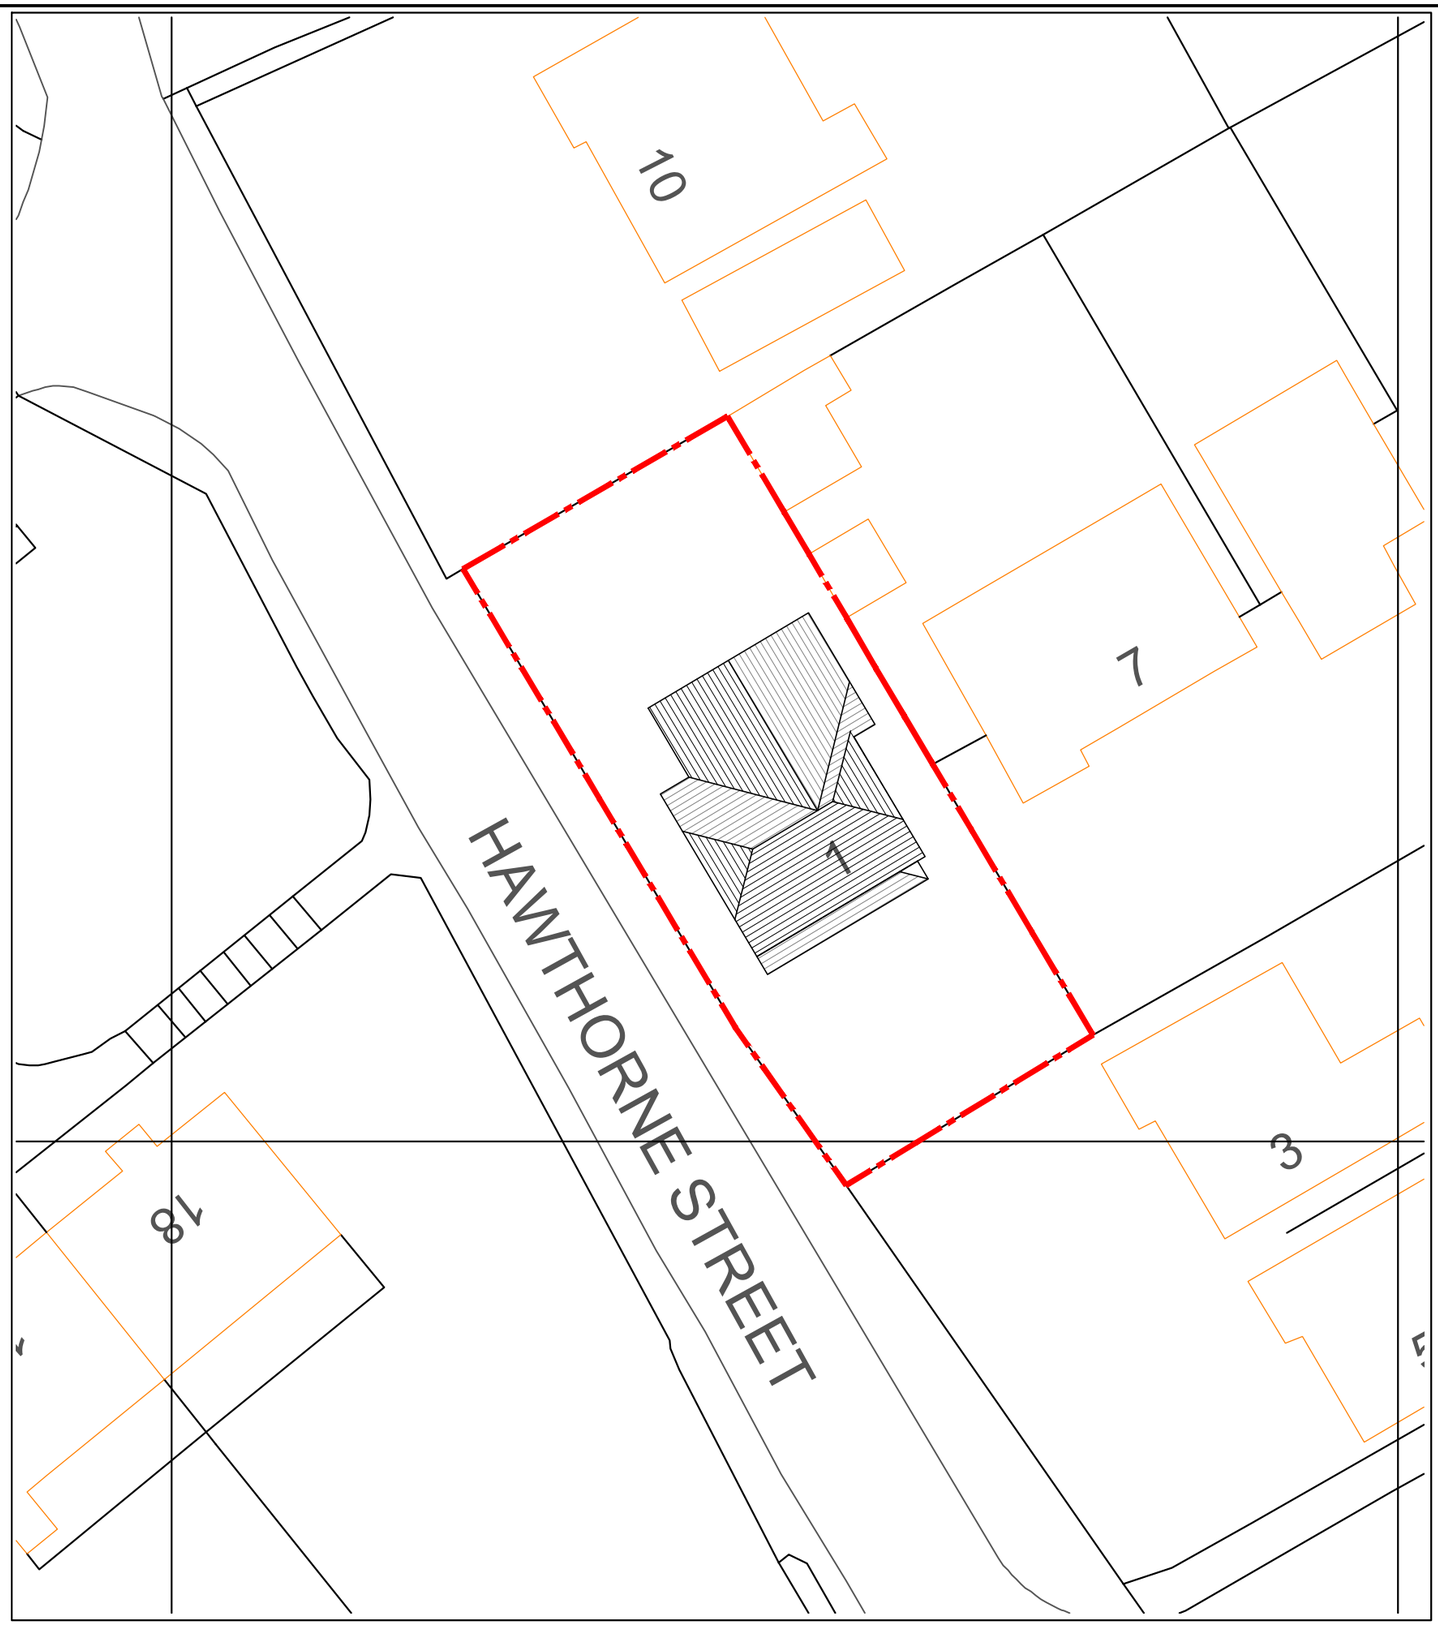

SITE PLAN 1:250

1 HOLLY FARM, SHAFTON, BARNSLEY, S72 8US
LOCATION & SITE PLANS
DRG - LP-100-05C (A3 AS NOTED)