
NOTES
The contractor is to check and verify all building and site dimensions, levels and sewer invert levels at connection points before tendering and work commences.
This drawing must be read with and checked against any structural or other specialist drawings provided.
The contractor is to comply in all respects with the current building regulations whether specifically stated on these drawings or not. Internal dimensions exclude plaster thickness.
Do not scale off this drawing.

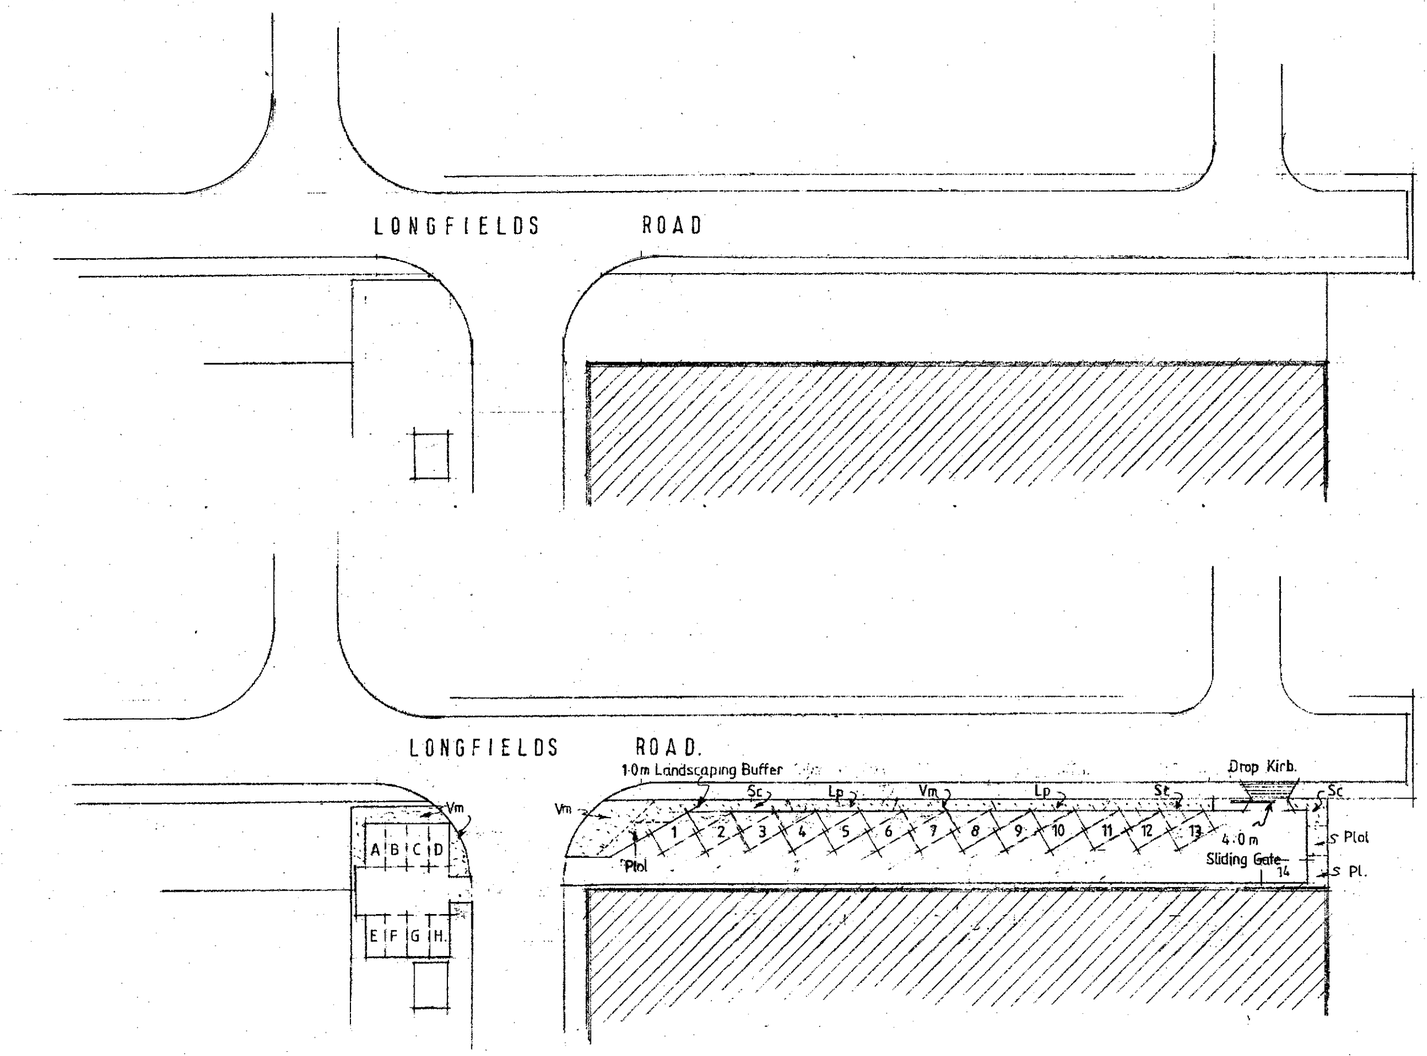

Existing planting retained as indicated (Ornamental mix)

Vm Vinca Minor & Vinca Minor Variegata
PL. Prunus Lusitanica
Sc Sympohoricarpos x chenaultii 'Hancock'
Lp Ligustrum Ovalifolium
Plol Prunus laurocerasus 'Otto Luyken'.

BMBC
CORPORATE MAIL ROOM
16 OCT 2017
Received by:
ORIGINAL COPY

© Copyright

Job Title	PROPOSED CAR PARKING.	
Client	GLASS RECYLING UK LTD.	
Drawing Title	LAYOUTS.	
Drawn By	Date	Scale
I.W.	JUNE 17	1:500

IAN WILLIAMS
DESIGN AND BUILD
FAIRFIELDS, CHURCH ROAD
ALTOFTS, W. YORKS. WF6 2NU
Telephone: 01924 [illegible]

DRG. No. 71 01 06 17

CDS Ltd L8595