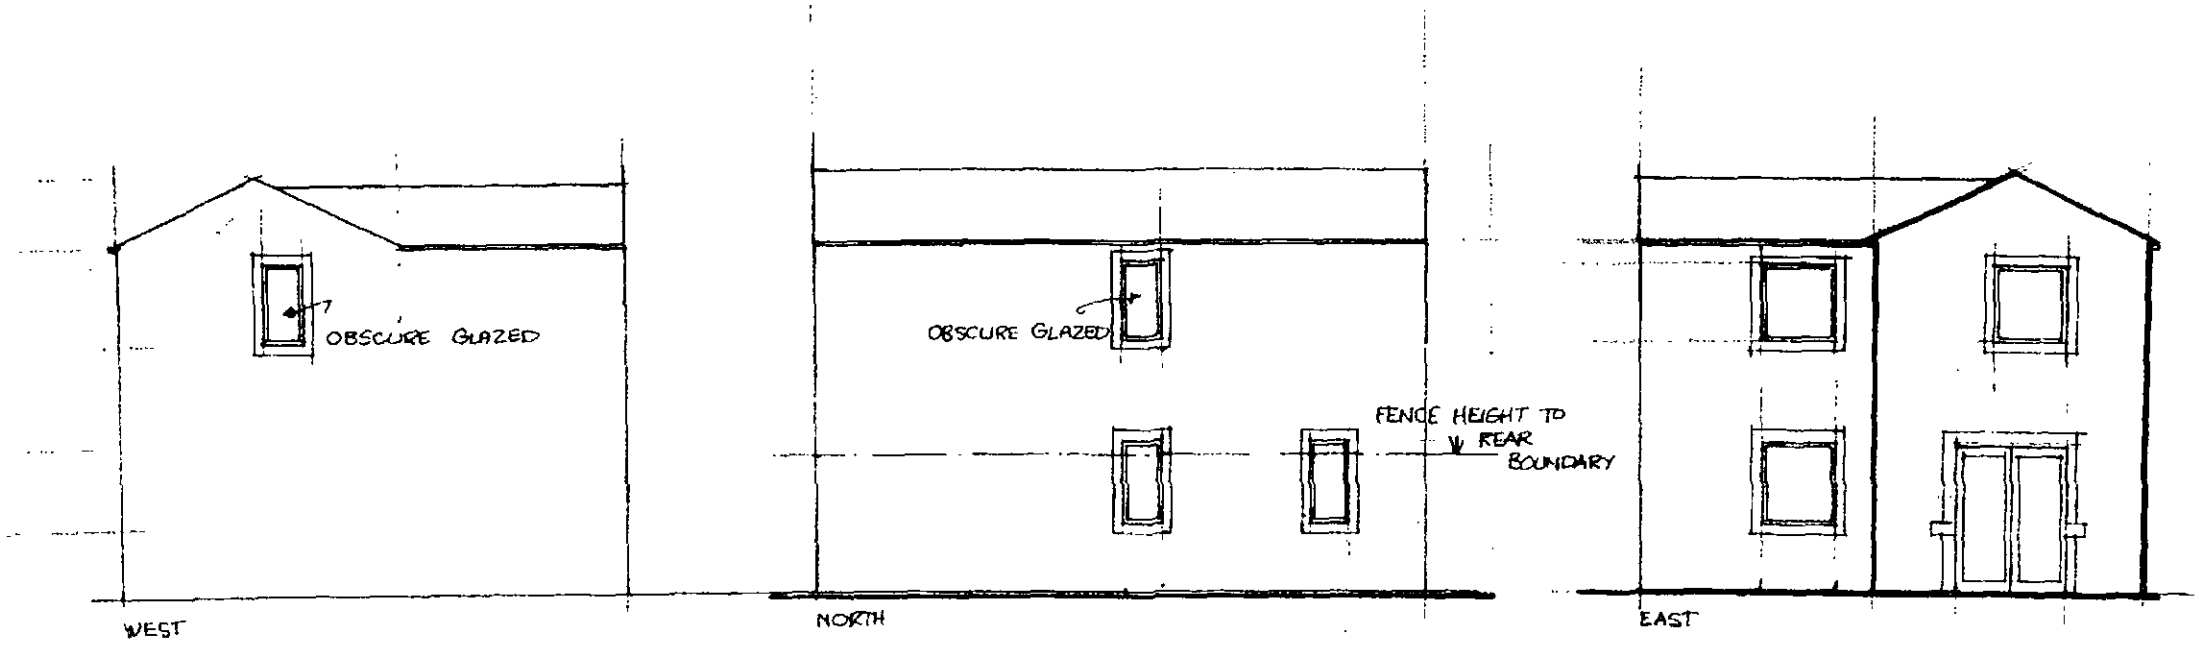


NEW HOUSE - GREEN ROAD PENISTONE ELEVATIONS 1:100 SCALE DRG A1 4/2012

MICHAEL A CLYNCH
Dip. Arch. Dip. T. P. A.R.I.B.A.
Architect & Town Planner
14 Huddersfield Road, Ingbirchworth
Sheffield S36 7GF Tel: 01226 763087