




PROPOSED PORCH EXTENSION TO FRONT OF
38 DOWNES CRESCENT GAWBER BARNSELEY FOR
MR & MRS. J. COOPER - TEL. 203049

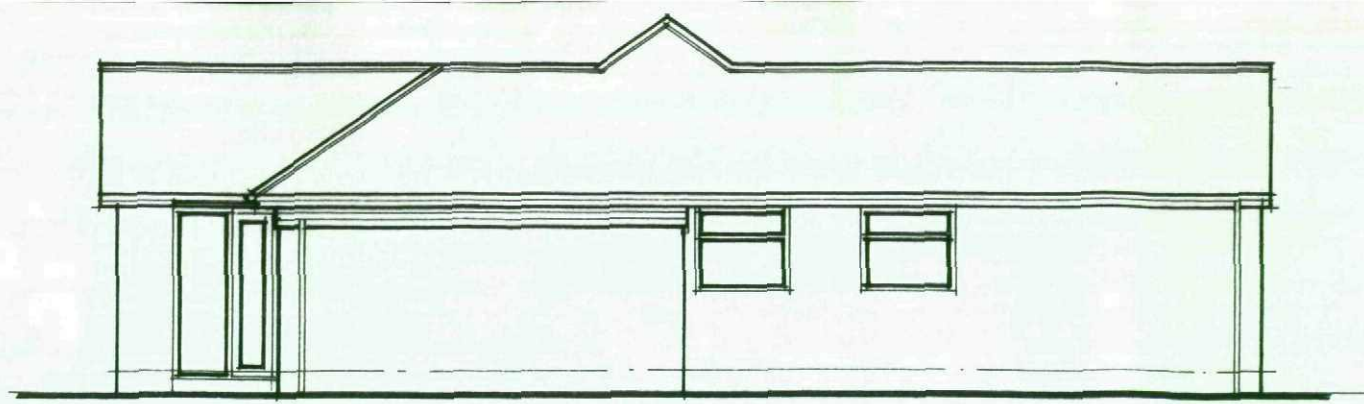


EX. SIDE ELEVATION (1:100)

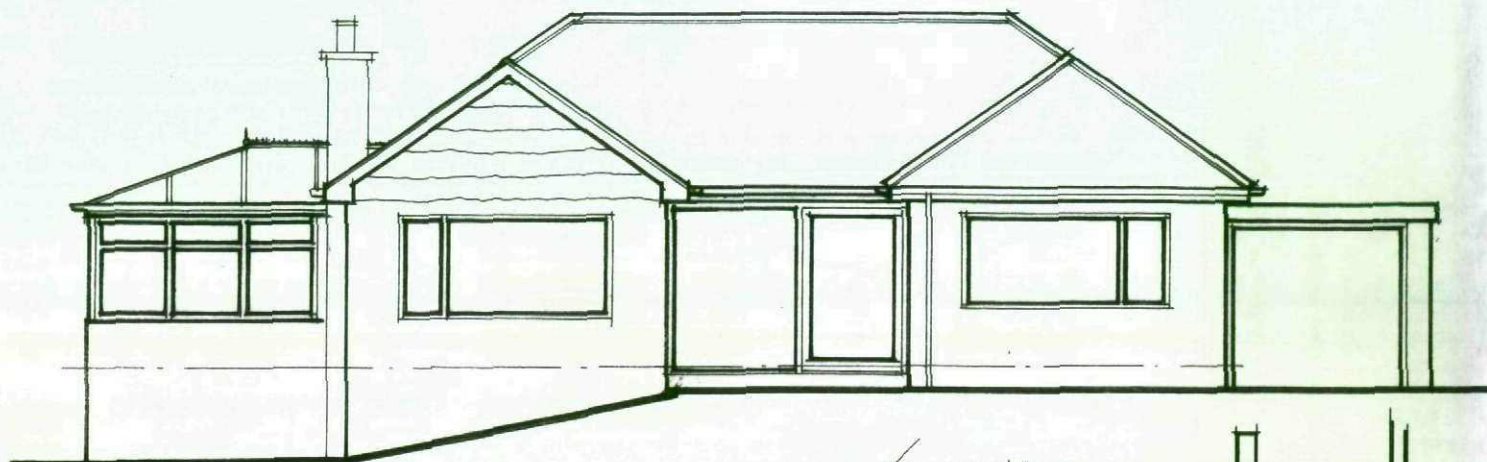


EX. FRONT ELEVATION (1:100)

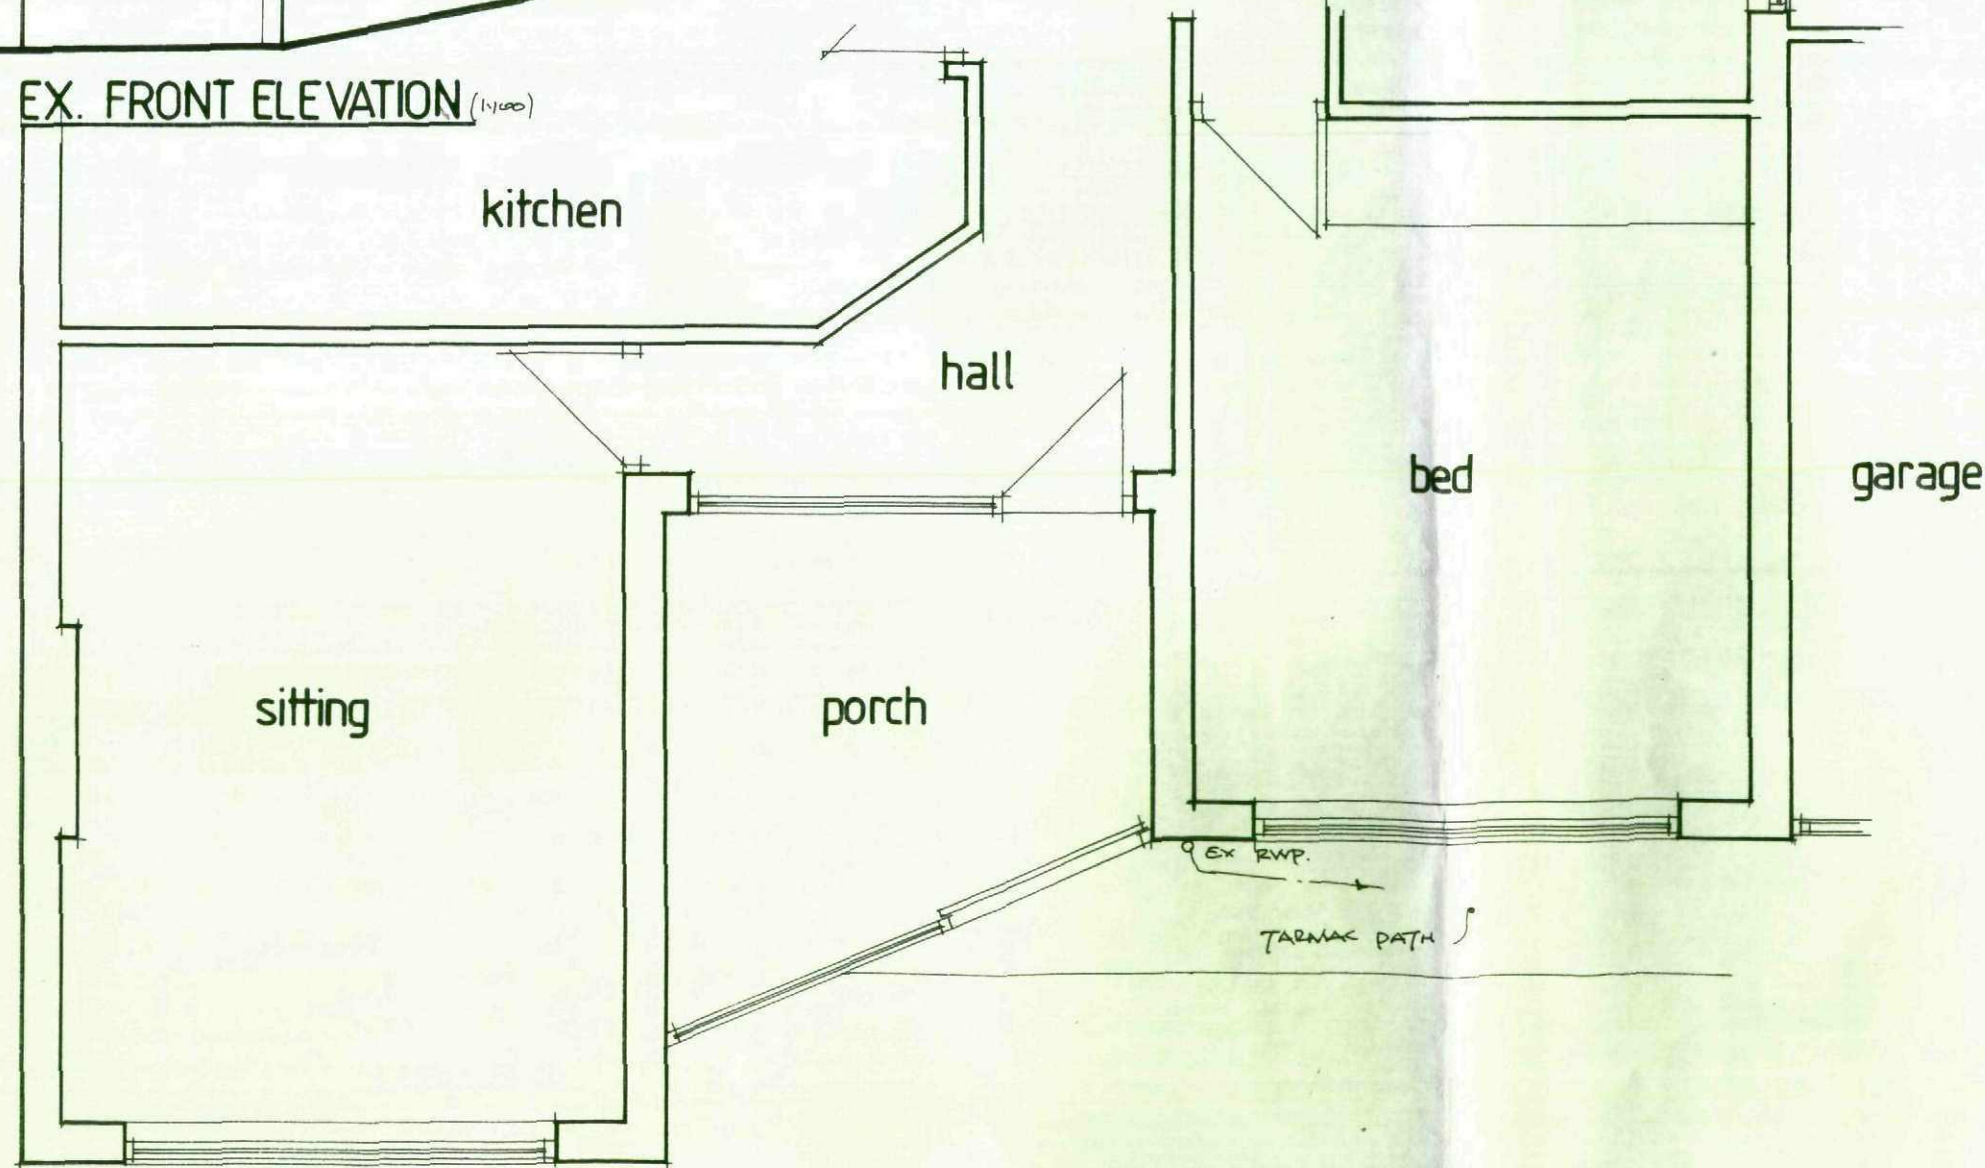


EX. FLOOR PLAN (1:50)

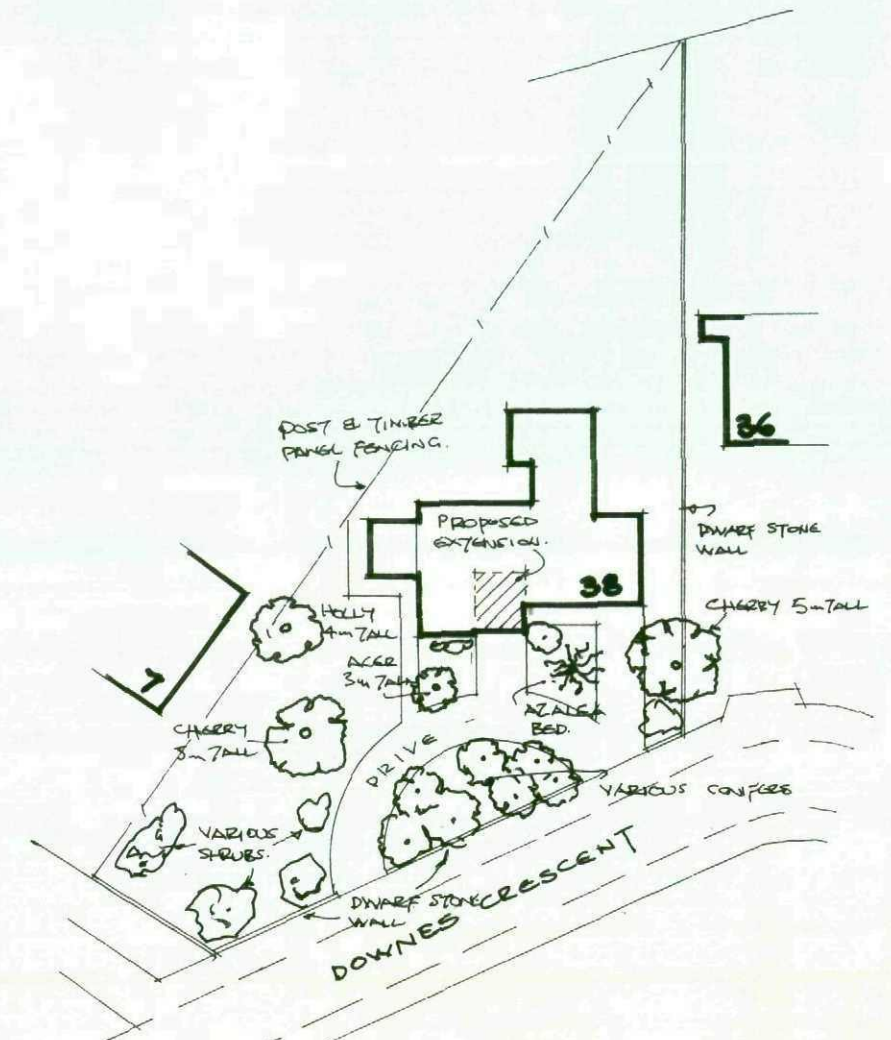


BLOCK PLAN 1/500 approx.

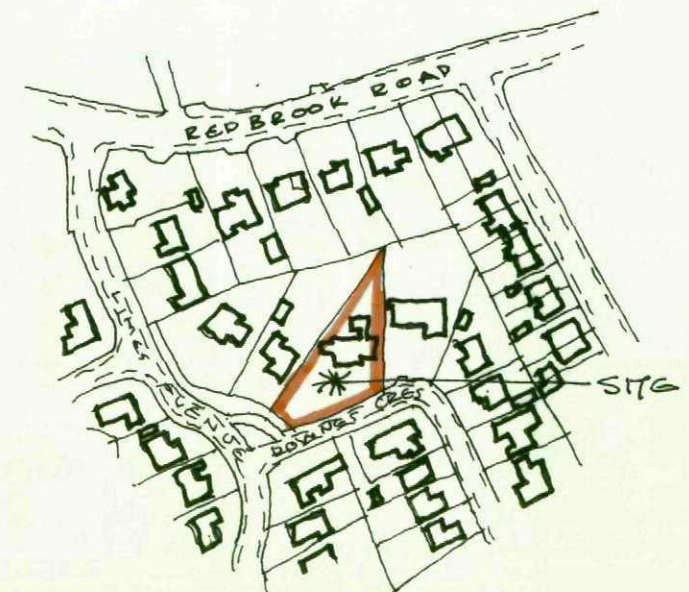


LOCATION PLAN 1/2500 approx.

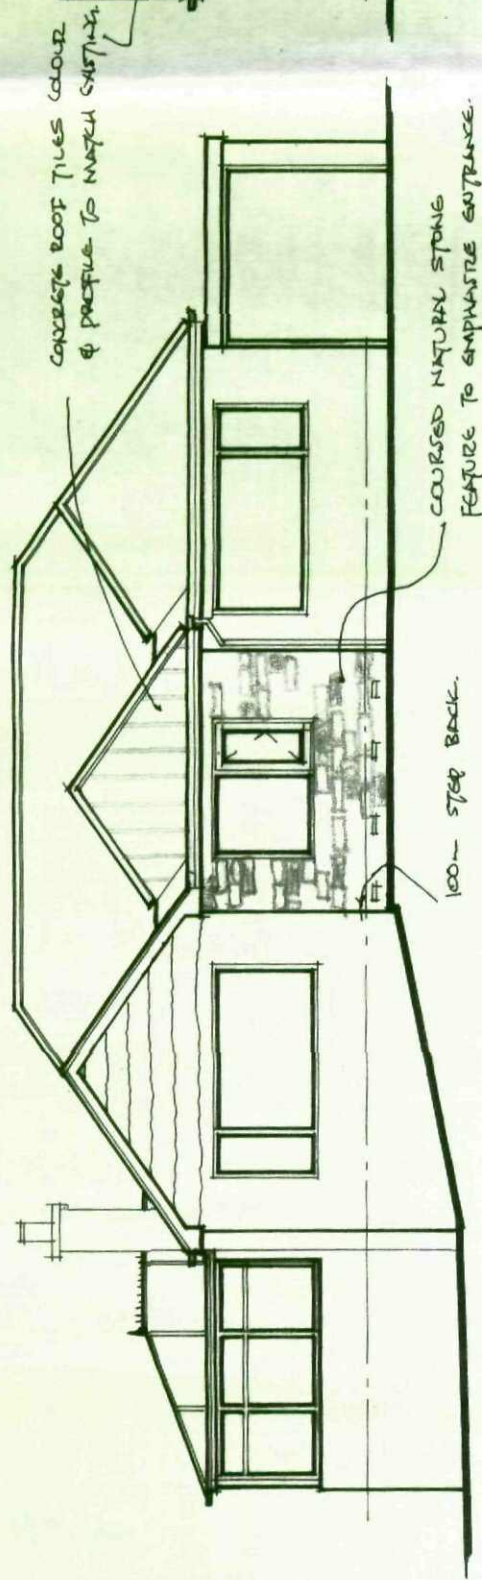


PROP. FRONT ELEVATION (1:100)

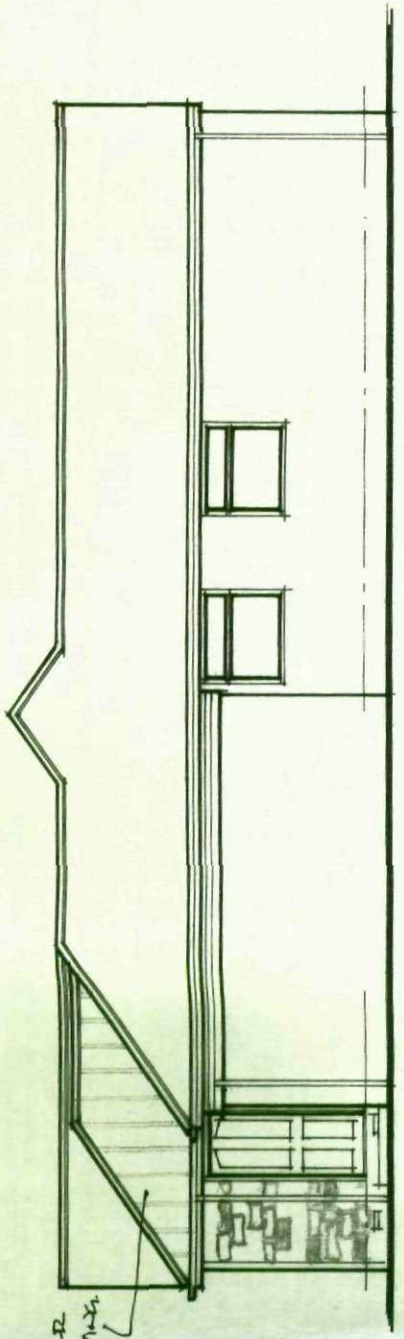

PROP. SIDE ELEVATION (1:100)

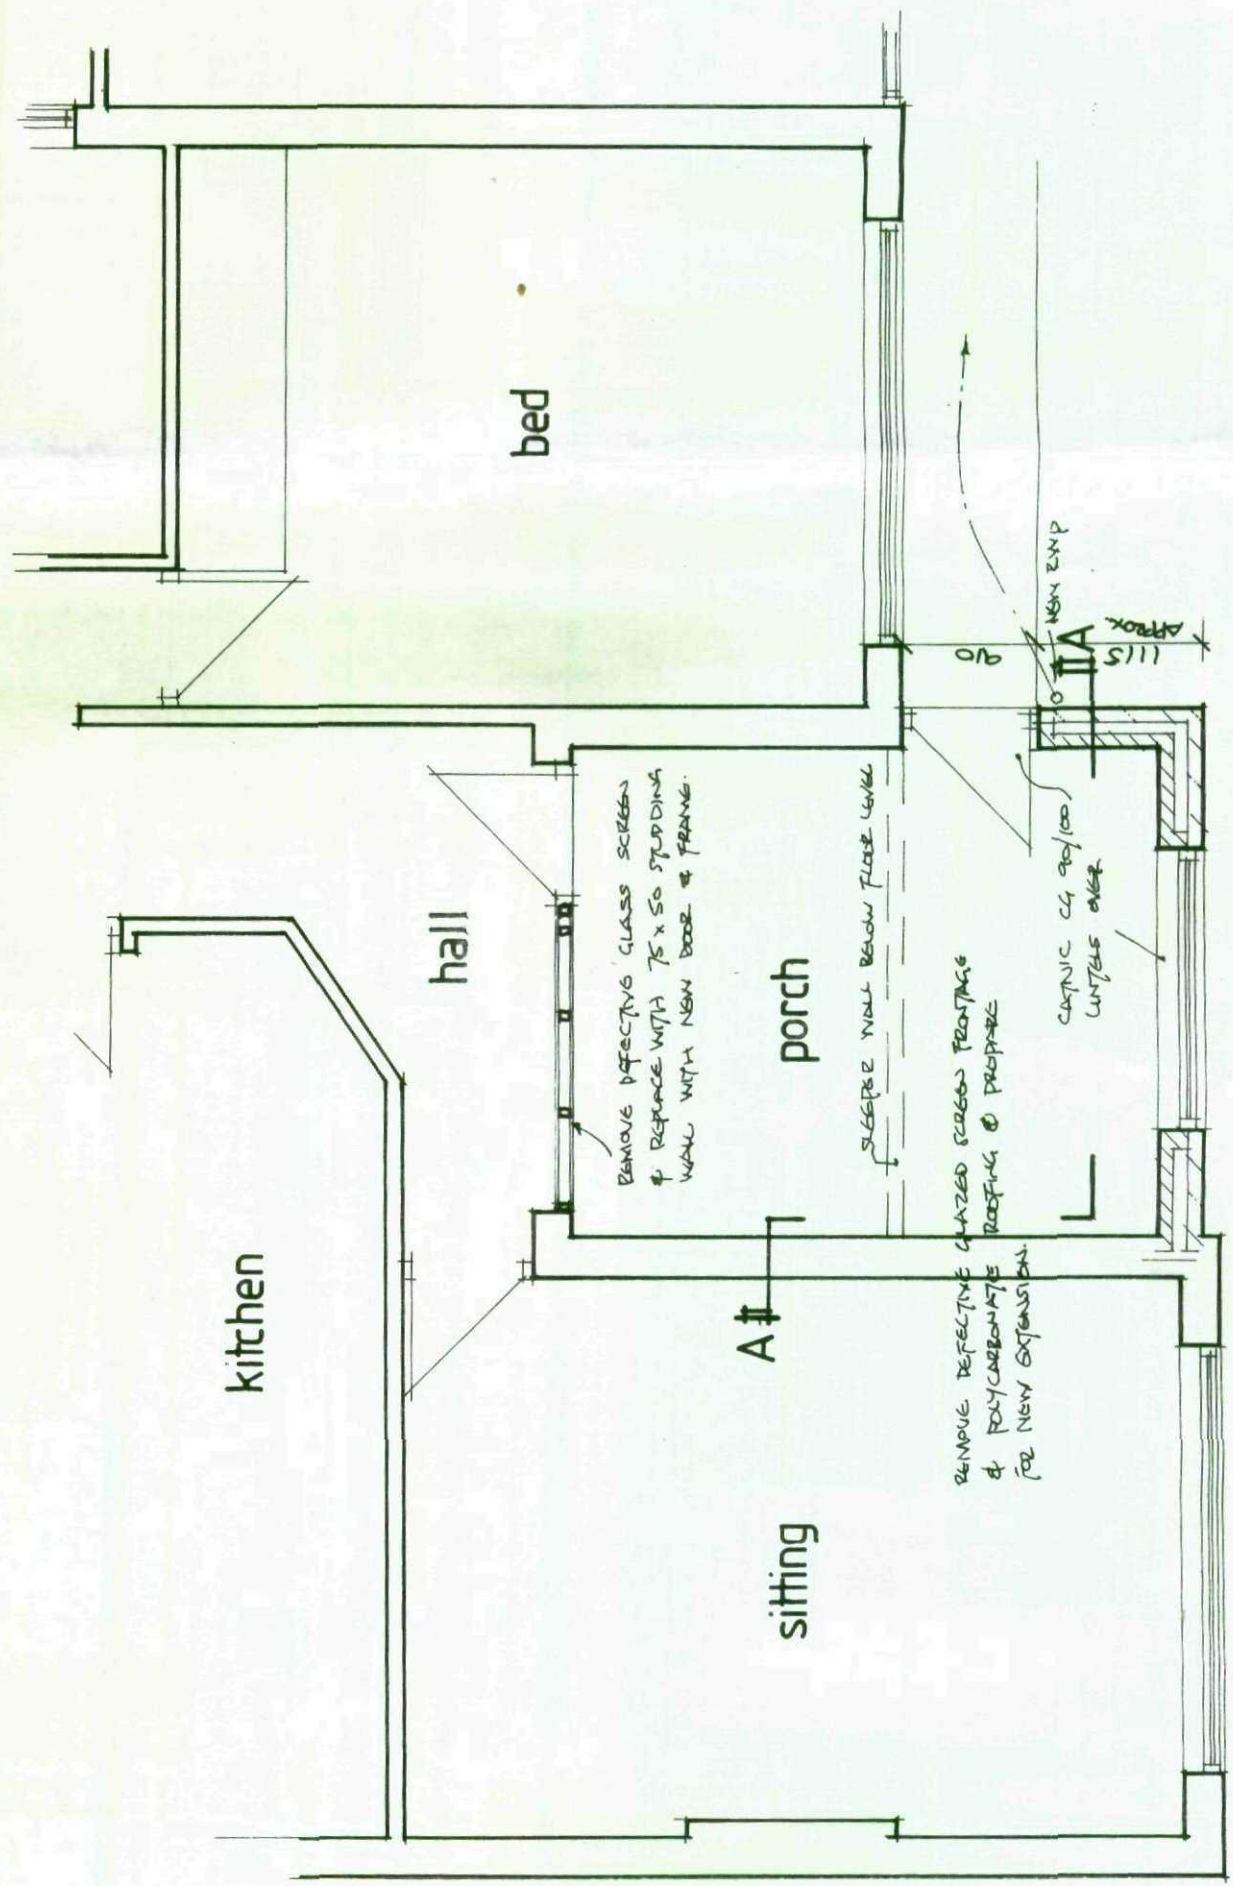

PROP. FLOOR PLAN (1:50)

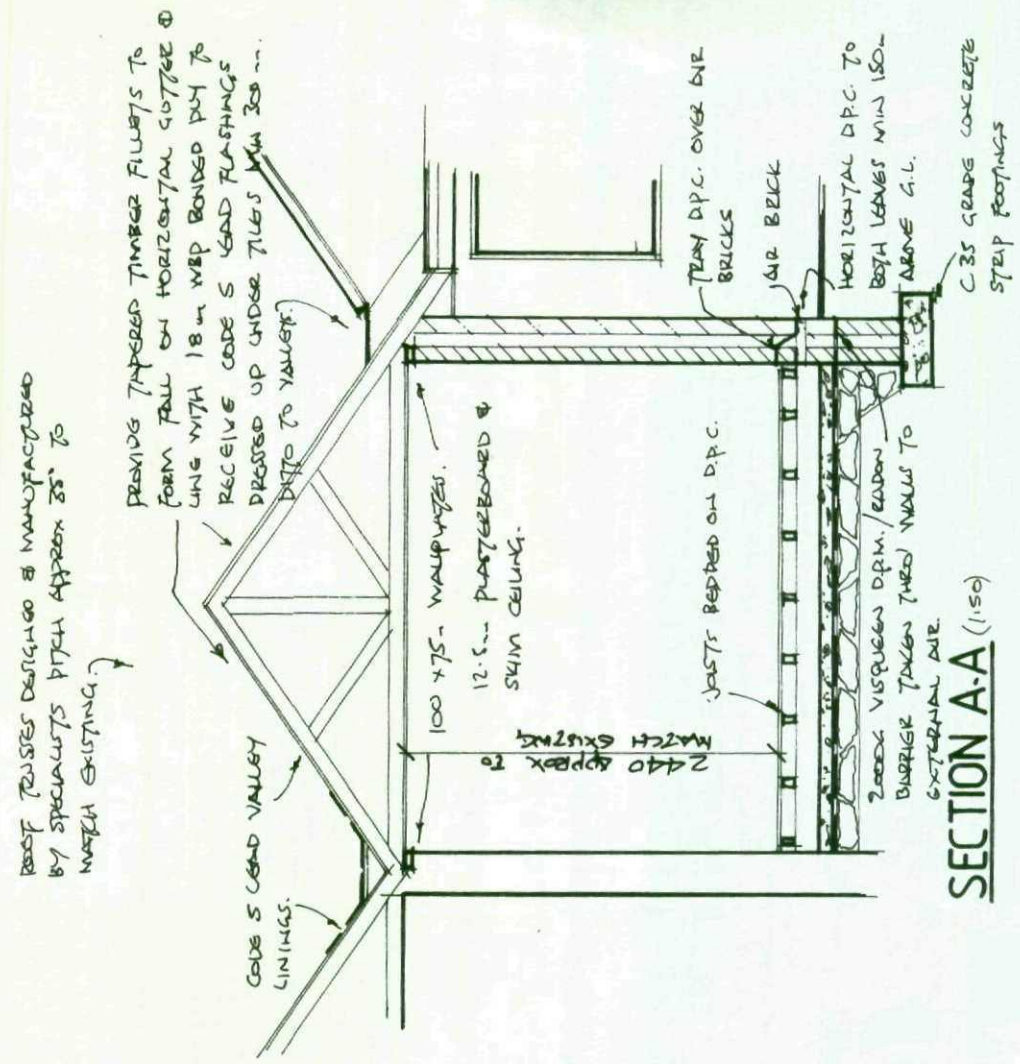

SECTION A-A (1:50)