

1) This drawing and the design and details depicted thereon are the copyright of Peter Dimberline Chartered Architect.
2) All dimensions on this drawing are to be checked by the Contractor and any discrepancies are to be reported to the Architect.
3) Do not scale critical dimensions off this drawing.
4) Contractor to ensure that all Health & Safety requirements (CDM Regulations) in relation to this project will be complied with.

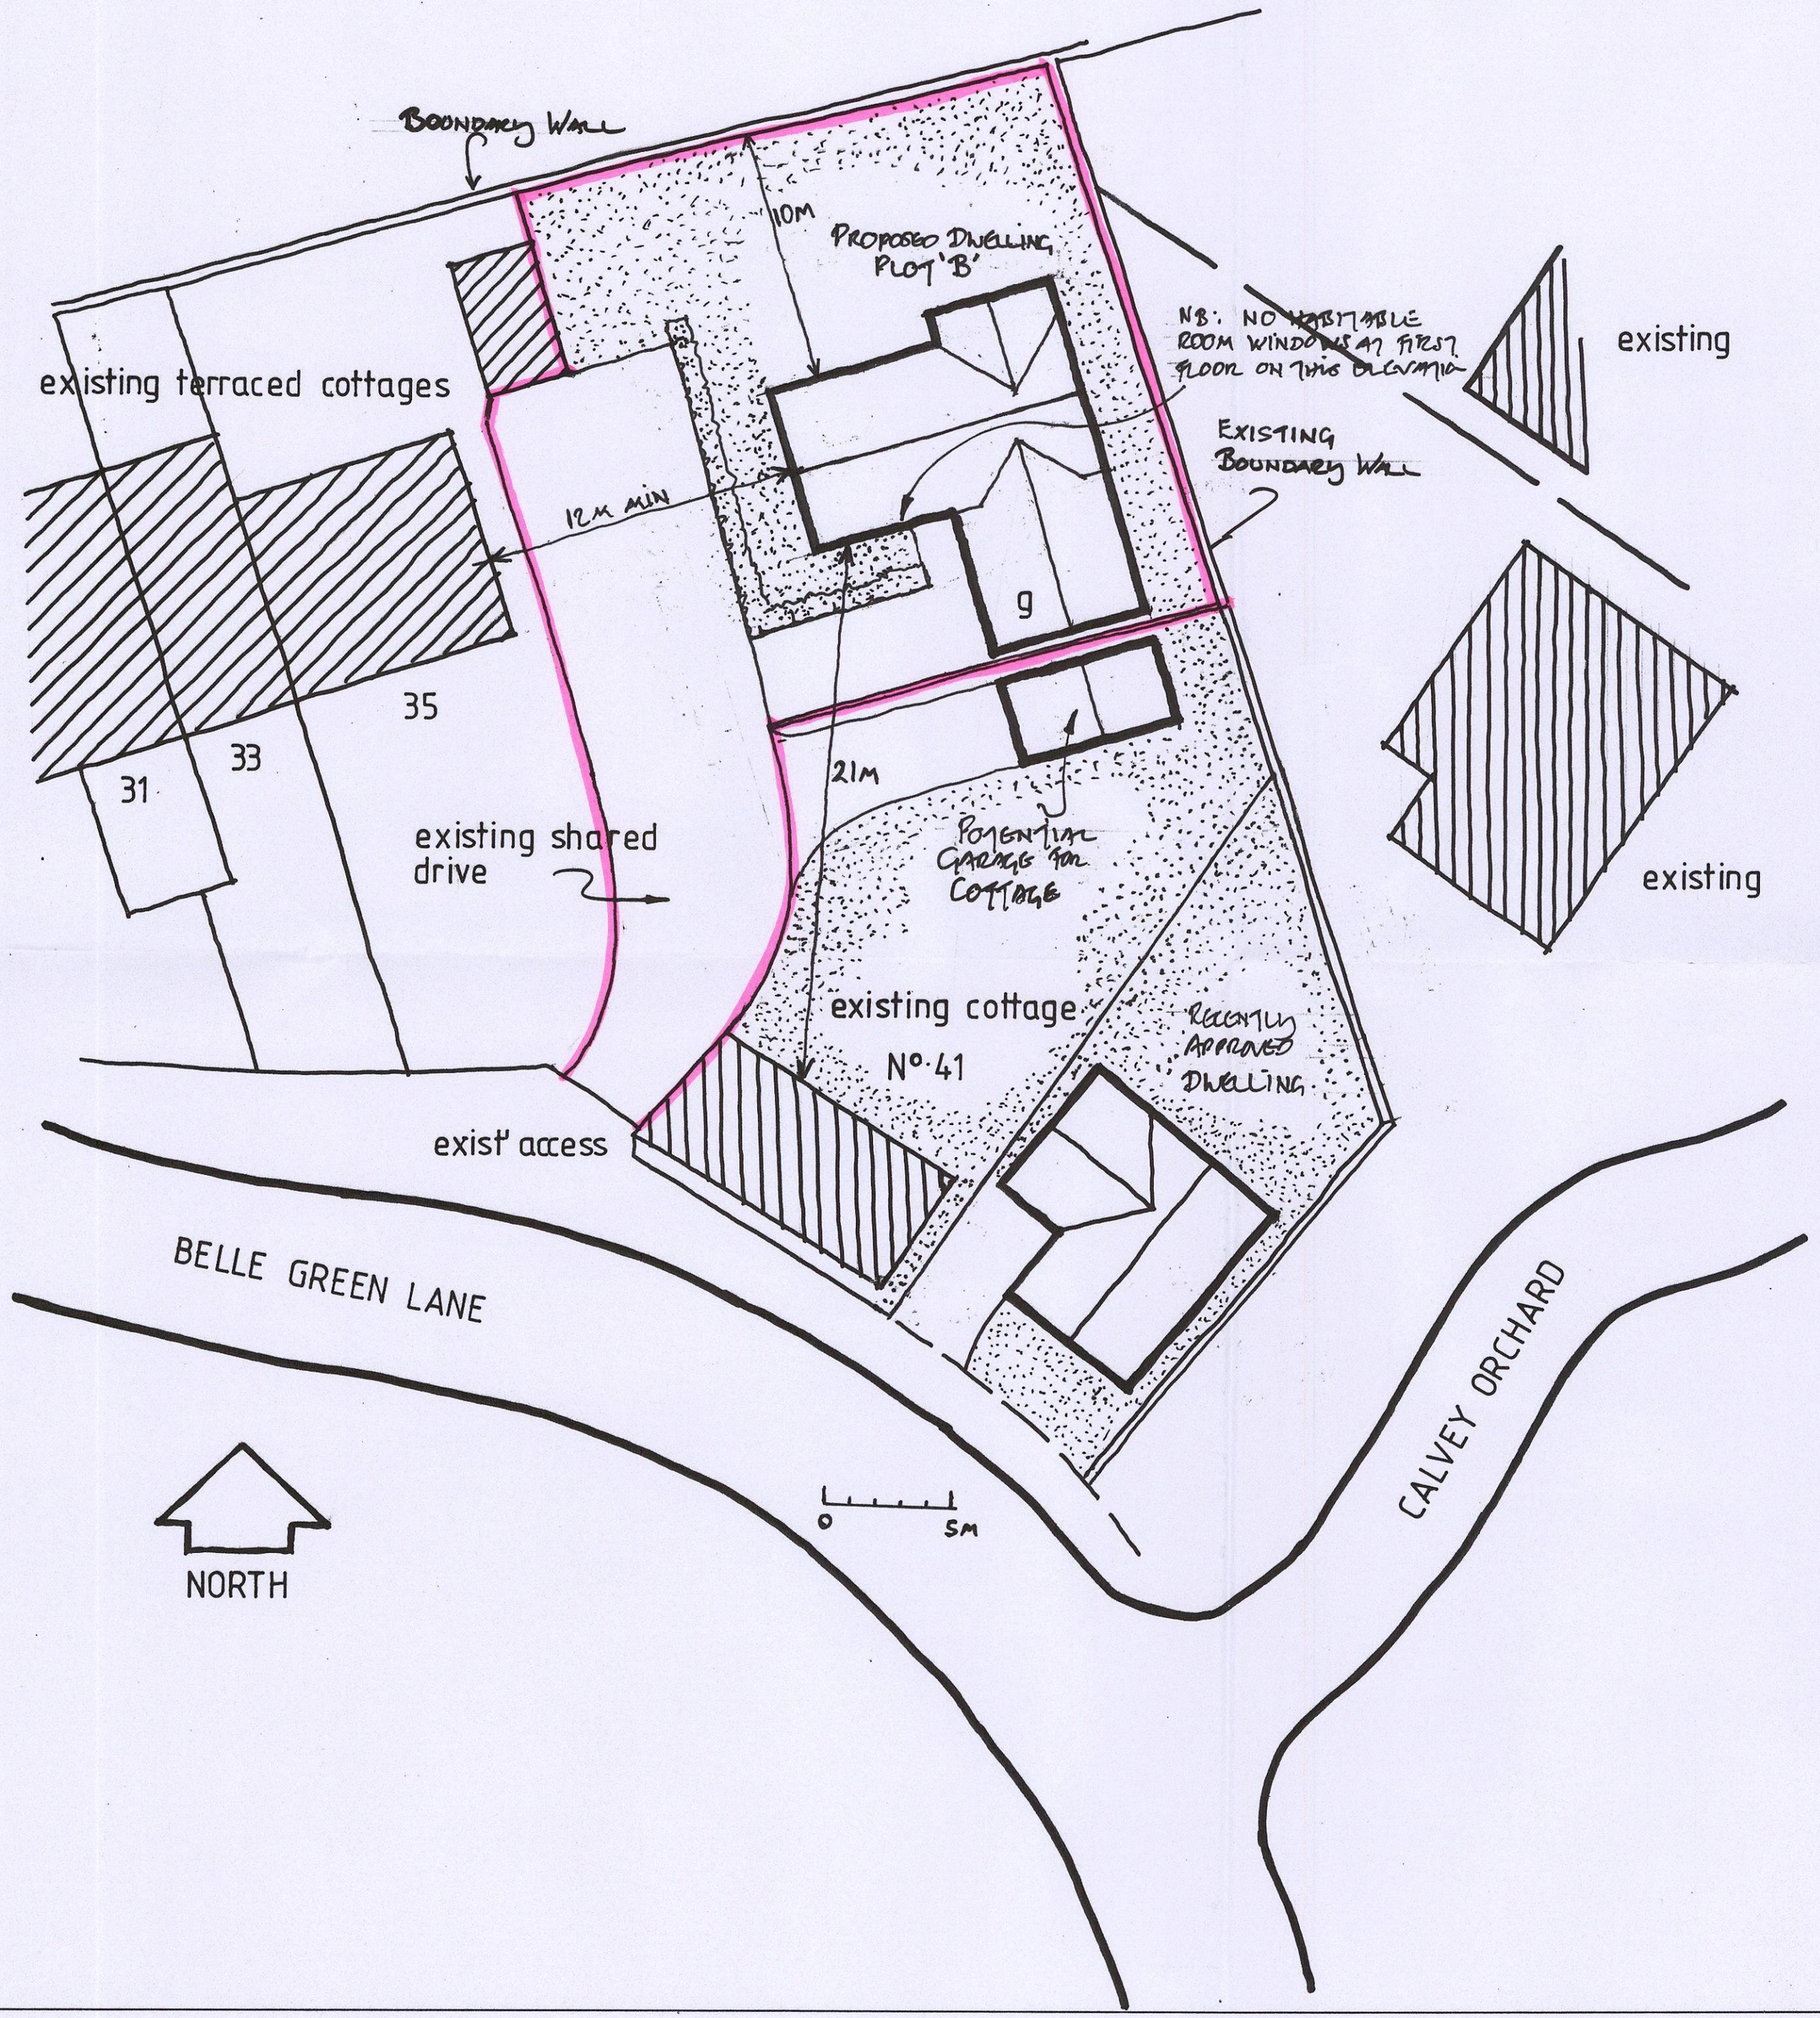

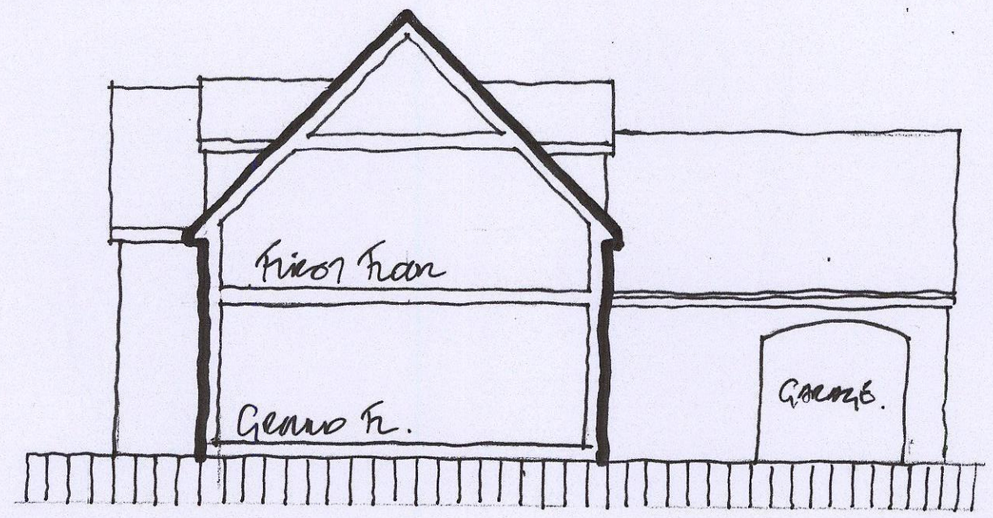

SECTIONAL ELEVATION TO SHOW PROPORTION/SCALE OF PROPOSED DWELLING AT A SCALE OF 1:100.

REVISIONS

PETER DIMBERLINE
CHARTERED ARCHITECT
Dip. Arch RIBA
2 TIPSEY COURT
WAKEFIELD ROAD
STAINCROSS
BARNSLEY S75 6FZ
TEL/FAX (01226) 390947

CLIENT
MR B. A. WOOD.

PROJECT
PROPOSED DETACHED DWELLING

LOCATION
PLOT 'B' SITE ADJACENT 35 & 41 BELLE GREEN LANE, CLAYWORTH.

DRAWING
PROPOSED SITE LAYOUT.

SCALES 1:200 DATE JUNE '15

DRWG. No. 2014/13/02 DRAWN BY PD

REV

W.Y.D.O.S.