

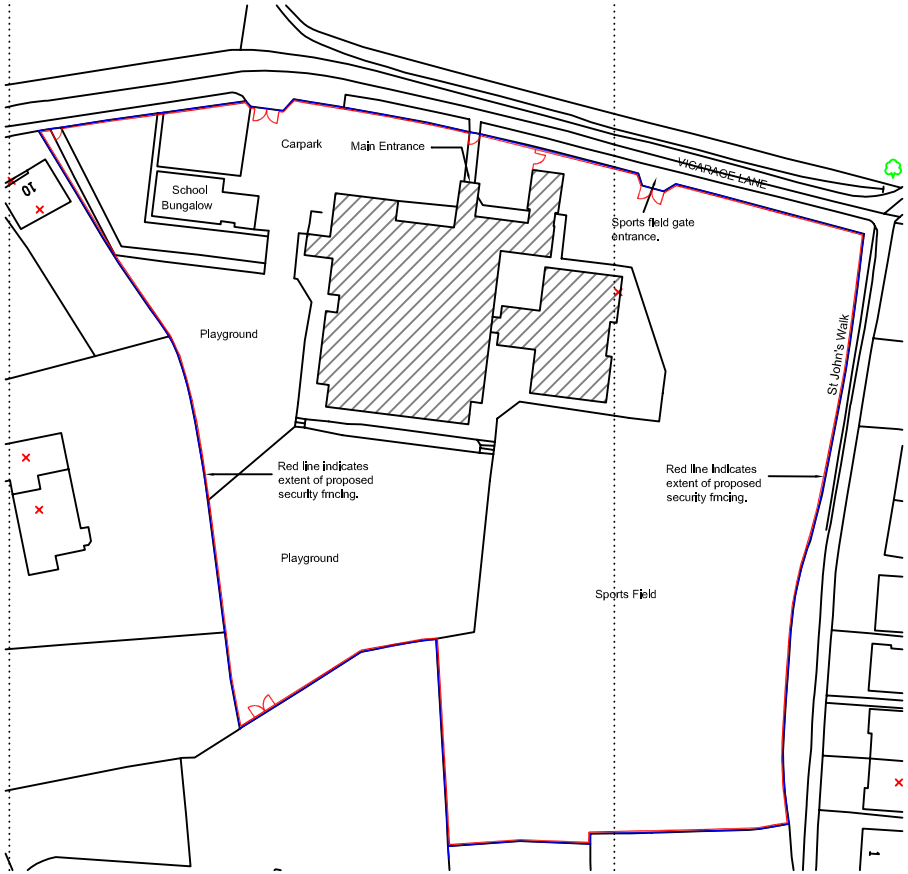


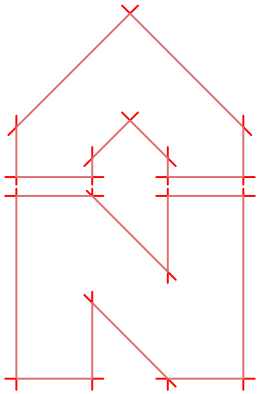

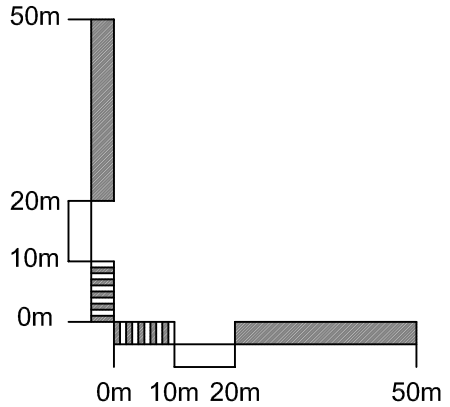

1:1250

rev	description	date	dr by	ap by
original by				
Alex Stott		16.06.08		

Aedas

Aedas Building Surveying

Aedas Building Surveying Ltd
Norwich Union House
High Street
Huddersfield HD1 2LF
United Kingdom

T +44(0)1484 537411
F +44(0)1484 530332
E huddersfield@aedas.com
aedas.com

client
The School Governors C/O
St John The Baptist CE Primary School, Royston

project
Proposed Security Fencing

drawing
Location Plan

	plot date: --
project number: 2008.00003.012	scale: 1:1250
drawing number: 06 / rev: --	issue status: Planning

This drawing is to be read in conjunction with all related drawings. Do not scale from this drawing. All dimensions must be checked and verified on site before commencing any work or producing shop drawings. The originator should be notified immediately of any discrepancy.
This drawing is copyright and remains the property of Aedas.