


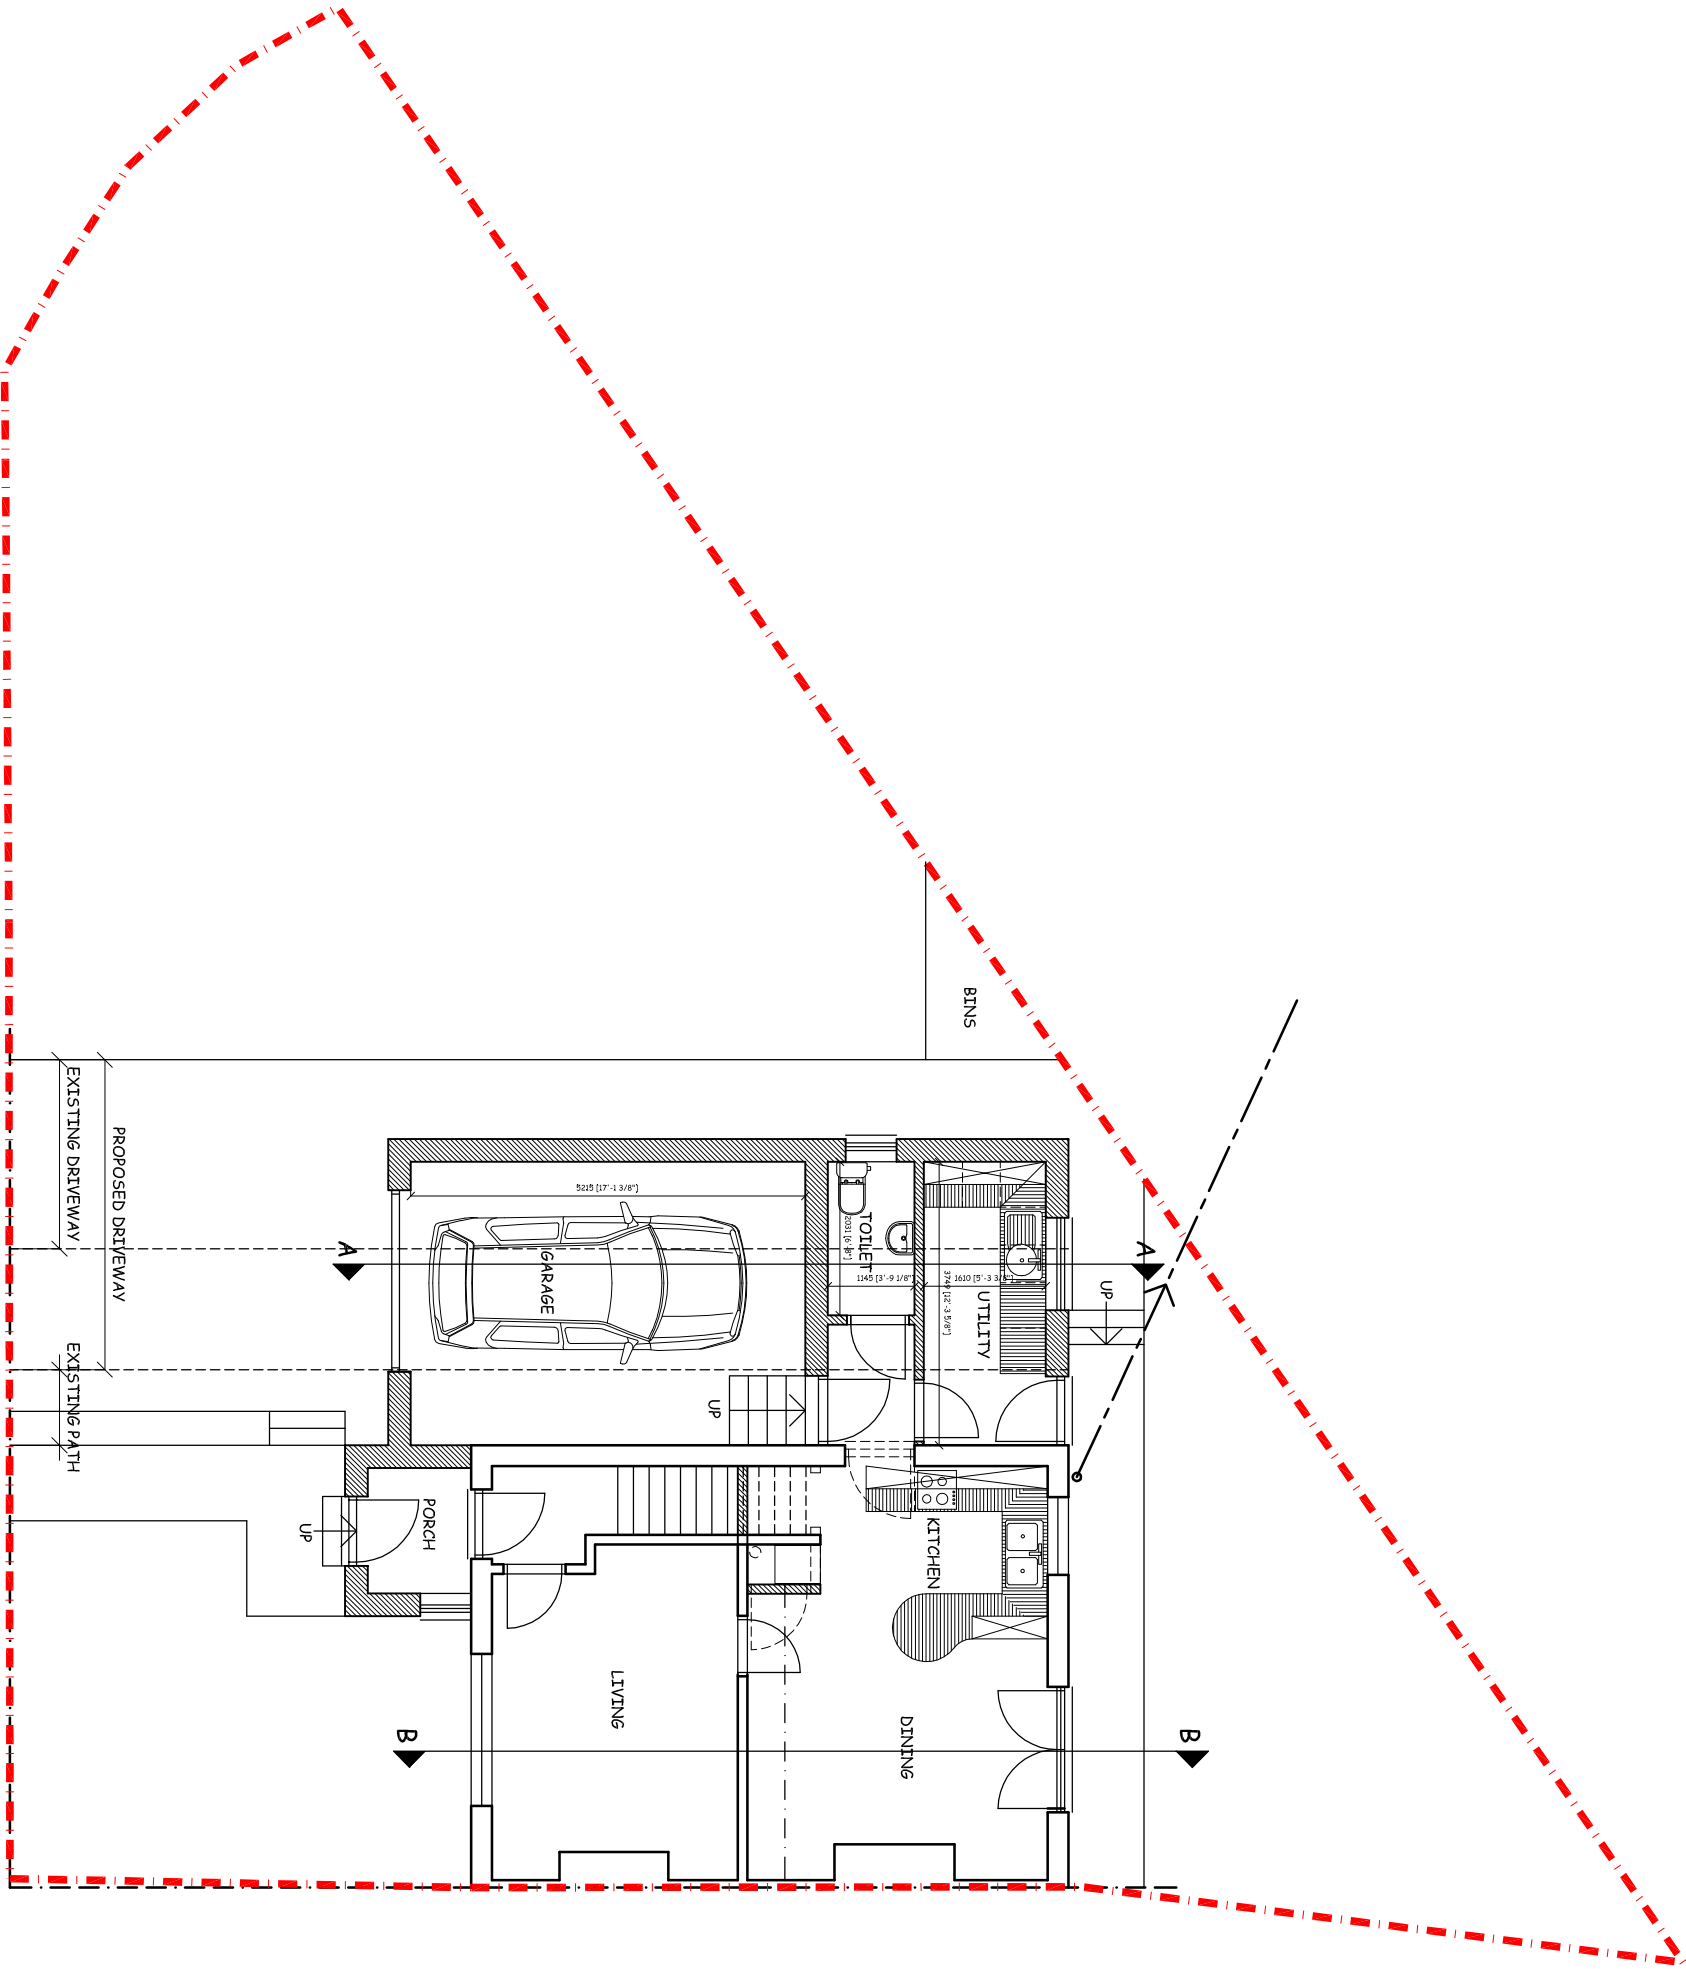

SITE PLAN 1:100

Andromeda ARCHITECTURE 686 STANNINGTON ROAD SHEFFIELD S6 6AJ Tel: (0114) 2854 207	MS. A LITTLER & MR. N. WOOLLEY, 37 SCHOLE AV., PENISTONE, S36 6DW EXTENSIONS & ALTERATIONS TO DWELLINGHOUSE			
	SITE PLAN	1/100	NOV.'10	01/1110/SK2.9