


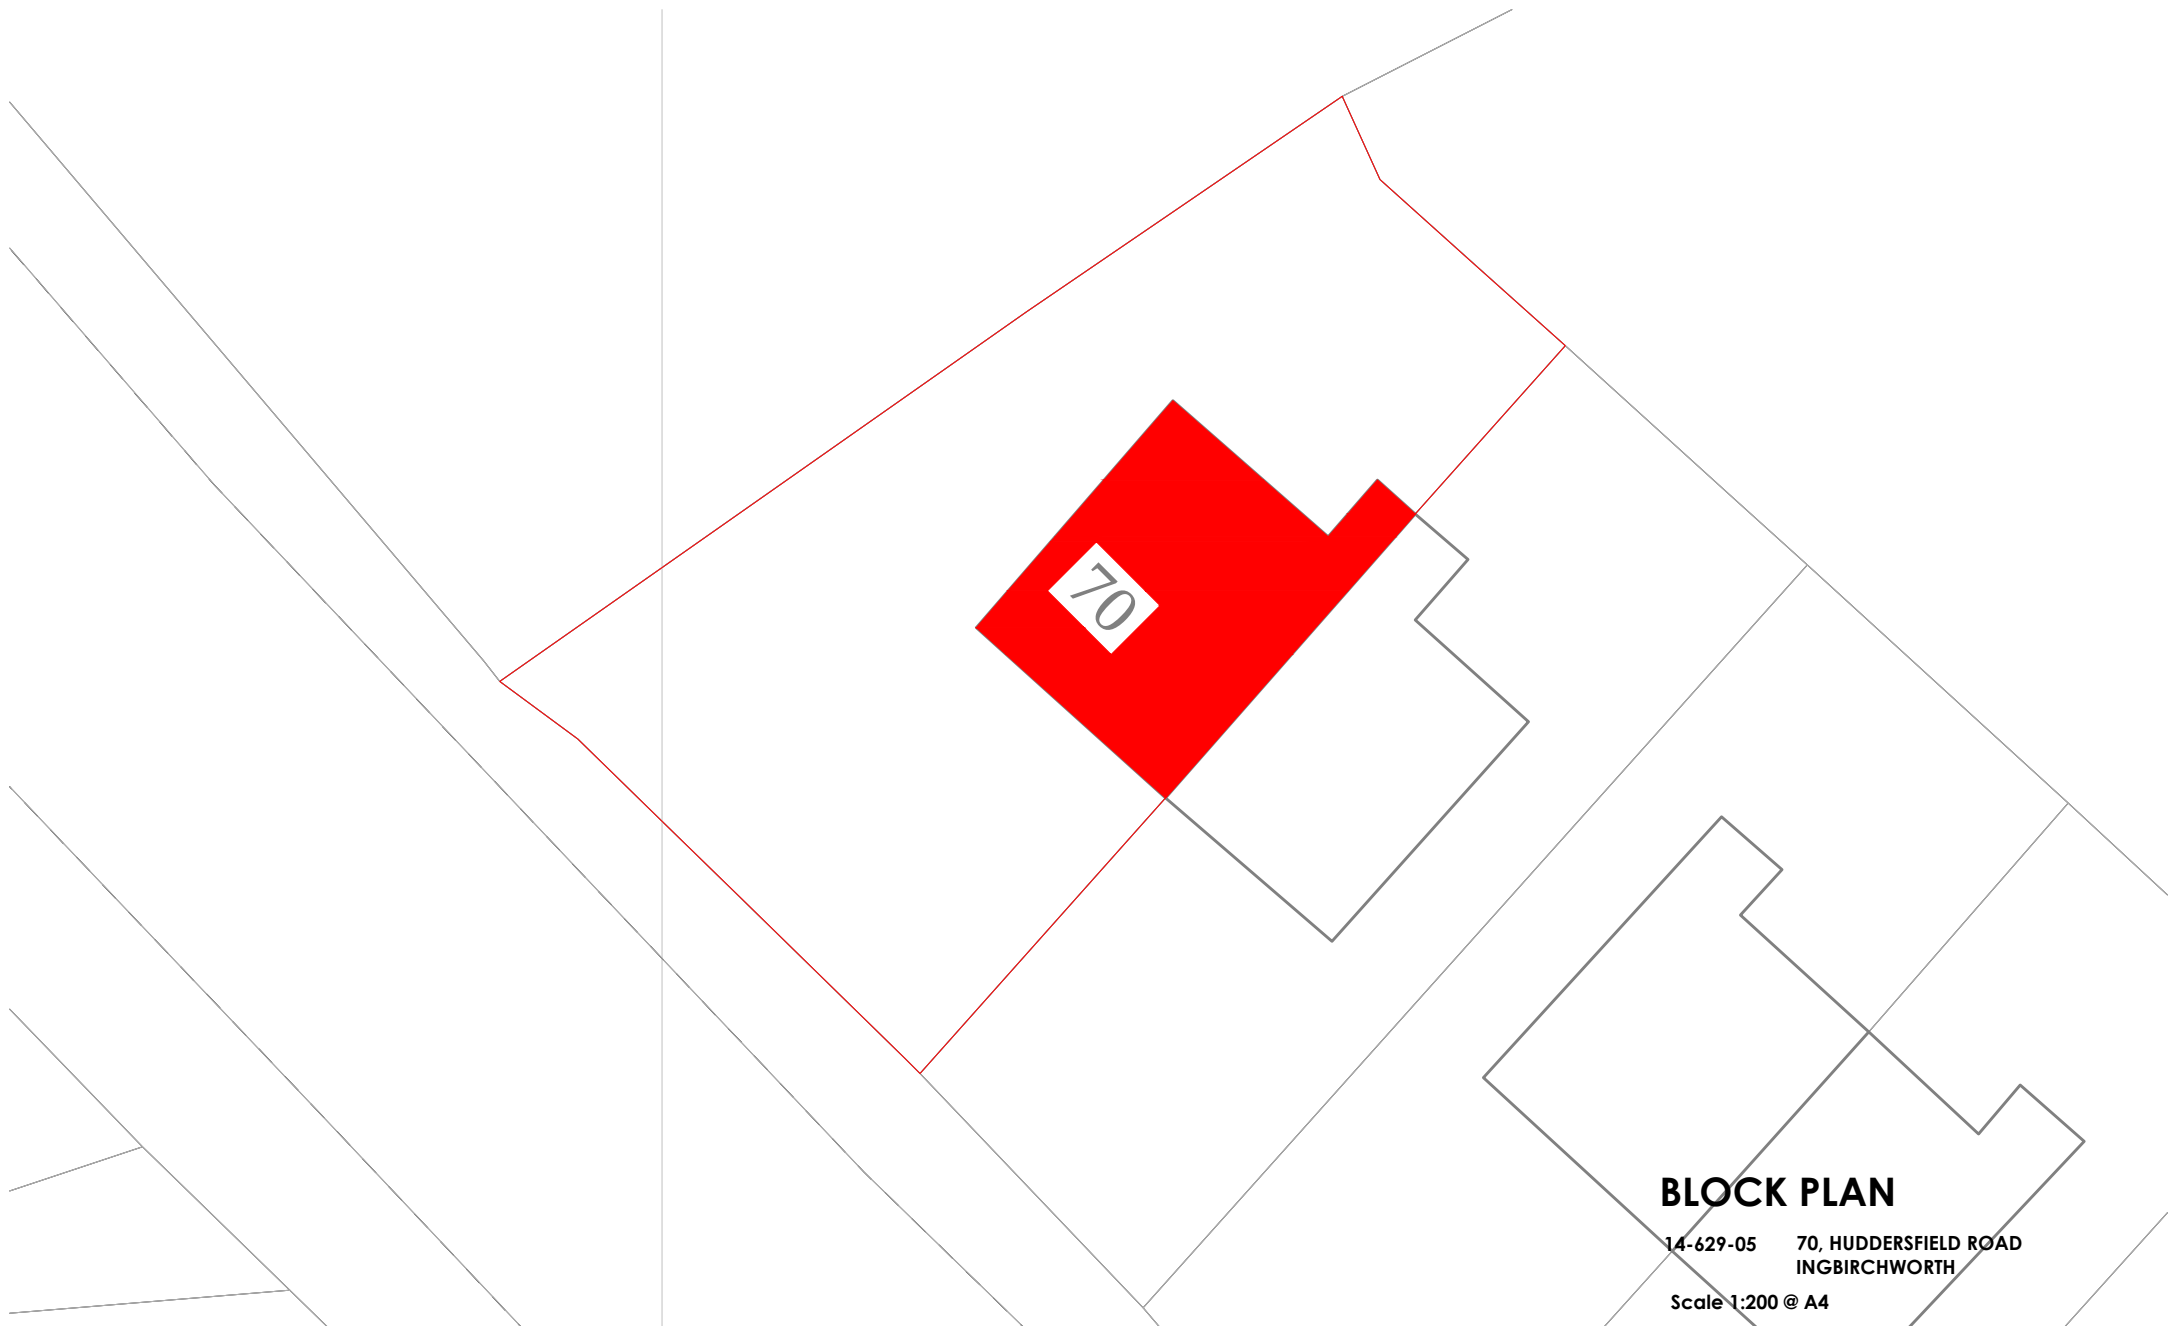

BLOCK PLAN

14-629-05 70, HUDDERSFIELD ROAD
INGBIRCHWORTH

Scale 1:200 @ A4