
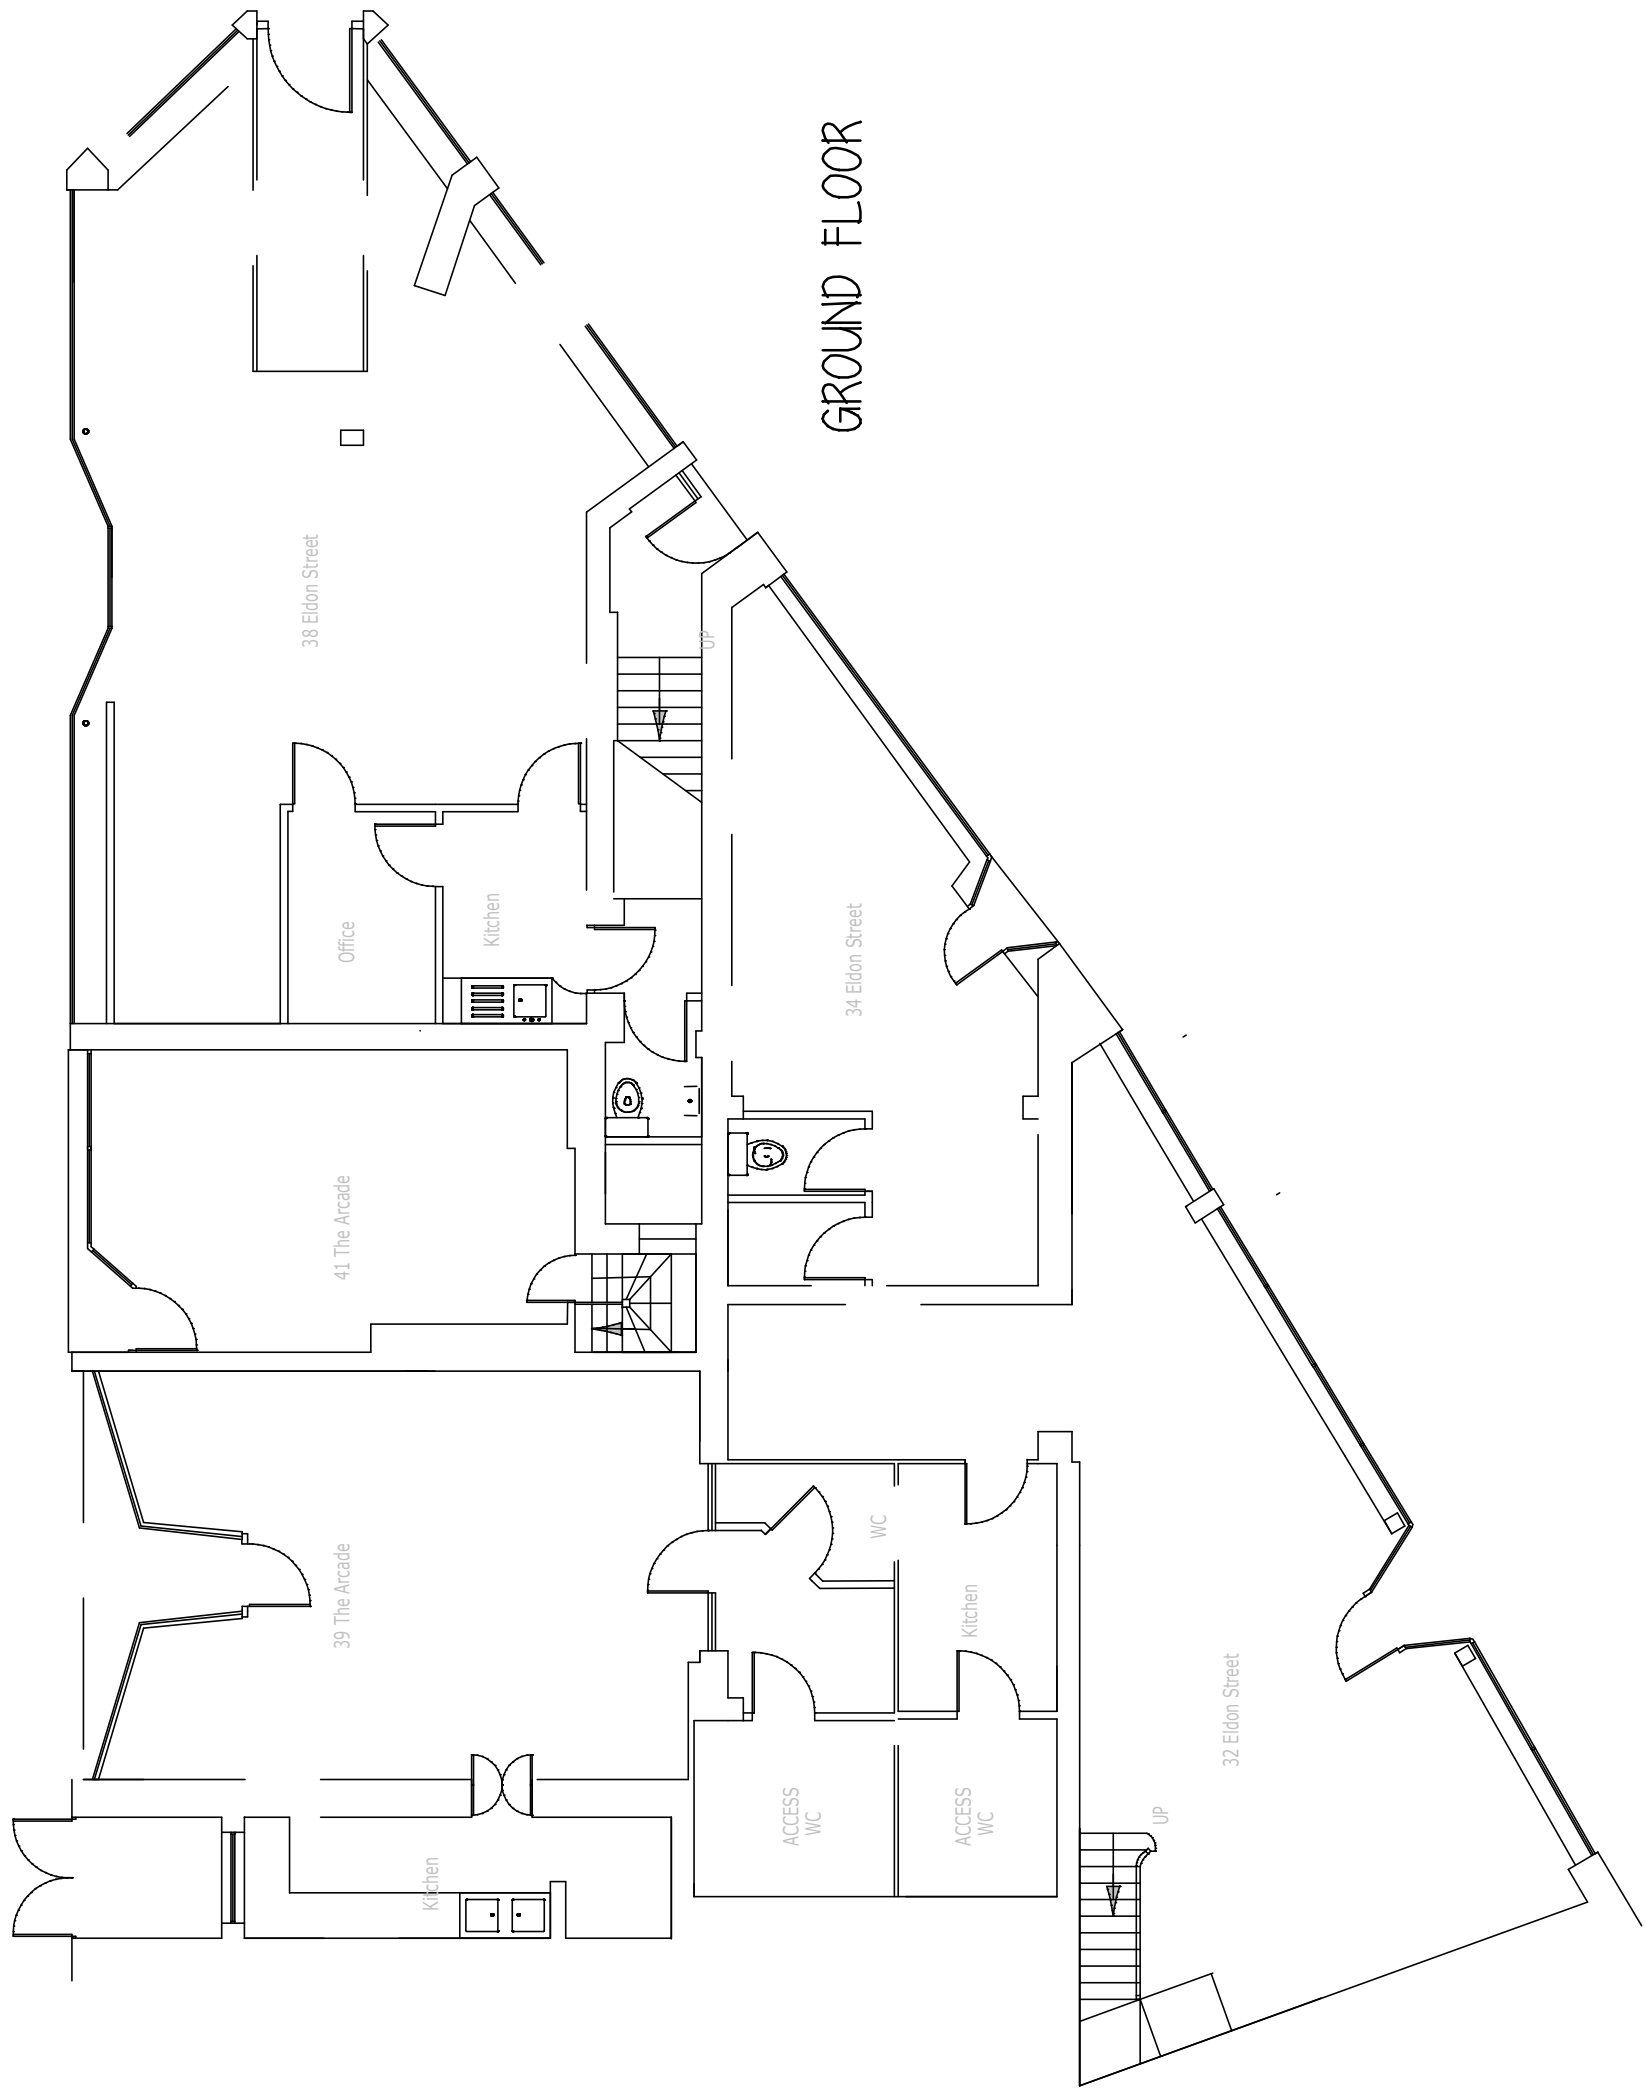
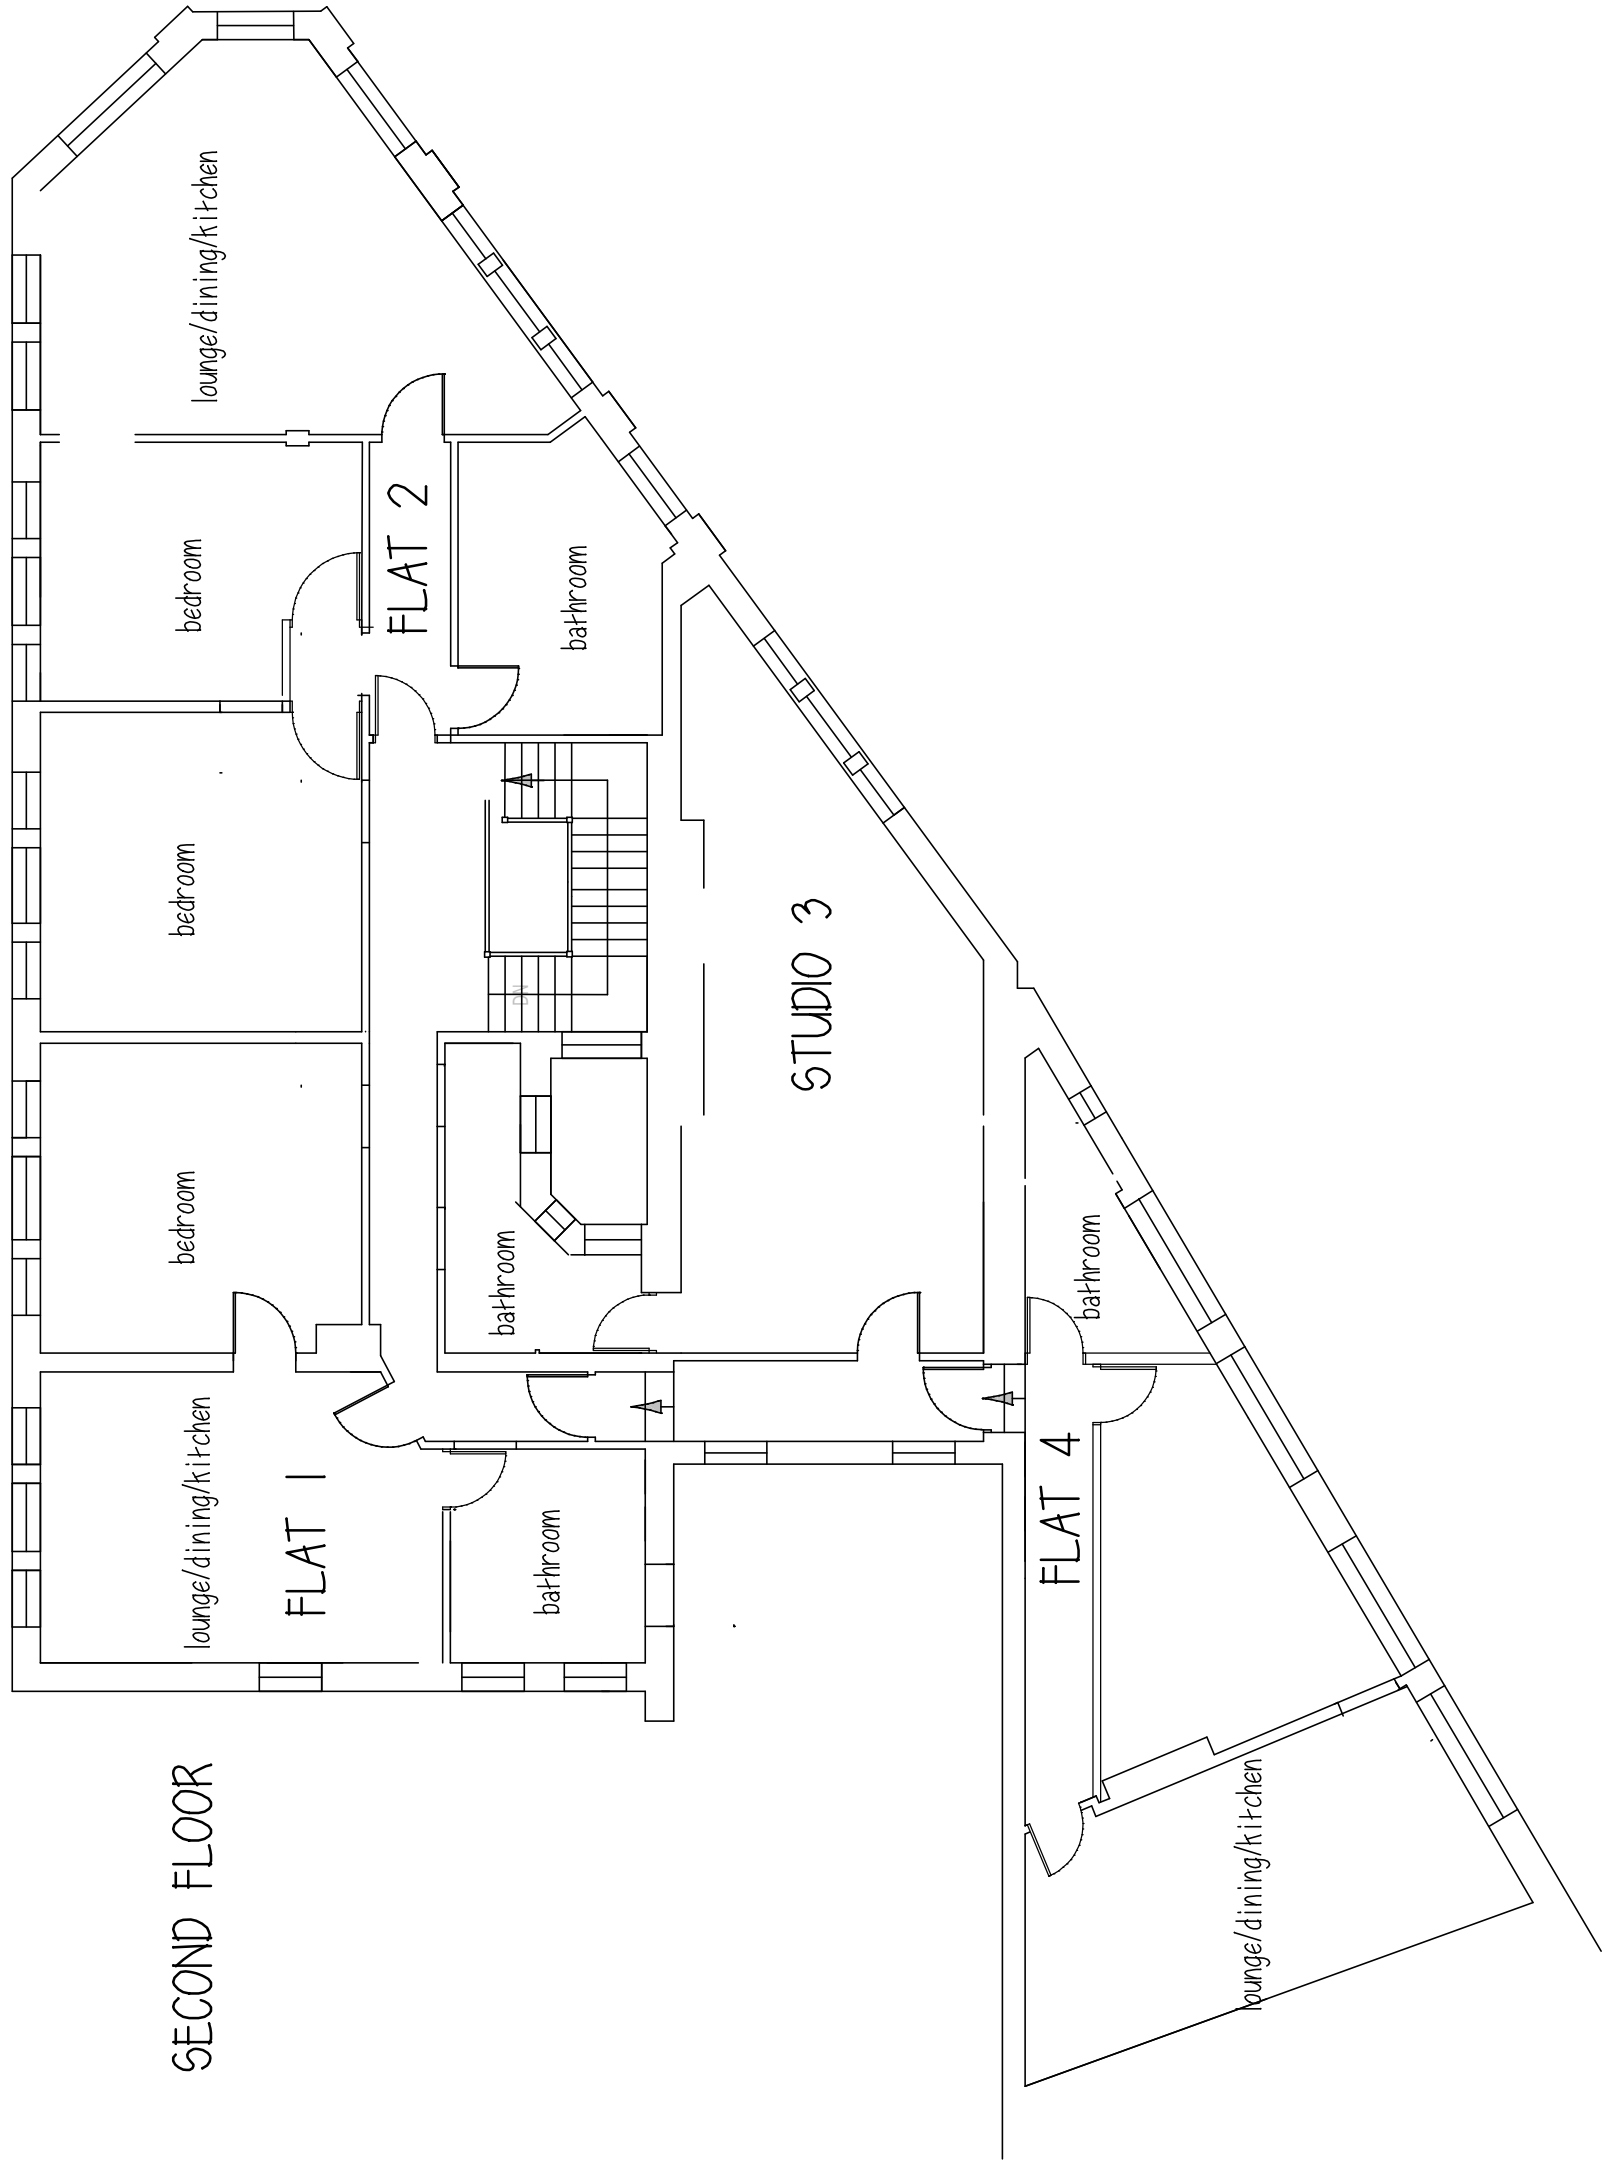
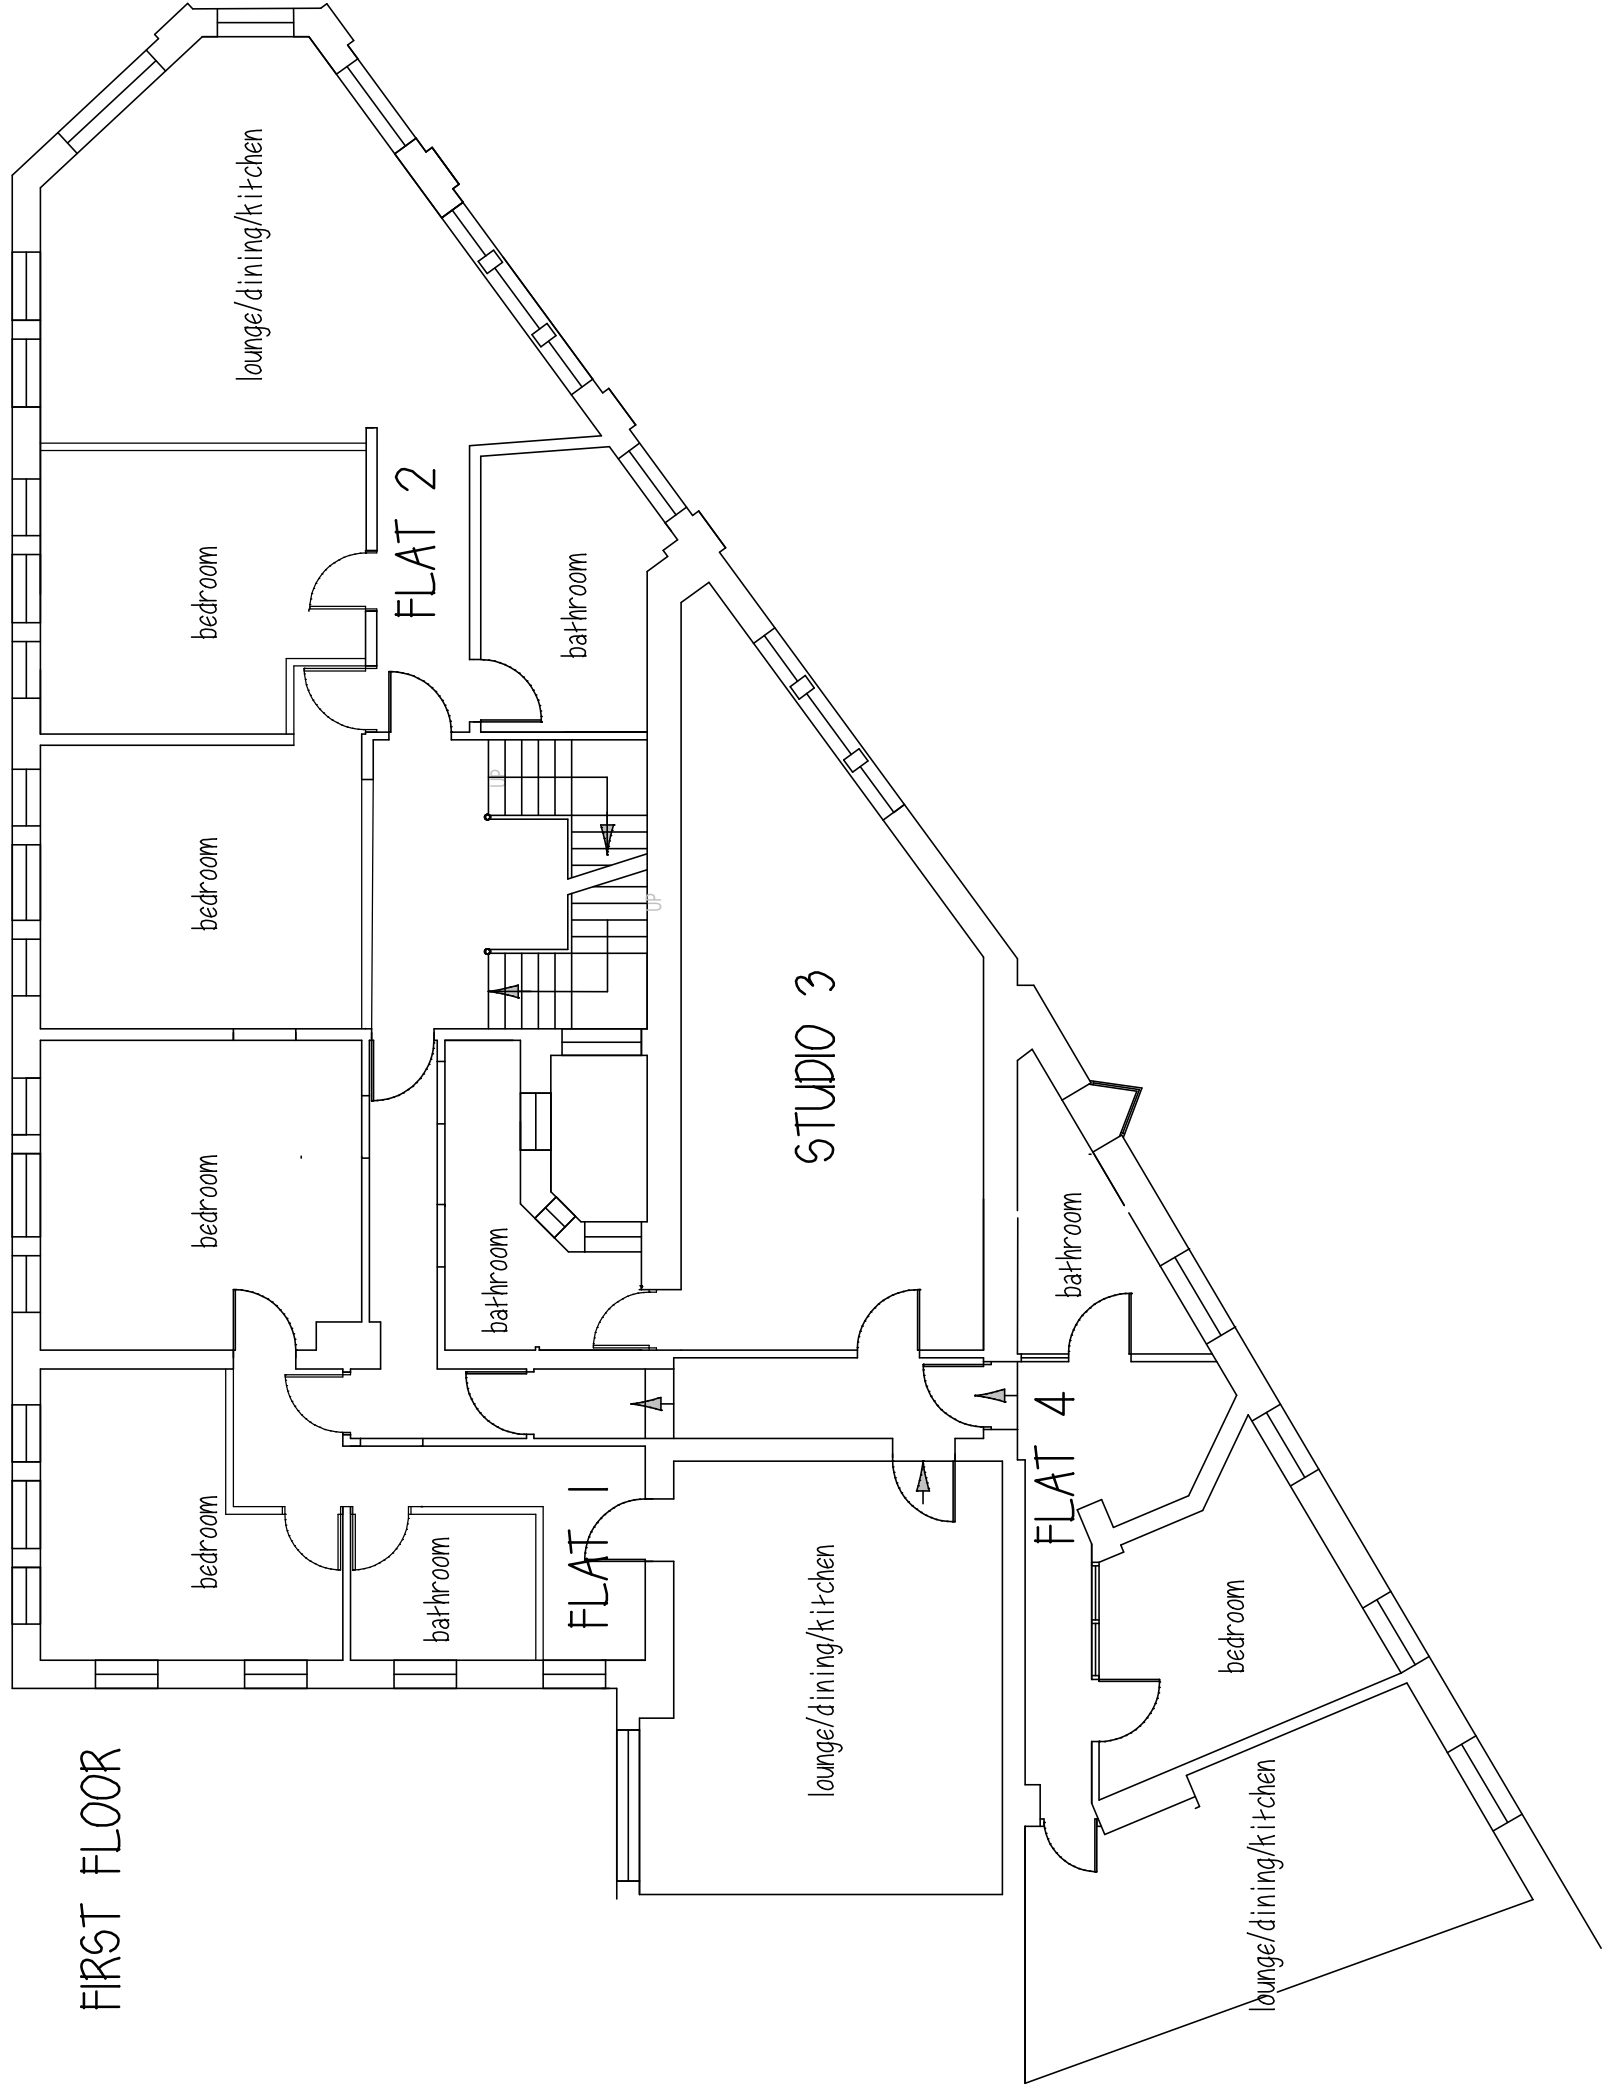


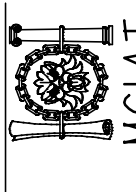

Mr S SANGHA
PROPOSED CONVERSION OF 1st & 2nd FLOOR TO APARTMENTS 32-36 ELDON ST, BARNLEY
PROPOSED FLOOR PLANS
1:1000A1 AUG17
 Peter Thompson "Linwood" Barnley Road Dadworth Barnley S75 3JR t: 01226 201391 m: 07973251730 e-mail: peter-thompson@hotmail.co.uk