


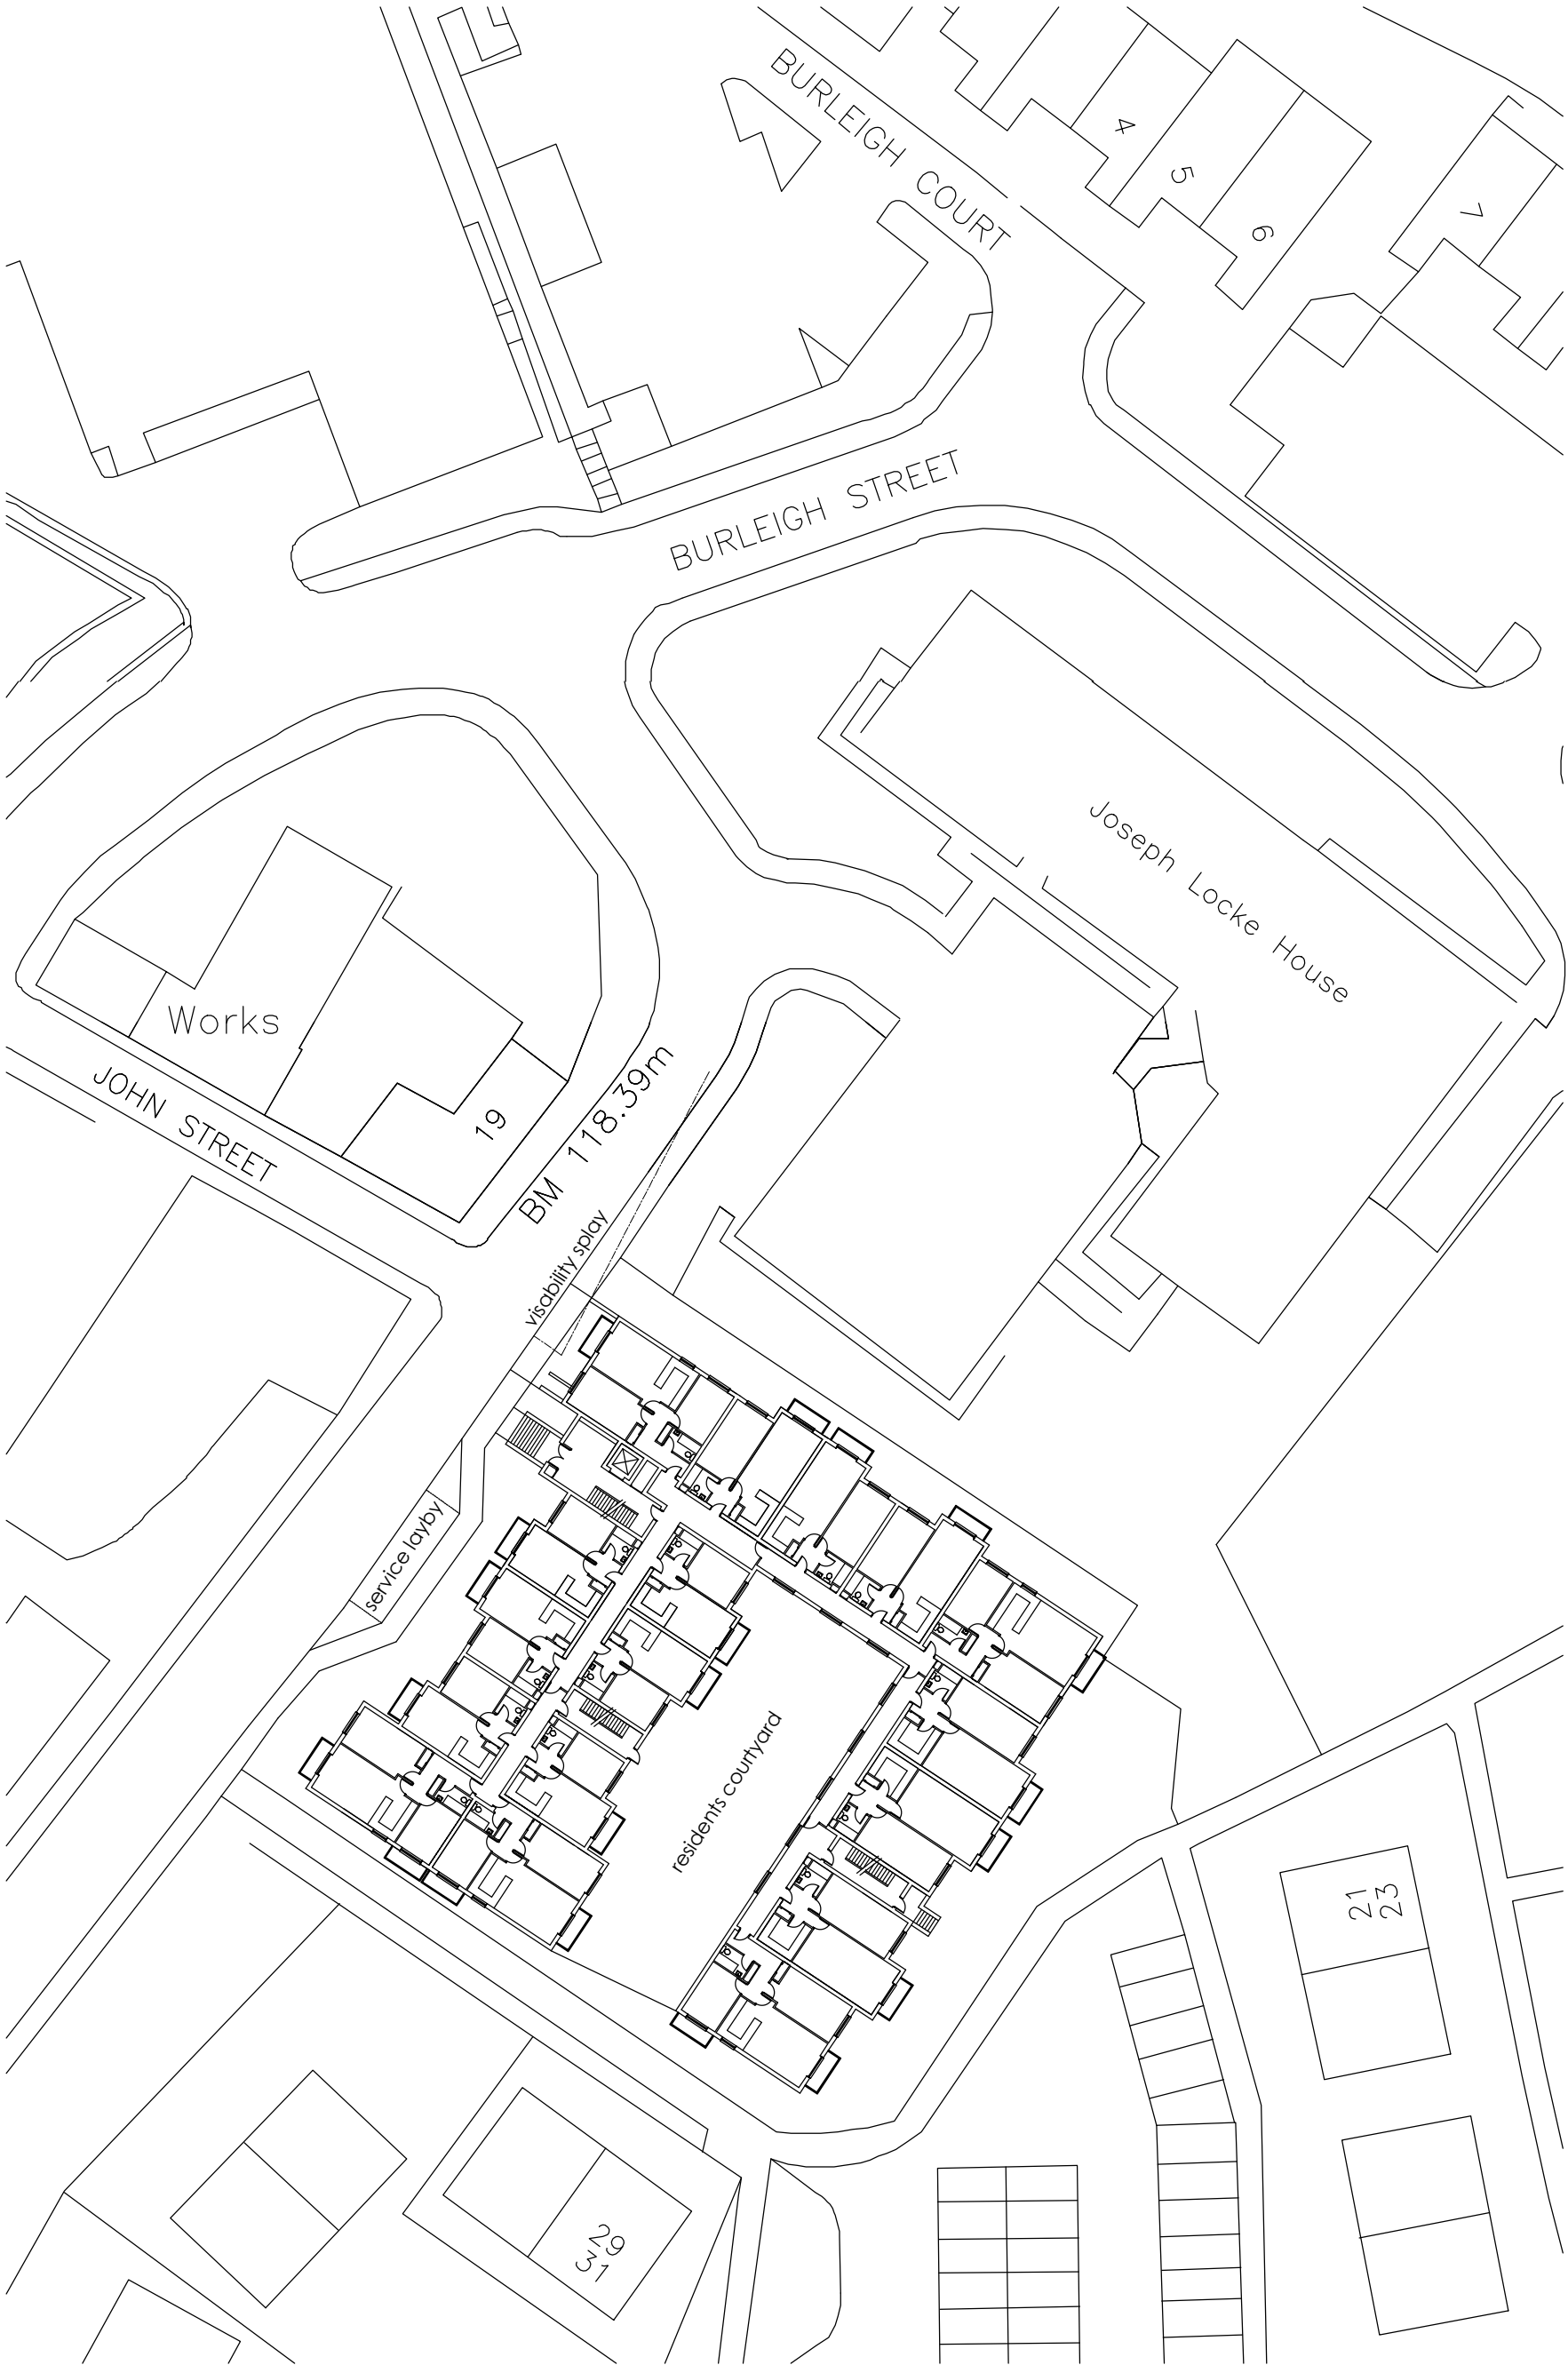

BIRCHLEIGH
468 SHADWELL LANE
SHADWELL
LEEDS
LS17 8BA

Email: s-eccles1@sky.com

Tel: 0113 808 4157
eFax: 0113 322 4639
Mob: 0794 6537770

RESIDENTIAL DEVELOPMENT
JOSEPH LOCKE HOUSE, HEELIS STREET
BARNSELY S70 1LG
for
EMPIRE PROPERTY CONCEPTS

INDICATIVE SIRE LAYOUT

Date:	Drawn By:	Checked By:	Scale:
SEPT 2016	SDE		1:500 @ A3
Project No:	Drawing No:	Revision:	
1082	010		