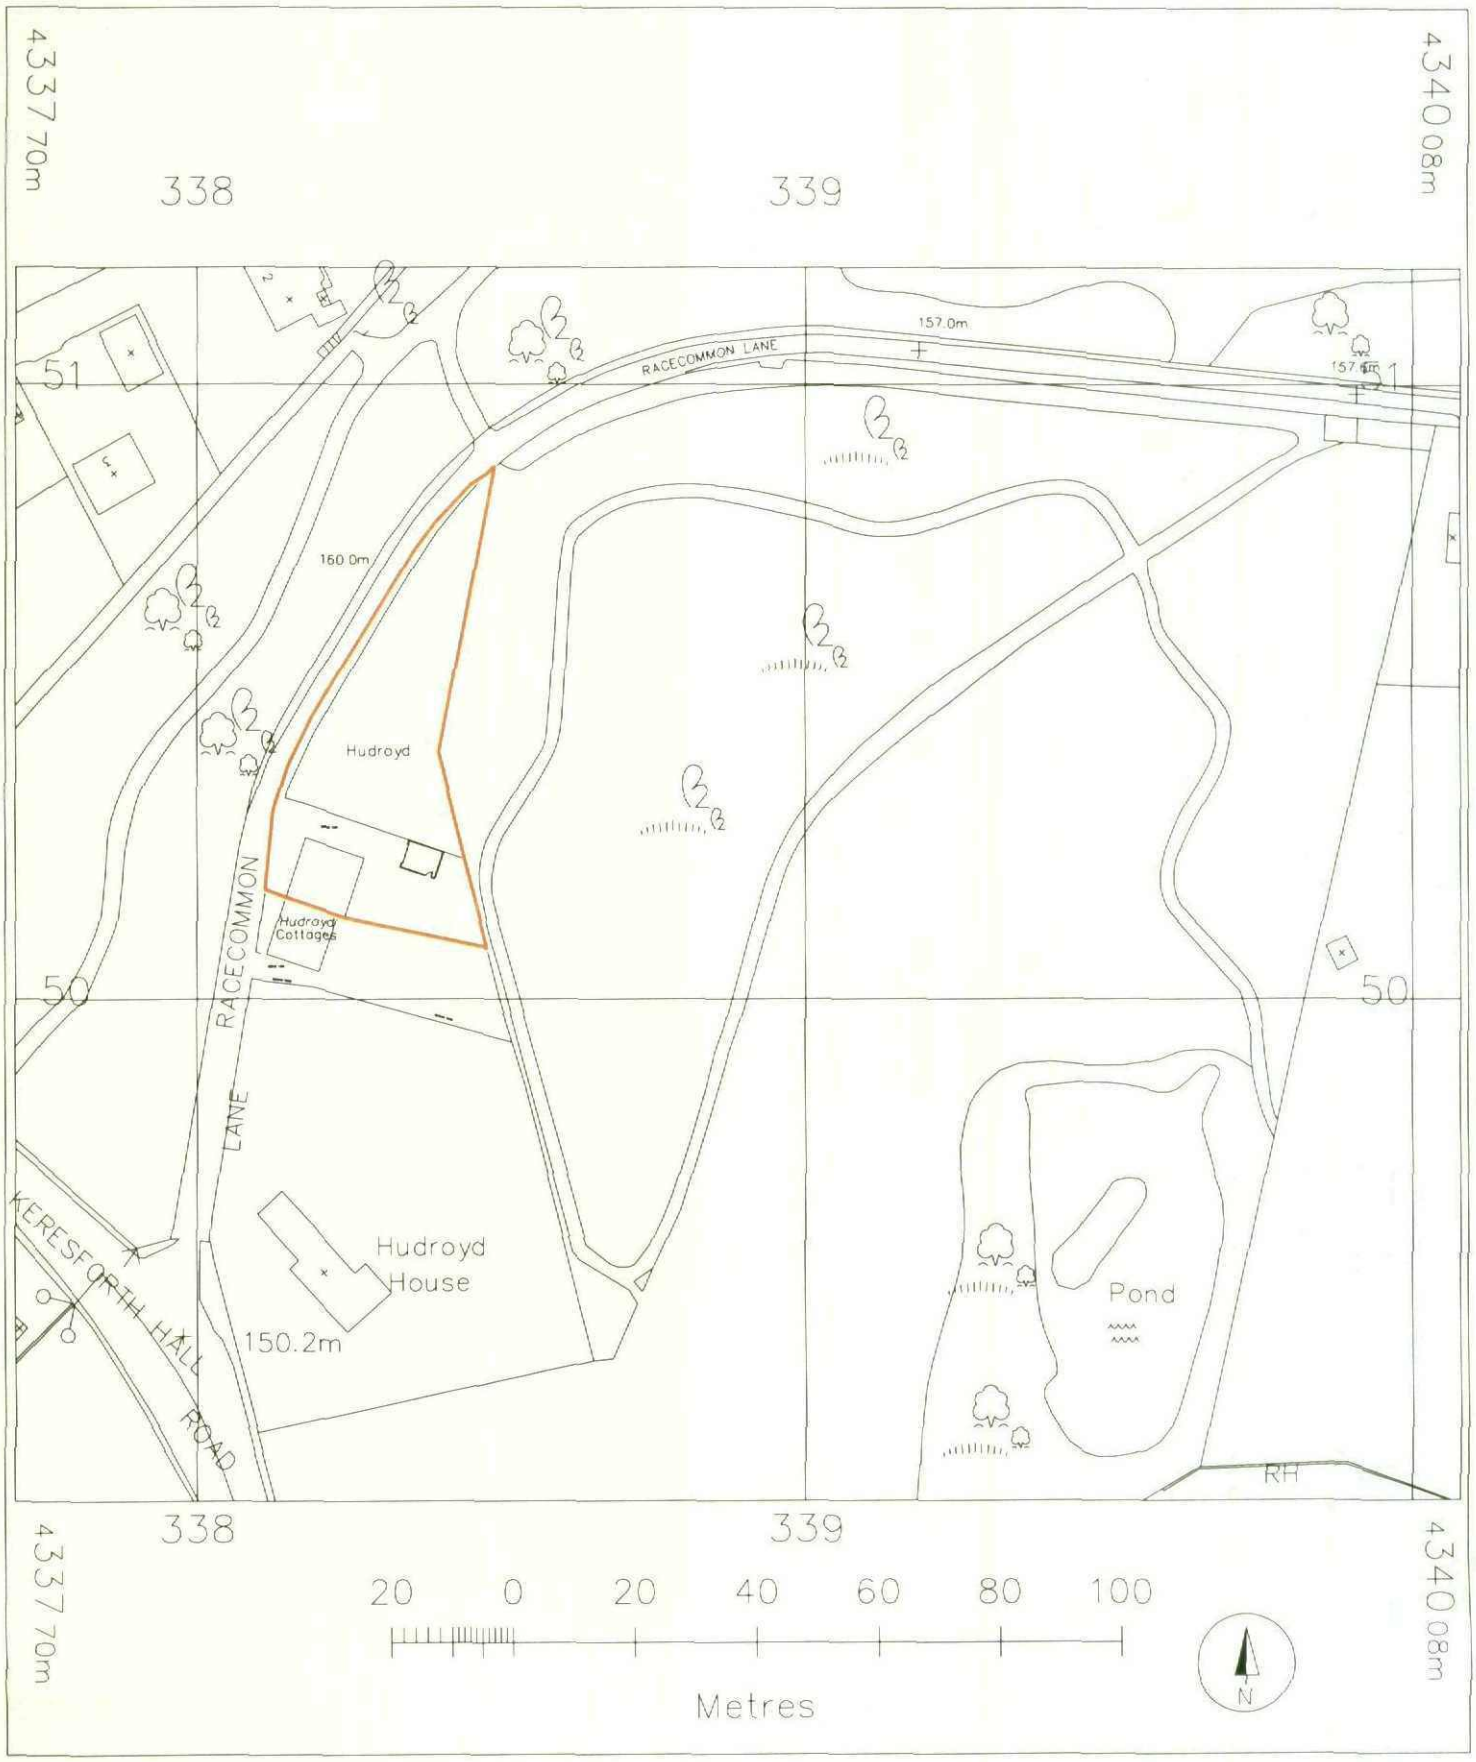

SITE LOCATION PLAN

Scale 1:1250