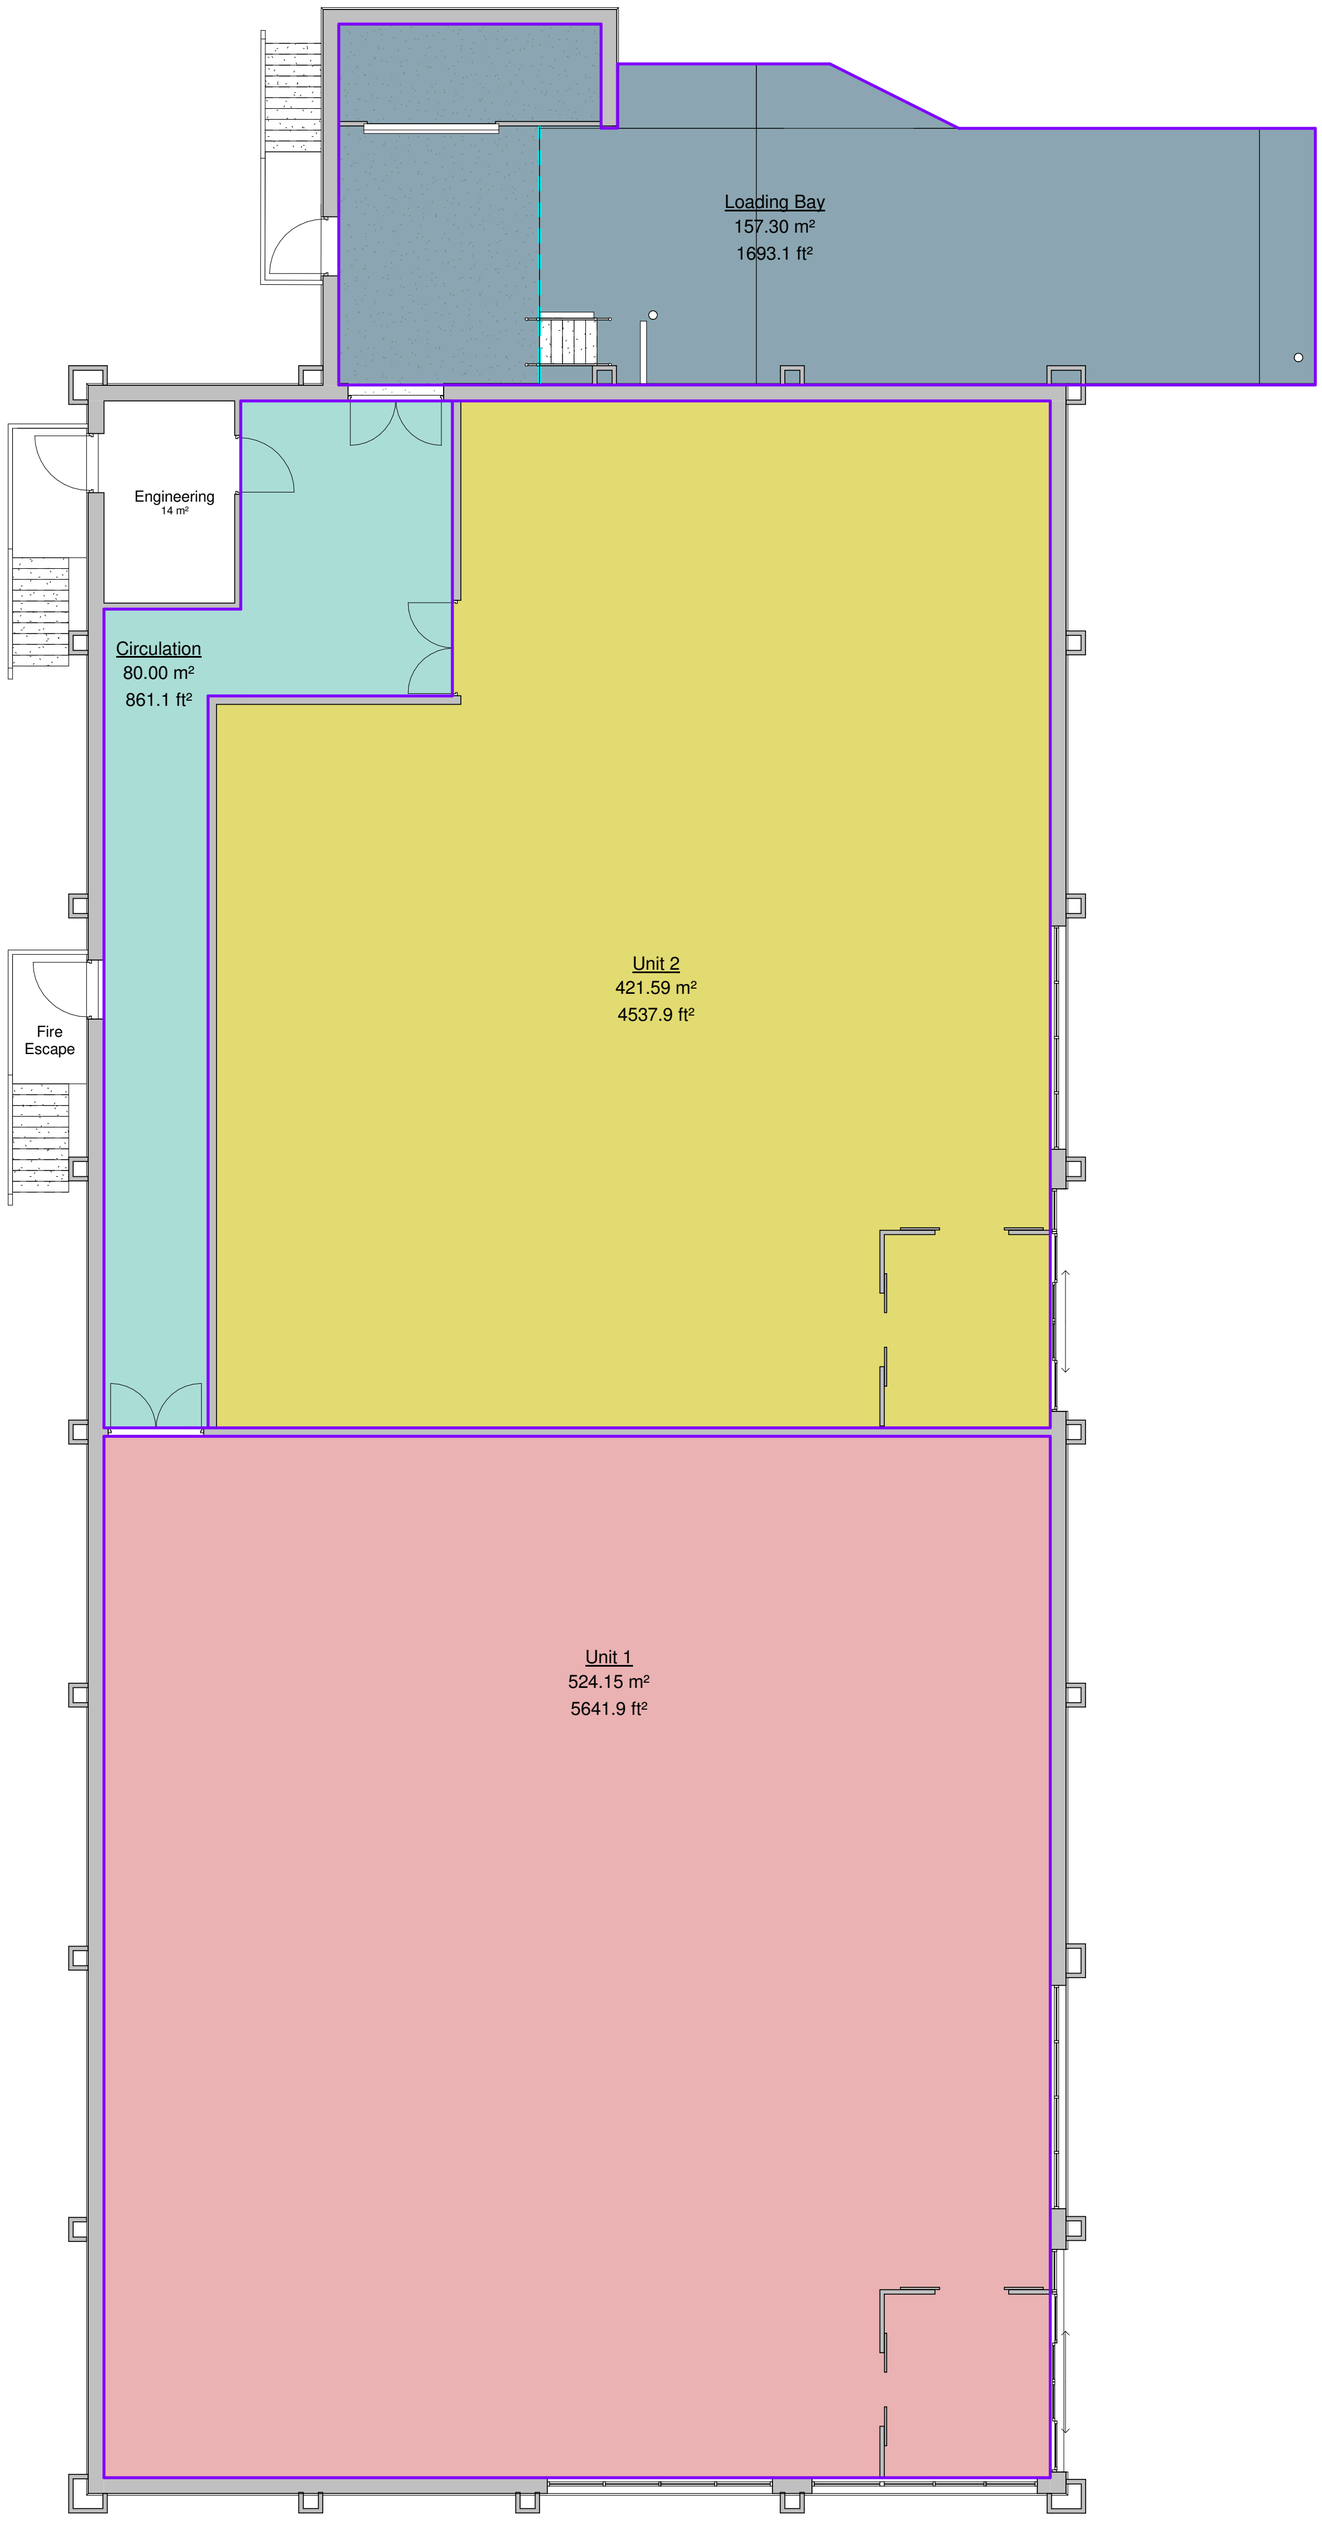


1 Level 0 Ground Floor FFL

1 : 100

Retail Park - Units 1 & 2

- Circulation
- Loading Bay
- Unit 1
- Unit 2

0 5 10

Meters 1:100

Rev	Date	Drawn	Description
A	27/04/17	AJB	Fire Escape Ammended to suit two units

PLANNING

White[esign

Client: RESILIENTI

Project: HOYLAND

Title: Area Plan - Units 1 & 2

Scales:	Drawn:	Date:	Checked:
1 : 100	Author	27/04/2017 14:47:16	Checker

Drawing no: 4345 166

Rev: A

The White House, 24a St Andrews Road, Sheffield, S11 9AL
T: 0114 226 0255 F: 0114 226 0256
E: office@whitedg.co.uk W: www.whitedg.co.uk