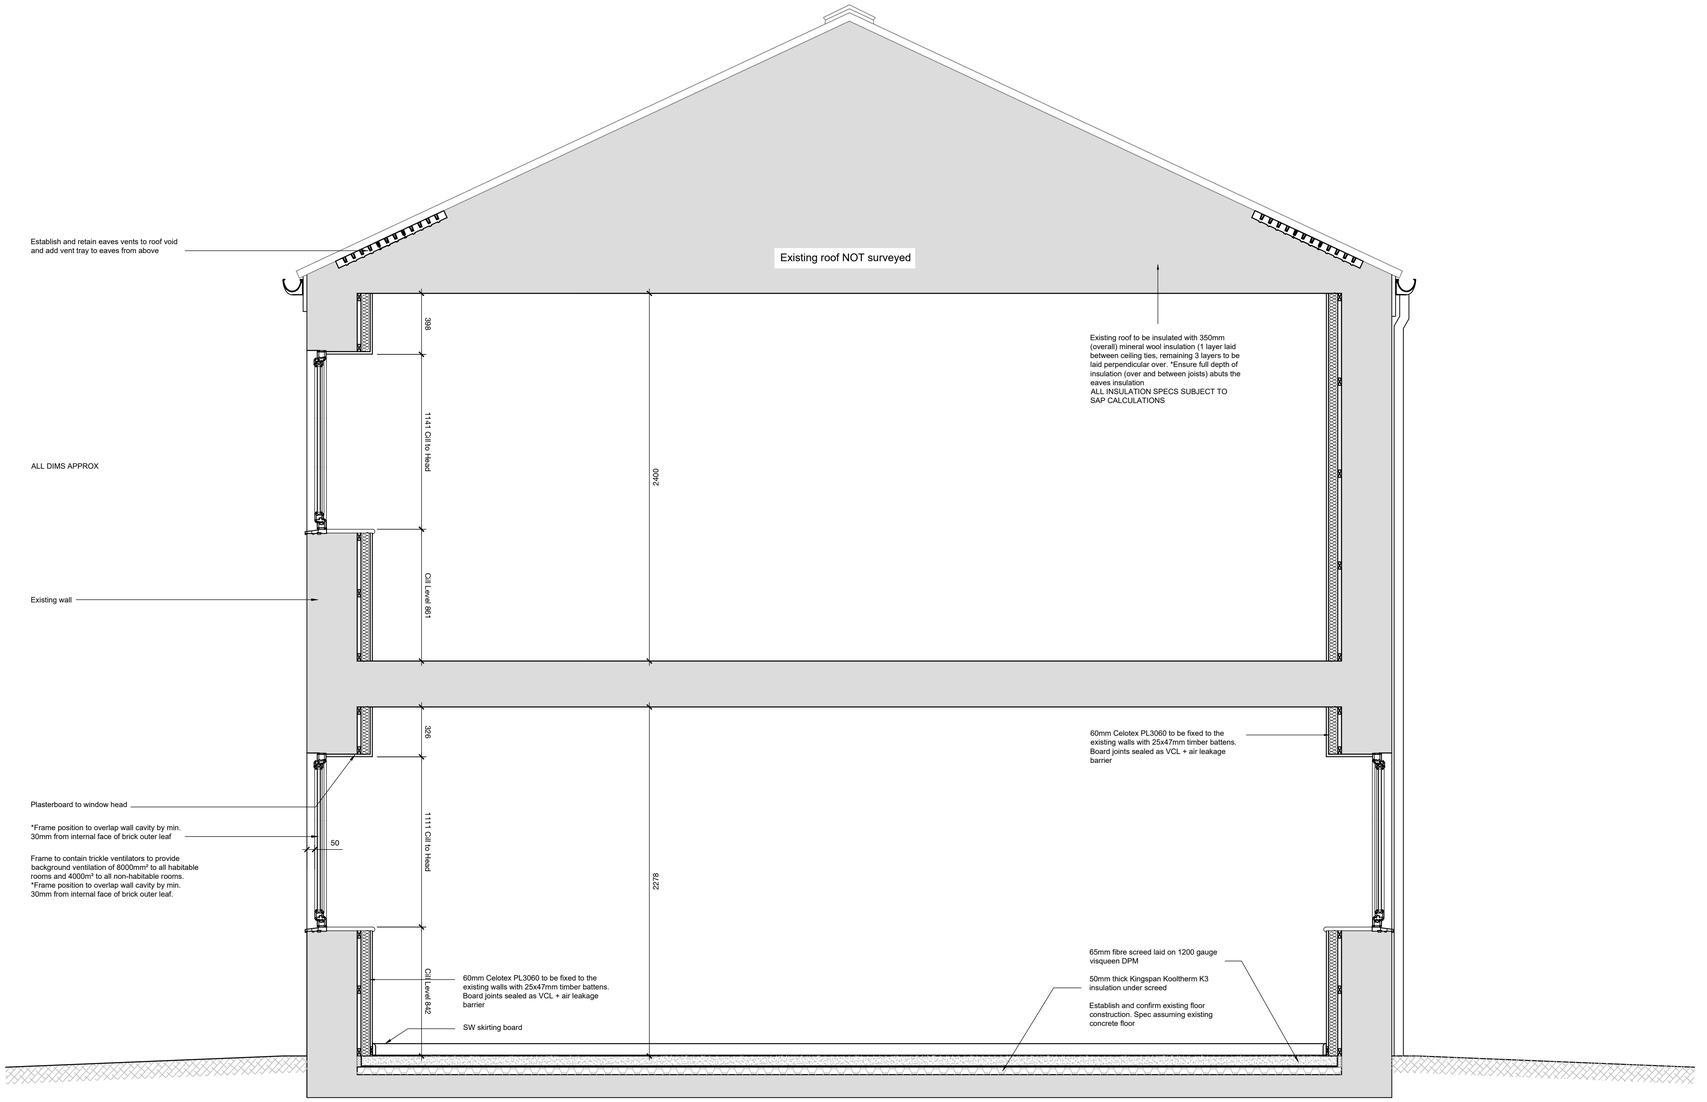


REV	DRAWN	DATE	CHECKED	DATE	APPROVED	DATE
P1						

FIRST ISSUE

COMMENT

THIS DRAWING IS PRODUCED FOR USE IN THIS PROJECT ONLY AND MAY NOT BE USED FOR ANY OTHER PURPOSE. NPS PROPERTY CONSULTANTS LTD ACCEPT NO LIABILITY FOR THE USE OF THIS DRAWING OTHER THAN THE PURPOSE FOR WHICH IT WAS INTENDED IN CONNECTION WITH THIS PROJECT AS RECORDED IN THE 'PURPOSE FOR ISSUE' AND 'FILE STATUS CODE'.

THIS DRAWING MAY NOT BE REPRODUCED IN ANY FORM WITHOUT PRIOR WRITTEN AGREEMENT OF NPS PROPERTY CONSULTANTS LTD.

© CROWN COPYRIGHT AND DATABASE RIGHTS 2018 ORDNANCE SURVEY LICENCE NUMBER 100022264

RESPONSIBILITY IS NOT ACCEPTED FOR OTHERS SCALING DIRECTLY FROM THIS DRAWING. DO NOT SCALE FROM THIS DRAWING, USE WRITTEN DIMENSIONS ONLY.

0mm 200 400 600 1200mm

1:20

ORIGINAL SHEET SIZE A1

CLIENT
BERNESLAI HOMES

TITLE
PROPOSED SECTION A-A

PROJECT
KERESFORTH CLOSE, RESIDENTIAL CONVERSION

nps group
NPS Barnsley Ltd
Gateway Plaza, Sackville St, Barnsley, South Yorkshire, S70 2RD,
Tel: 01226 774605; Email: barnsley@nps.co.uk
web:www.nps.co.uk

SCALES	DISCIPLINE	PROJECT NUMBER
1:20	ARCHITECT	07-17-18-1-1409

DRAWING NUMBER	REV CODE
NPS-00-00-DR-A-(00)-022	P1

STATUS CODE	PURPOSE OF ISSUE	DRAWN BY
S0	TENDER	PJN

File Path: Z:\Projects\0692 (Berneslai Homes Keresforth Close, Barnsley)\CAD\Drawings\03-Construction\07-17-18-1-1409-NPS-XX-00-DR-A-022-Proposed Section A-A.dwg, Saved: 01 June 2018 11:14:58, By: Peter Norman

Date Plotted: 01 June 2018 11:15:13

© COPYRIGHT NPS GROUP 2018

Z:\Projects\0692 (Berneslai Homes Keresforth Close, Barnsley)\CAD\Drawings\03-Construction\07-17-18-1-1409-NPS-XX-00-DR-A-022-Proposed Section A-A.dwg